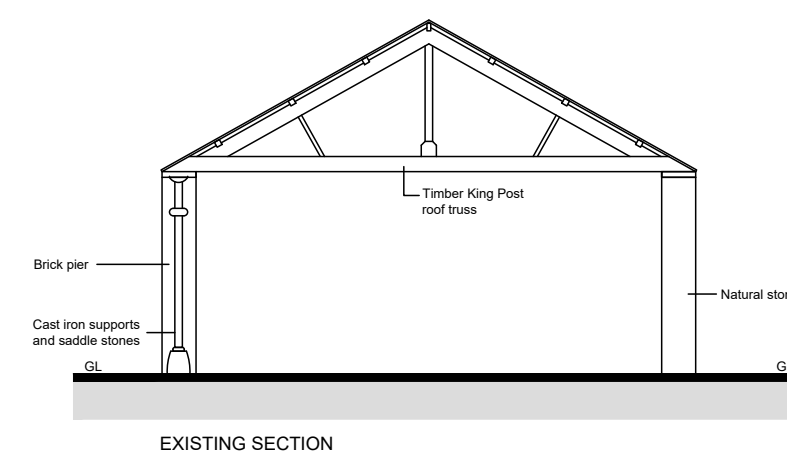
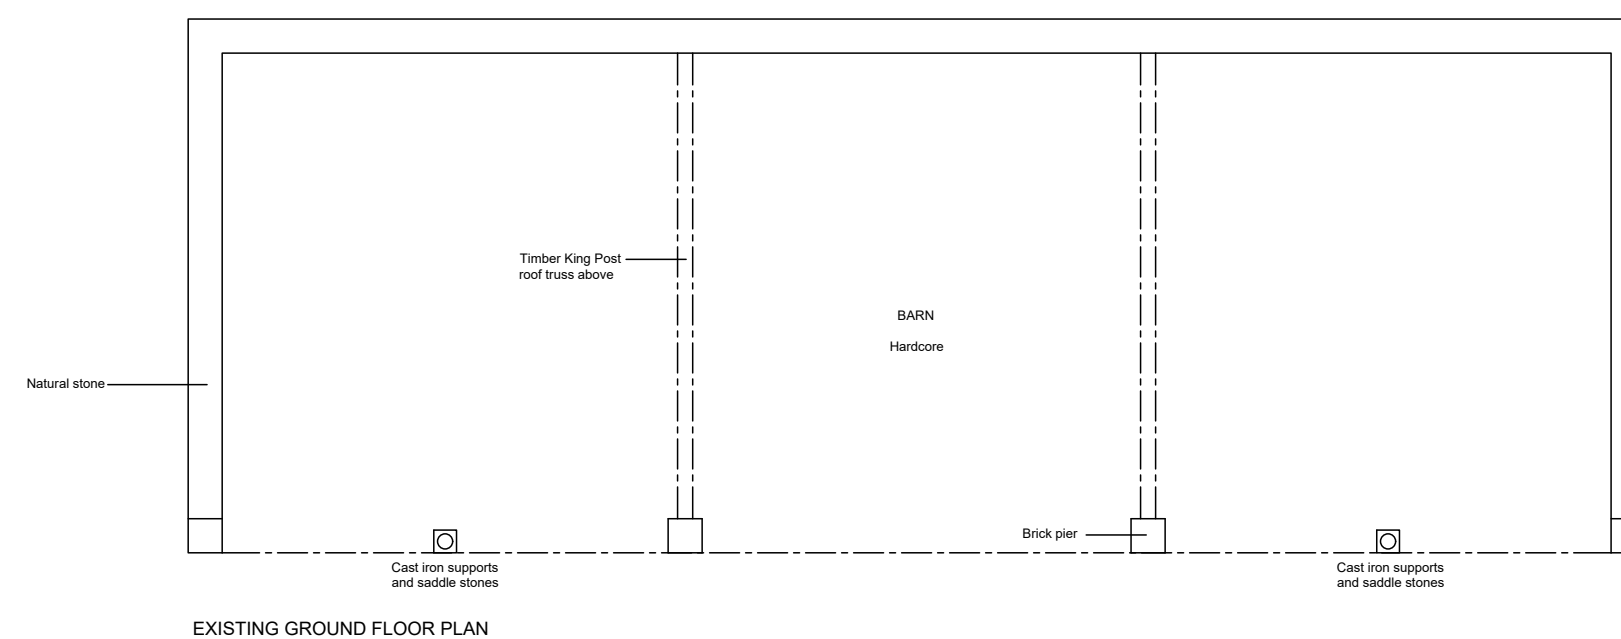
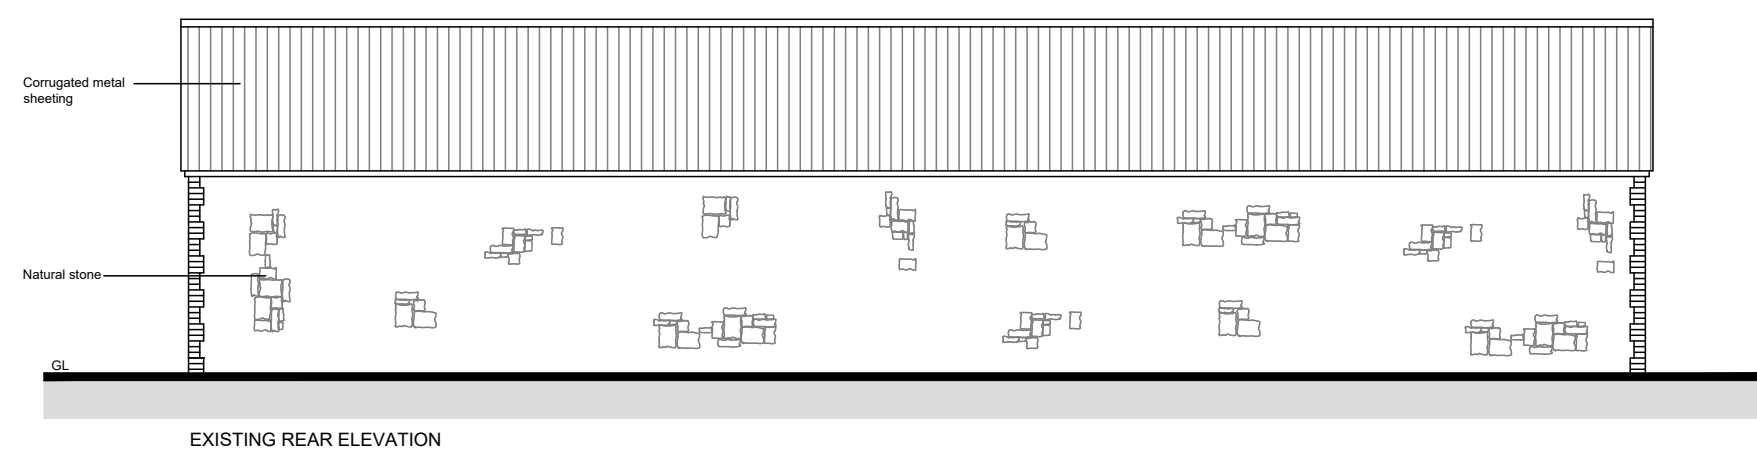
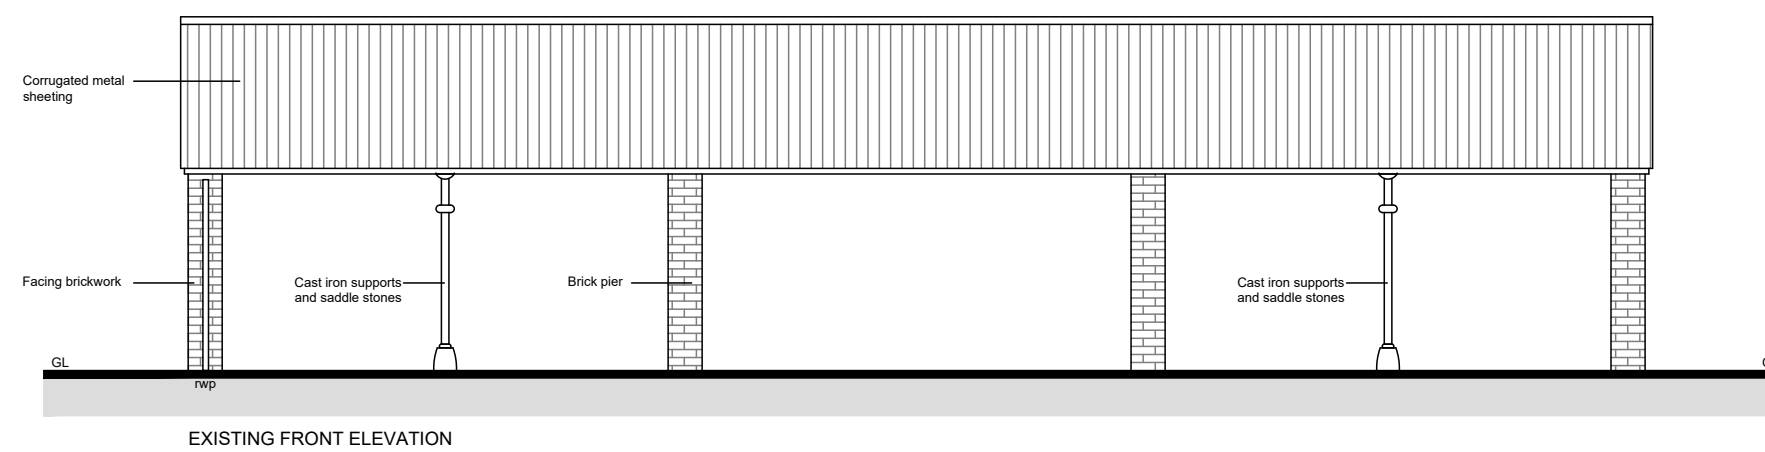
[illegible]

- All drawings are copyright - Report all discrepancies to project administrator - Do not scale drawing for construction purposes - All dimensions to be checked on site		Ian Sullivan Architecture Ltd 101 Victoria Road, Swindon, Wiltshire SN1 3BD Tel/Fax: 01753 612663 - E-mail: [REDACTED]	
The Barns at Mays Farm 25 The Street Hullavington SN14 6DP		Drawing Title EXISTING FLOOR PLANS + ELEVATIONS	
Project Title The Barns at Mays Farm		Drawing No 105	
Client -		Rev -	
Scale 1 : 100 @ A2		Drawn CE	
		Chkd ISA	
		Date Sept' 2025	