




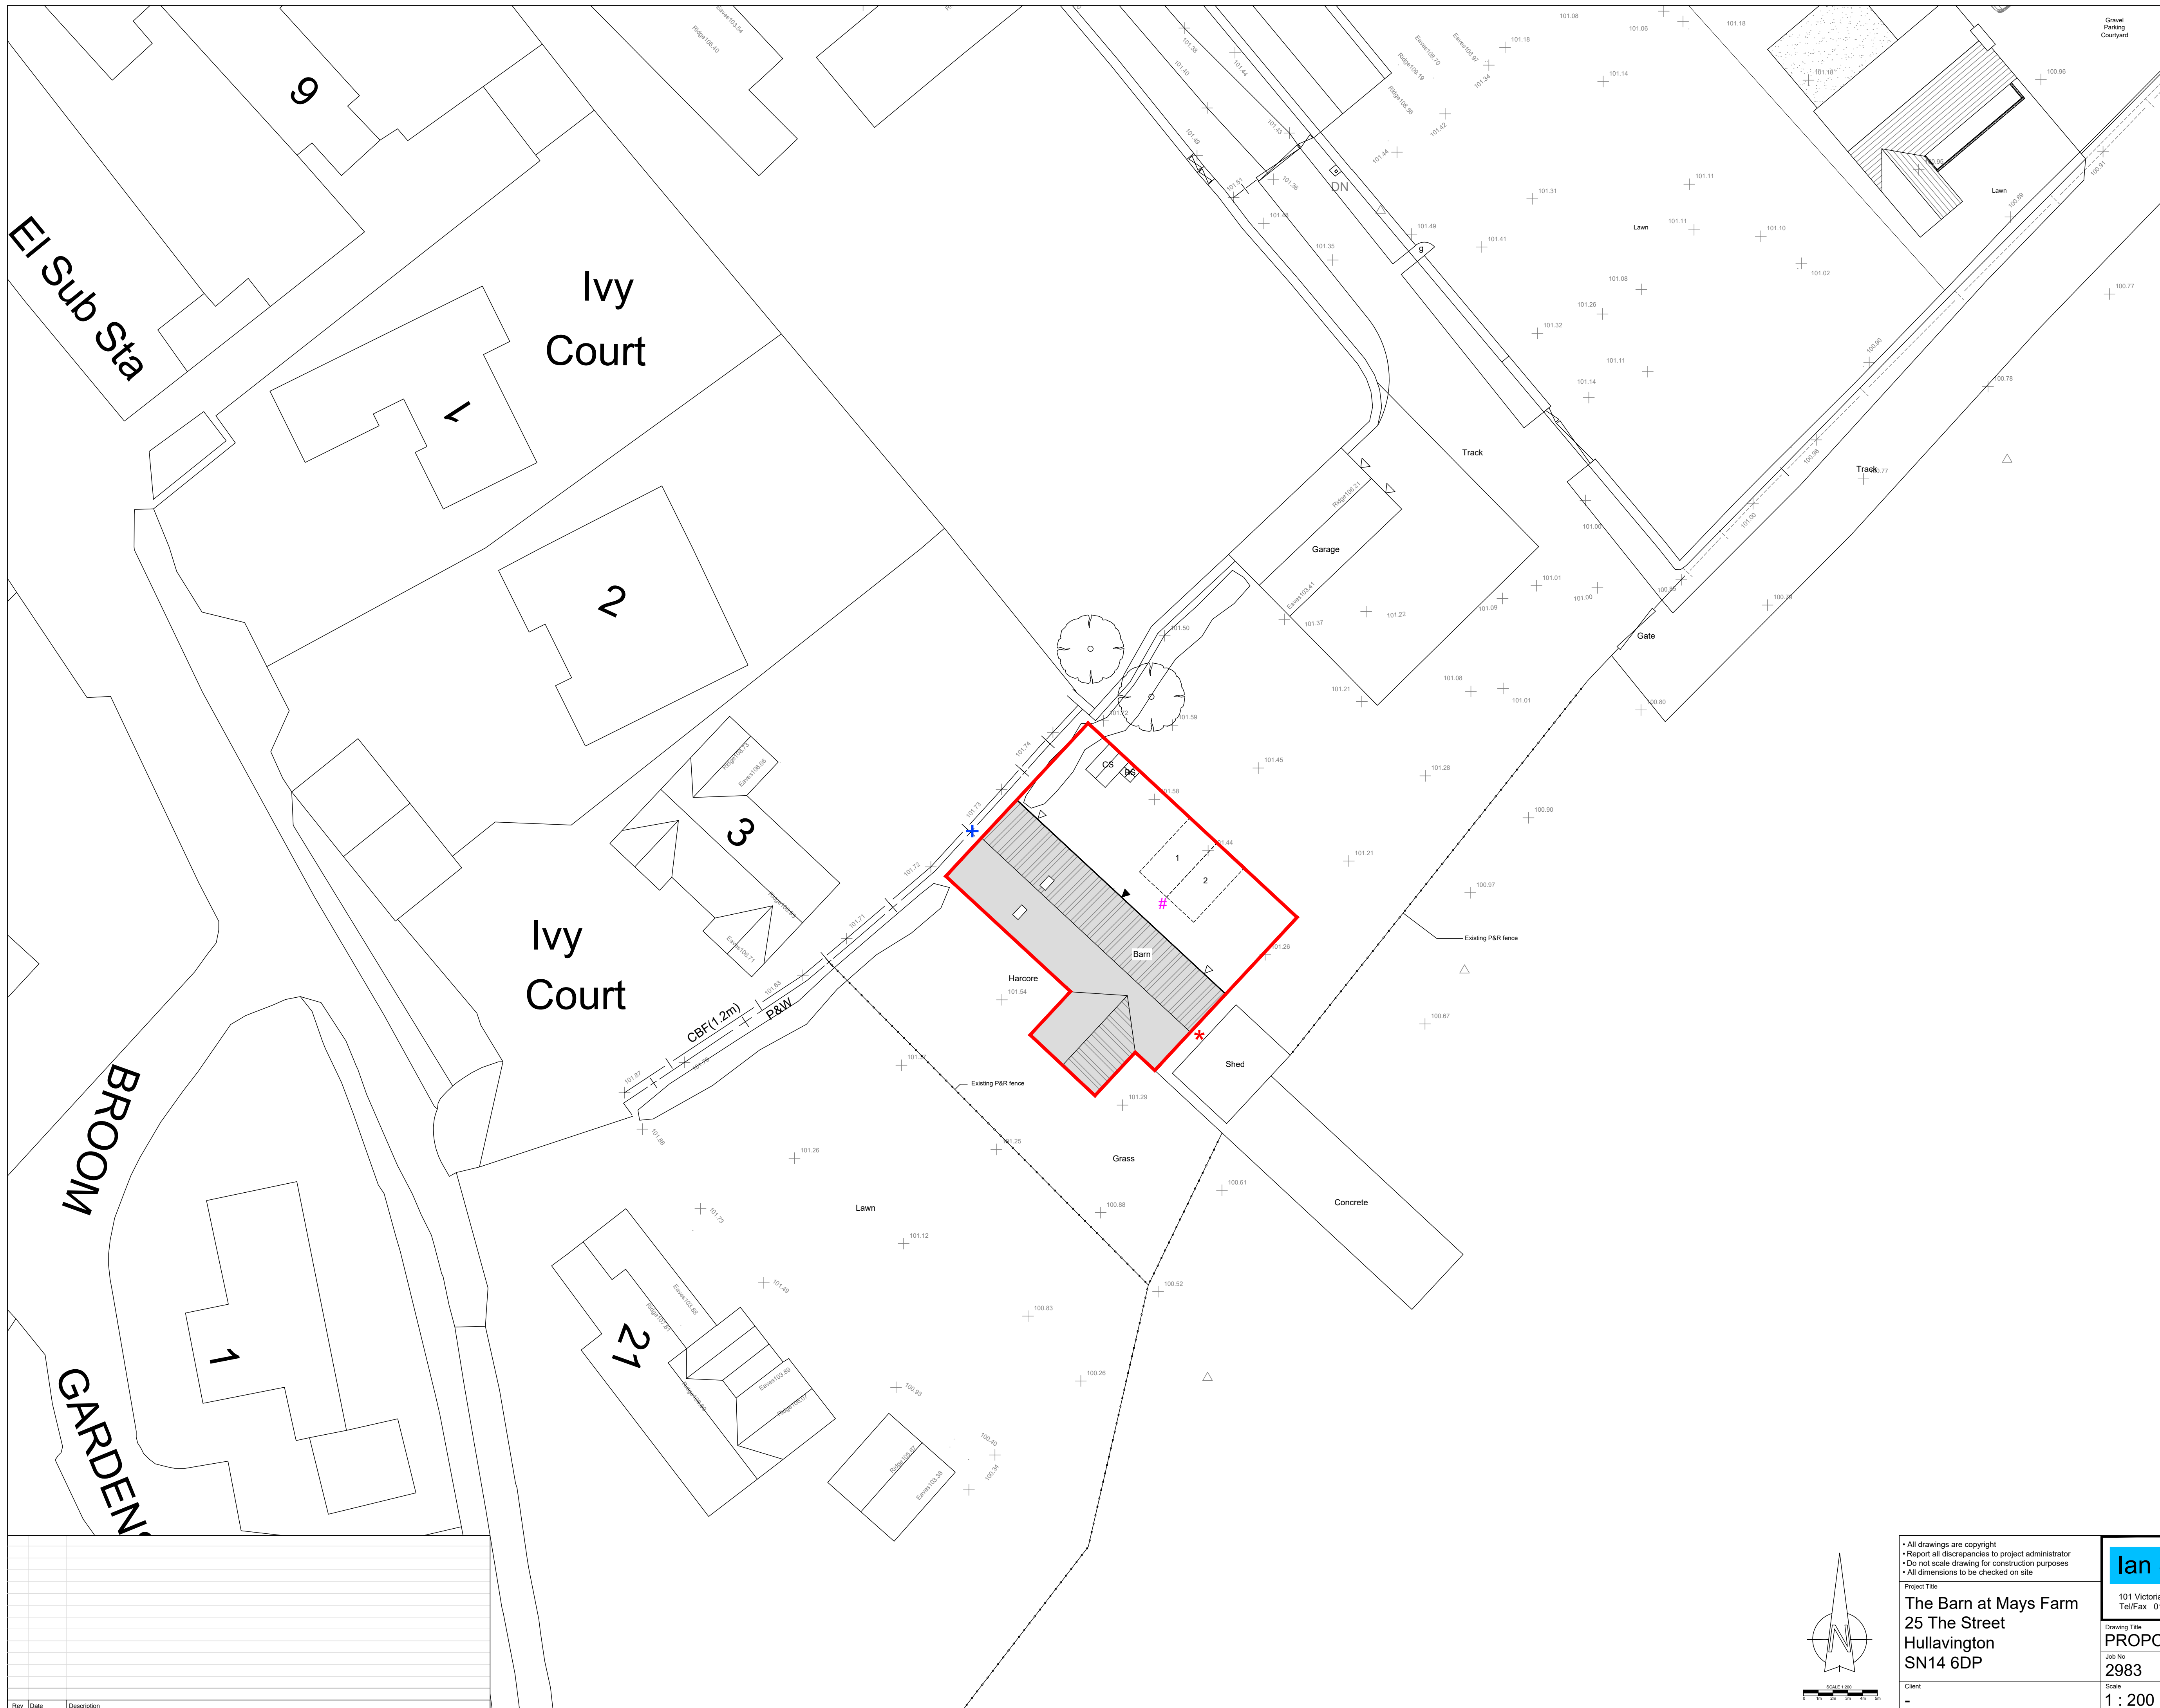

Legend

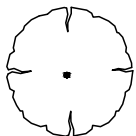

Existing Trees

 

Existing Hedges/Planting




Things to be removed



Secondary Access Door



Denotes Bin Storage

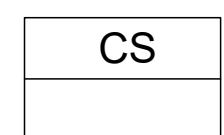

Denotes Cycle Storage



Denotes Parking Space

MIX: (NDSS COMPLIANT)

Conversion Dwelling - 1 No. 2 Bed

Parking Mix

Parking spaces	-	2No
----------------	---	-----

Site Area - 295m²

Note:
Foul drainage to discharge into existing Bio-Disc
Storm water drainage to discharge into
soakaways. Soil infiltration rate to be confirmed
upon percolation test in accordance with BRE
DIGEST 365.


ECOLOGY



Denotes Bollard Electric Charging Point




 Denotes Swift
Box Locations

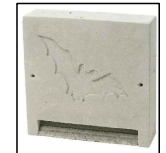

+ Denotes Bat
Tube Locations



Hedgehog holes of 13cm x 13cm to all garden fences between houses

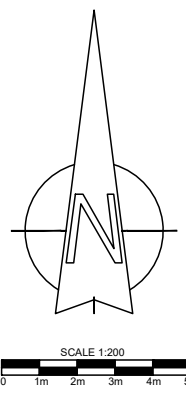[illegible]

- All drawings are copyright
- Report all discrepancies to project administrator
- Do not scale drawing for construction purposes
- All dimensions to be checked on site

Project Title

The Barn at Mays Farm
25 The Street
Hullavington
SN14 6DP

Client _____

Ian Sullivan Architecture Ltd

101 Victoria Road, Swindon, Wiltshire SN1 3BD.
Tel/Fax 01793 612663 - E-mail: info@iansullivanarchitecture.co.uk

PROPOSED SITE PLAN

983	Drawing No 120				Rev -
Scale : 200 @ A1		Drawn MT	Chkd ISA	Date Aug' 2025	