
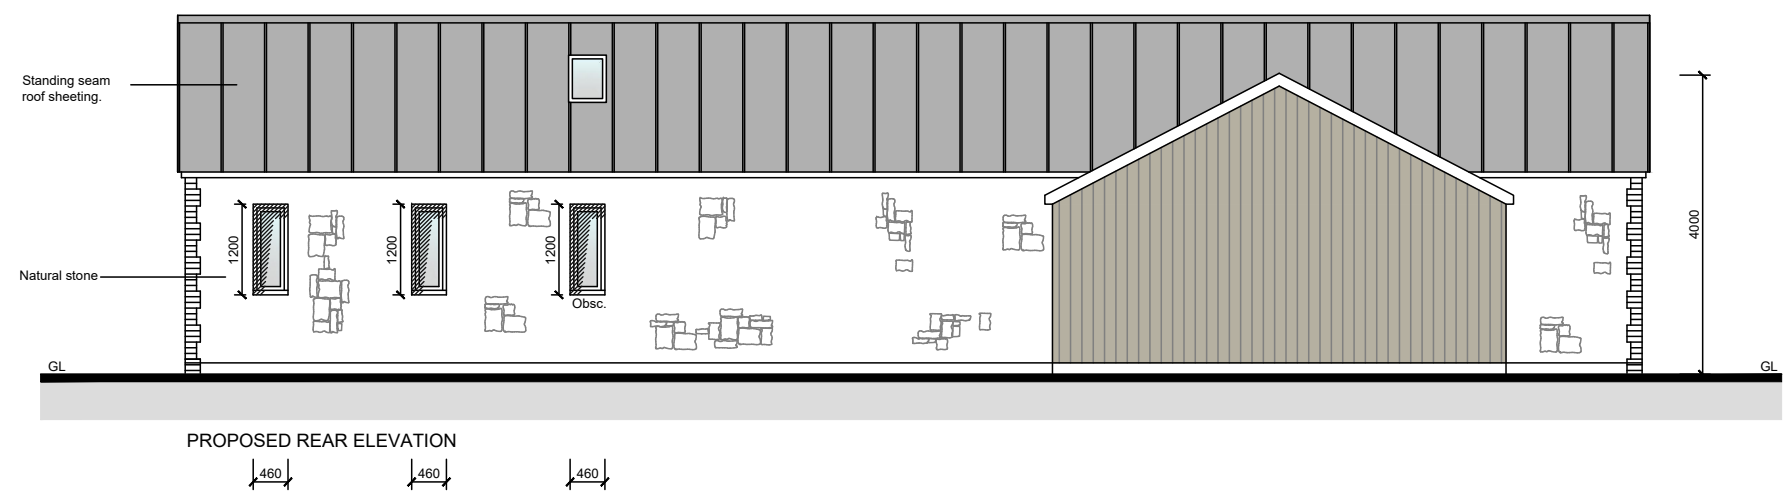
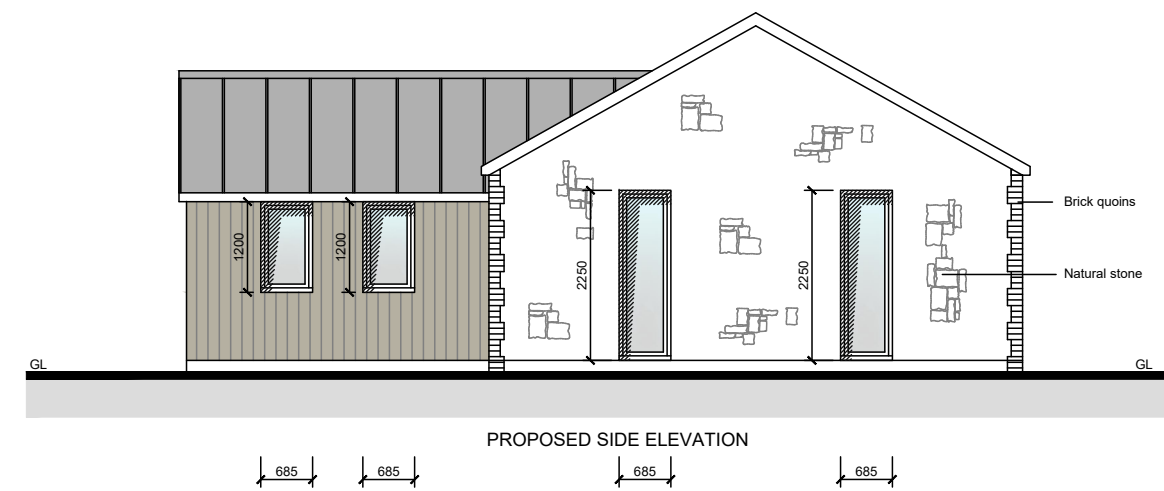


 New walls
 Existing walls
 Things to be removed

A	24 11 2025	Amended to suit planners comments.
Rev	Date	Description

 

• All drawings are copyright • Report all discrepancies to project administrator • Do not scale drawing for construction purposes • All dimensions to be checked on site	Ian Sullivan Architecture Ltd			
	101 Victoria Road, Swindon, Wiltshire SN1 3BD. Tel/Fax 01793 612663 -			
	Drawing Title PROPOSED FLOOR PLANS + ELEVATIONS			
	Job No 2983	Drawing No 125	Rev A	
Client -	Scale 1 : 100 @ A2	Drawn CE	Checkd ISA	Date Sept' 2025