


EXISTING SURVEY: 4 CULVERWELL ROAD, CHIPPENHAM, WILTS. FOR MR . BELL.

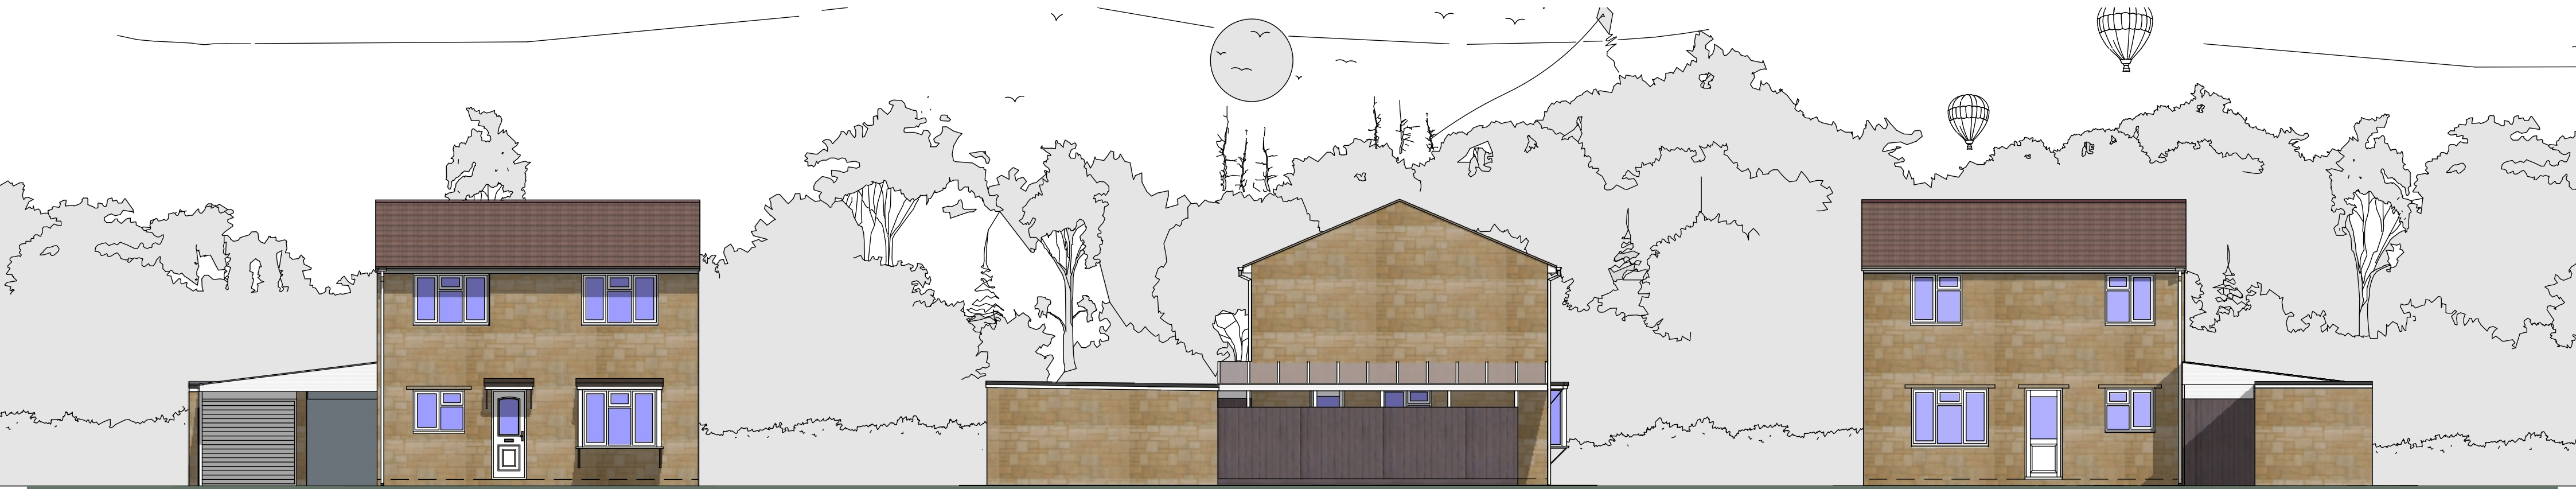


S. East Elevation 1:100

S. West Elevation 1:100

N. West Elevation 1:100




N. East Elevation 1:100

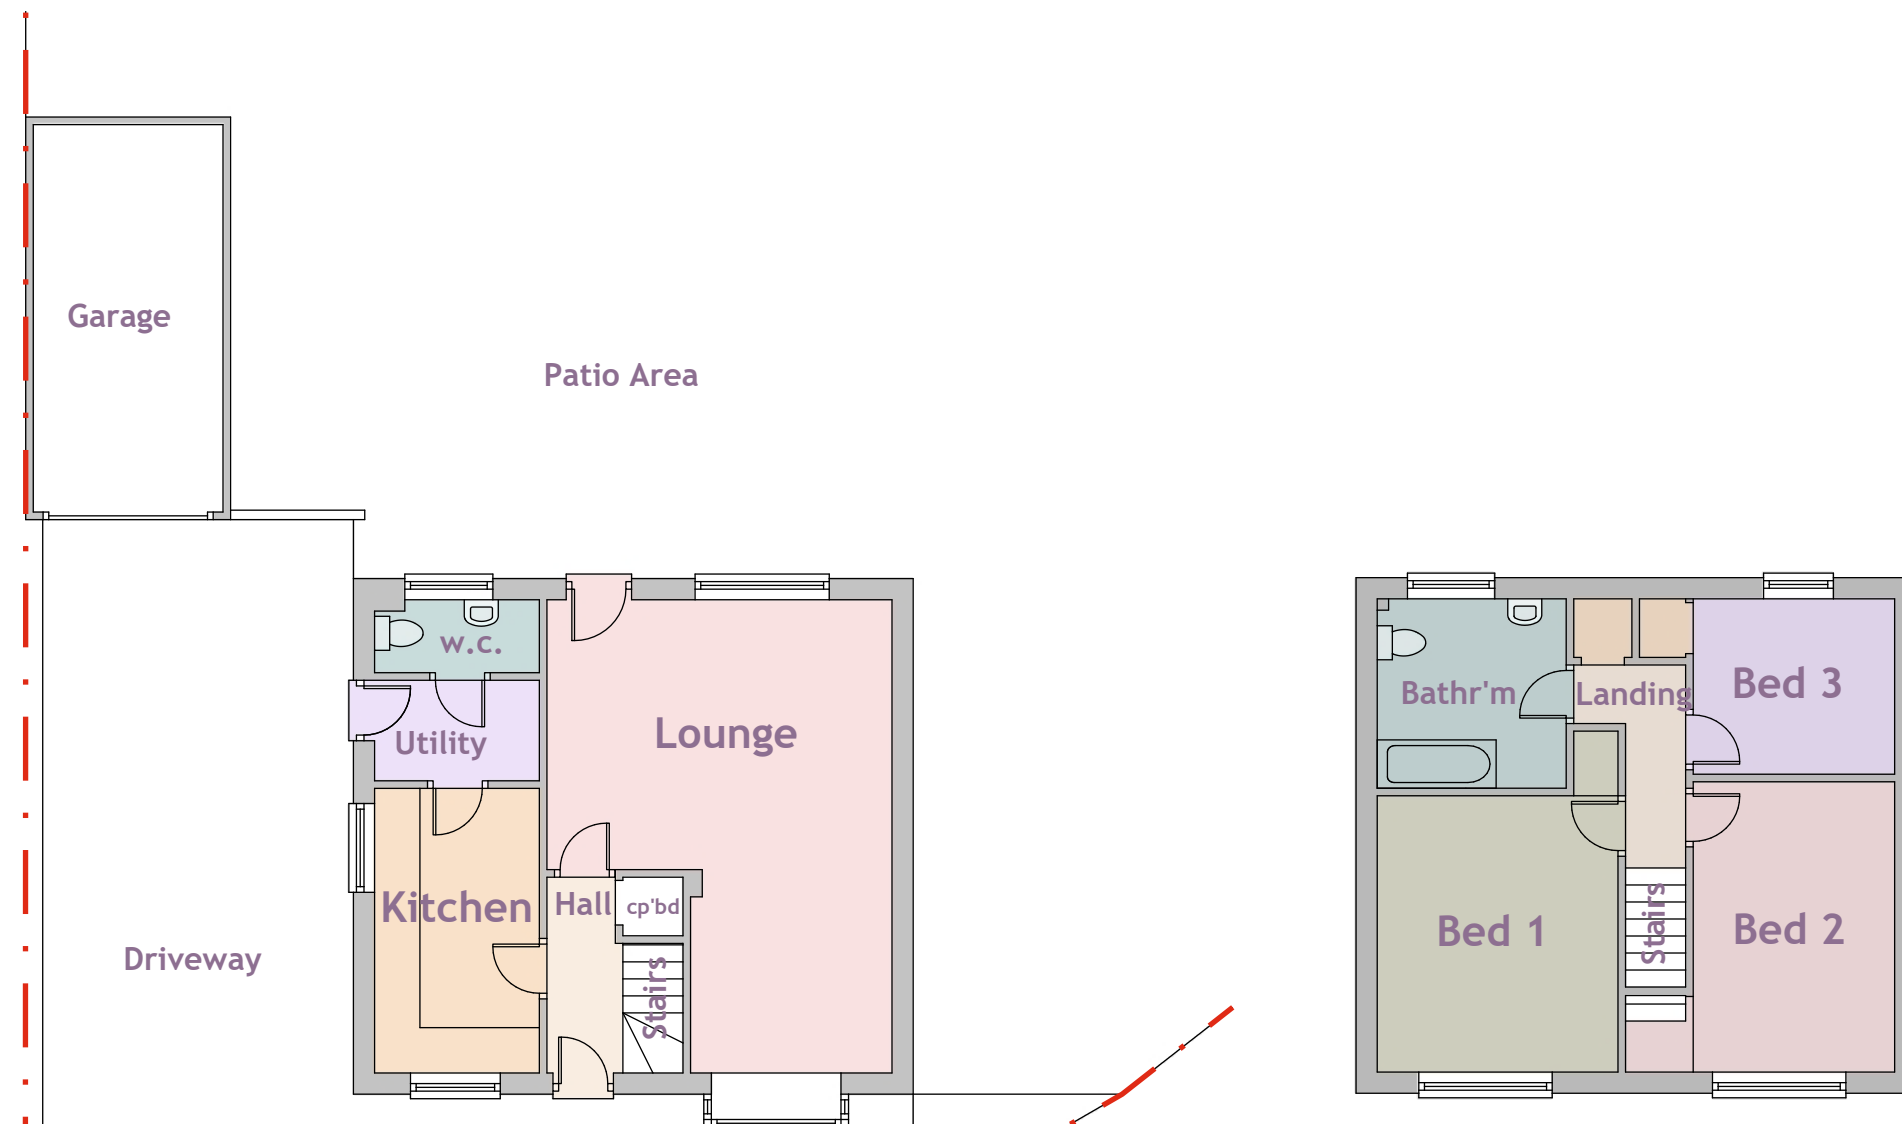


Ground Floor Plan 1:100

First Floor Plan 1:100

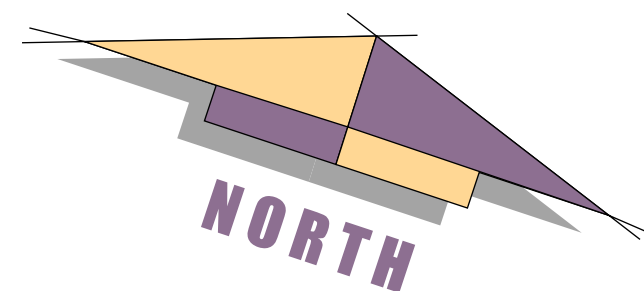

Scale Bar (A2 print out = 1:100 scale).

 

EXISTING SURVEY

ROBERT MANNING
ARCHITECTURAL & PLANNING CONSULTANT
OFFICE 129, 8 THE BRIDGE, CHIPPENHAM, WILTS SN15 1EX
TEL: 01249 652218 mob: 07909228419 email: robmanning2000@hotmail.com

DRAWING No:- 401 / RJM/2025 / 1

DATE :- OCT 2025 REV:

SCALES :- ELEV'S & F.PLANS 1:100

PROJECT: SURVEY TO CULVERWELL ROAD, CHIPPENHAM, WILTSHIRE, FOR MR BELL

ROBERT MANNING, this drawing/design is COPYRIGHT and cannot be copied or used in anyway for the above project or similar ventures, by any means without the express permission of Robert Manning. Always use written measurements in preference to scaling, if in doubt ask report any discrepancies & always use the latest approved plans by Local Authority. Consult on any design changes to the project, so amendments can be made.