

PROPOSED EXTENSIONS & ALTERATIONS: 4 CULVERWELL ROAD, CHIPPENHAM FOR MR & MRS BELL



Proposed South East Elev 1:100



Proposed North East Elev 1:100

Proposed North West Elev 1:100




Ground Floor Plan 1:100

Scale Bar (A2 print out = 1:100 scale).

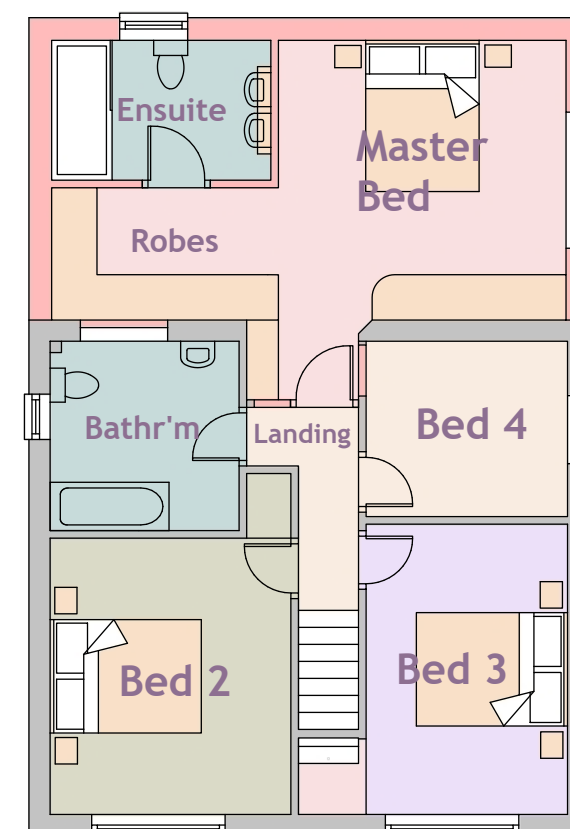 

First Floor Plan 1:100

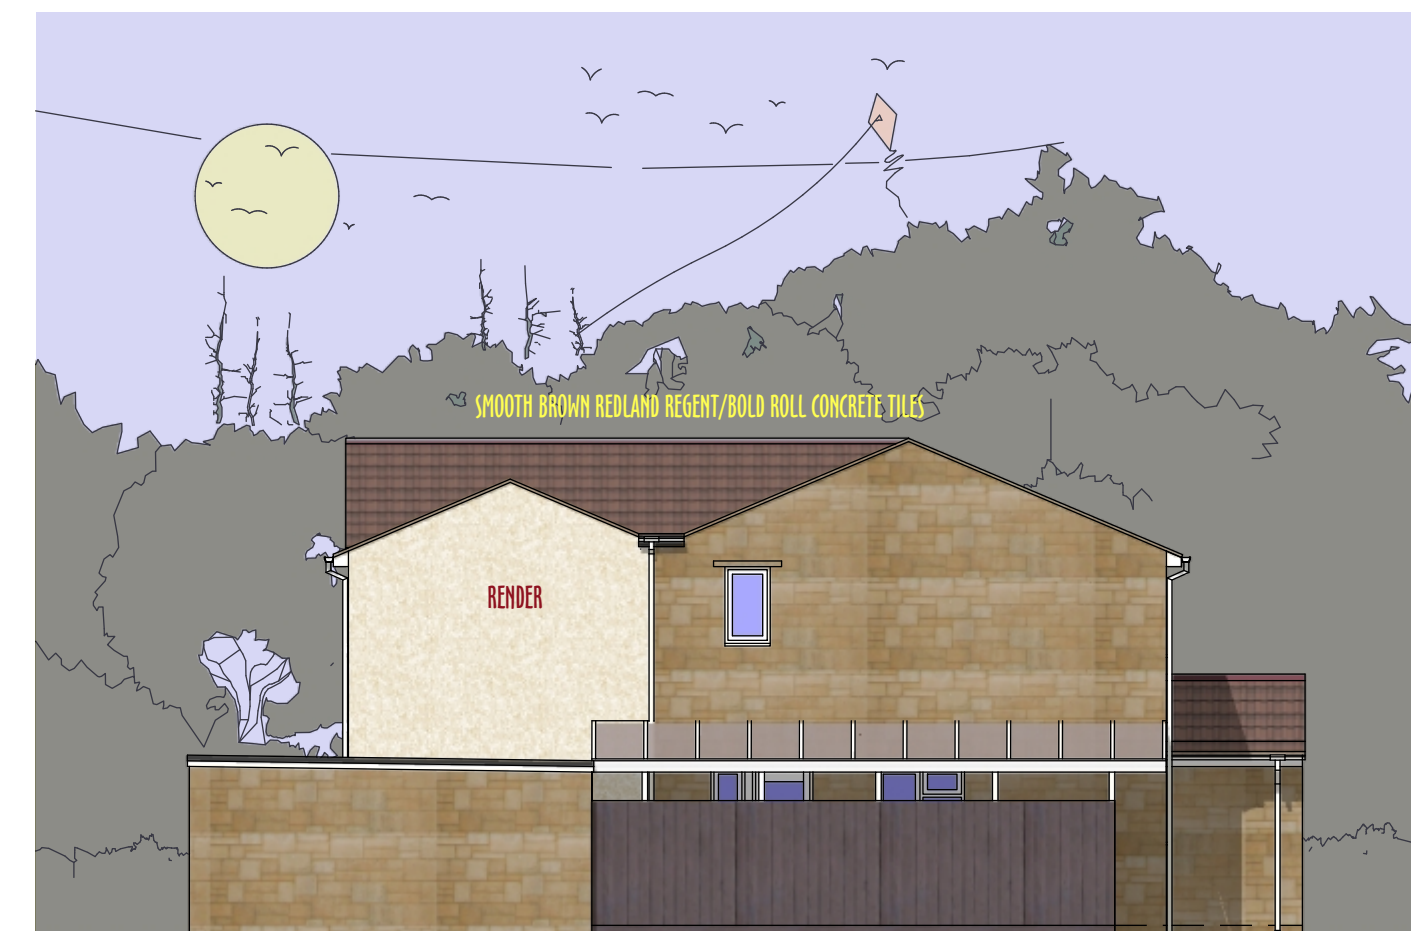

Proposed South West Elev 1:100



CGI render of proposed front elevation

EXTENSION PLAN

ROBERT MANNING

ARCHITECTURAL DESIGN

OFFICE 129, 8 THE BRIDGE, CHIPPENHAM, WILTS SN15 1EX

MOBILE: 07409228419 EMAIL: robmanning2000@hotmail.com

PROJECT: PROPOSED EXTENSION & ALTERATIONS TO CULVERWELL ROAD, CHIPPENHAM, WILTS FOR MR BELL

DRAWING No:- 401 / RJM / 2025/2 REV **DATE:** OCT 2025

SCALES:- ELEVATIONS & FLOOR PLANS 1:100

ROBERT MANNING, this drawing/design is COPYRIGHT and cannot be copied or used in anyway for the above project or similar ventures, by any means without the express permission of Robert Manning. Always use written measurements in preference to scaling, if in doubt ask, report any discrepancies & always use the latest approved plans by Local Authority. Consult on any design changes to the project, so amendments can be made

REVISION: