


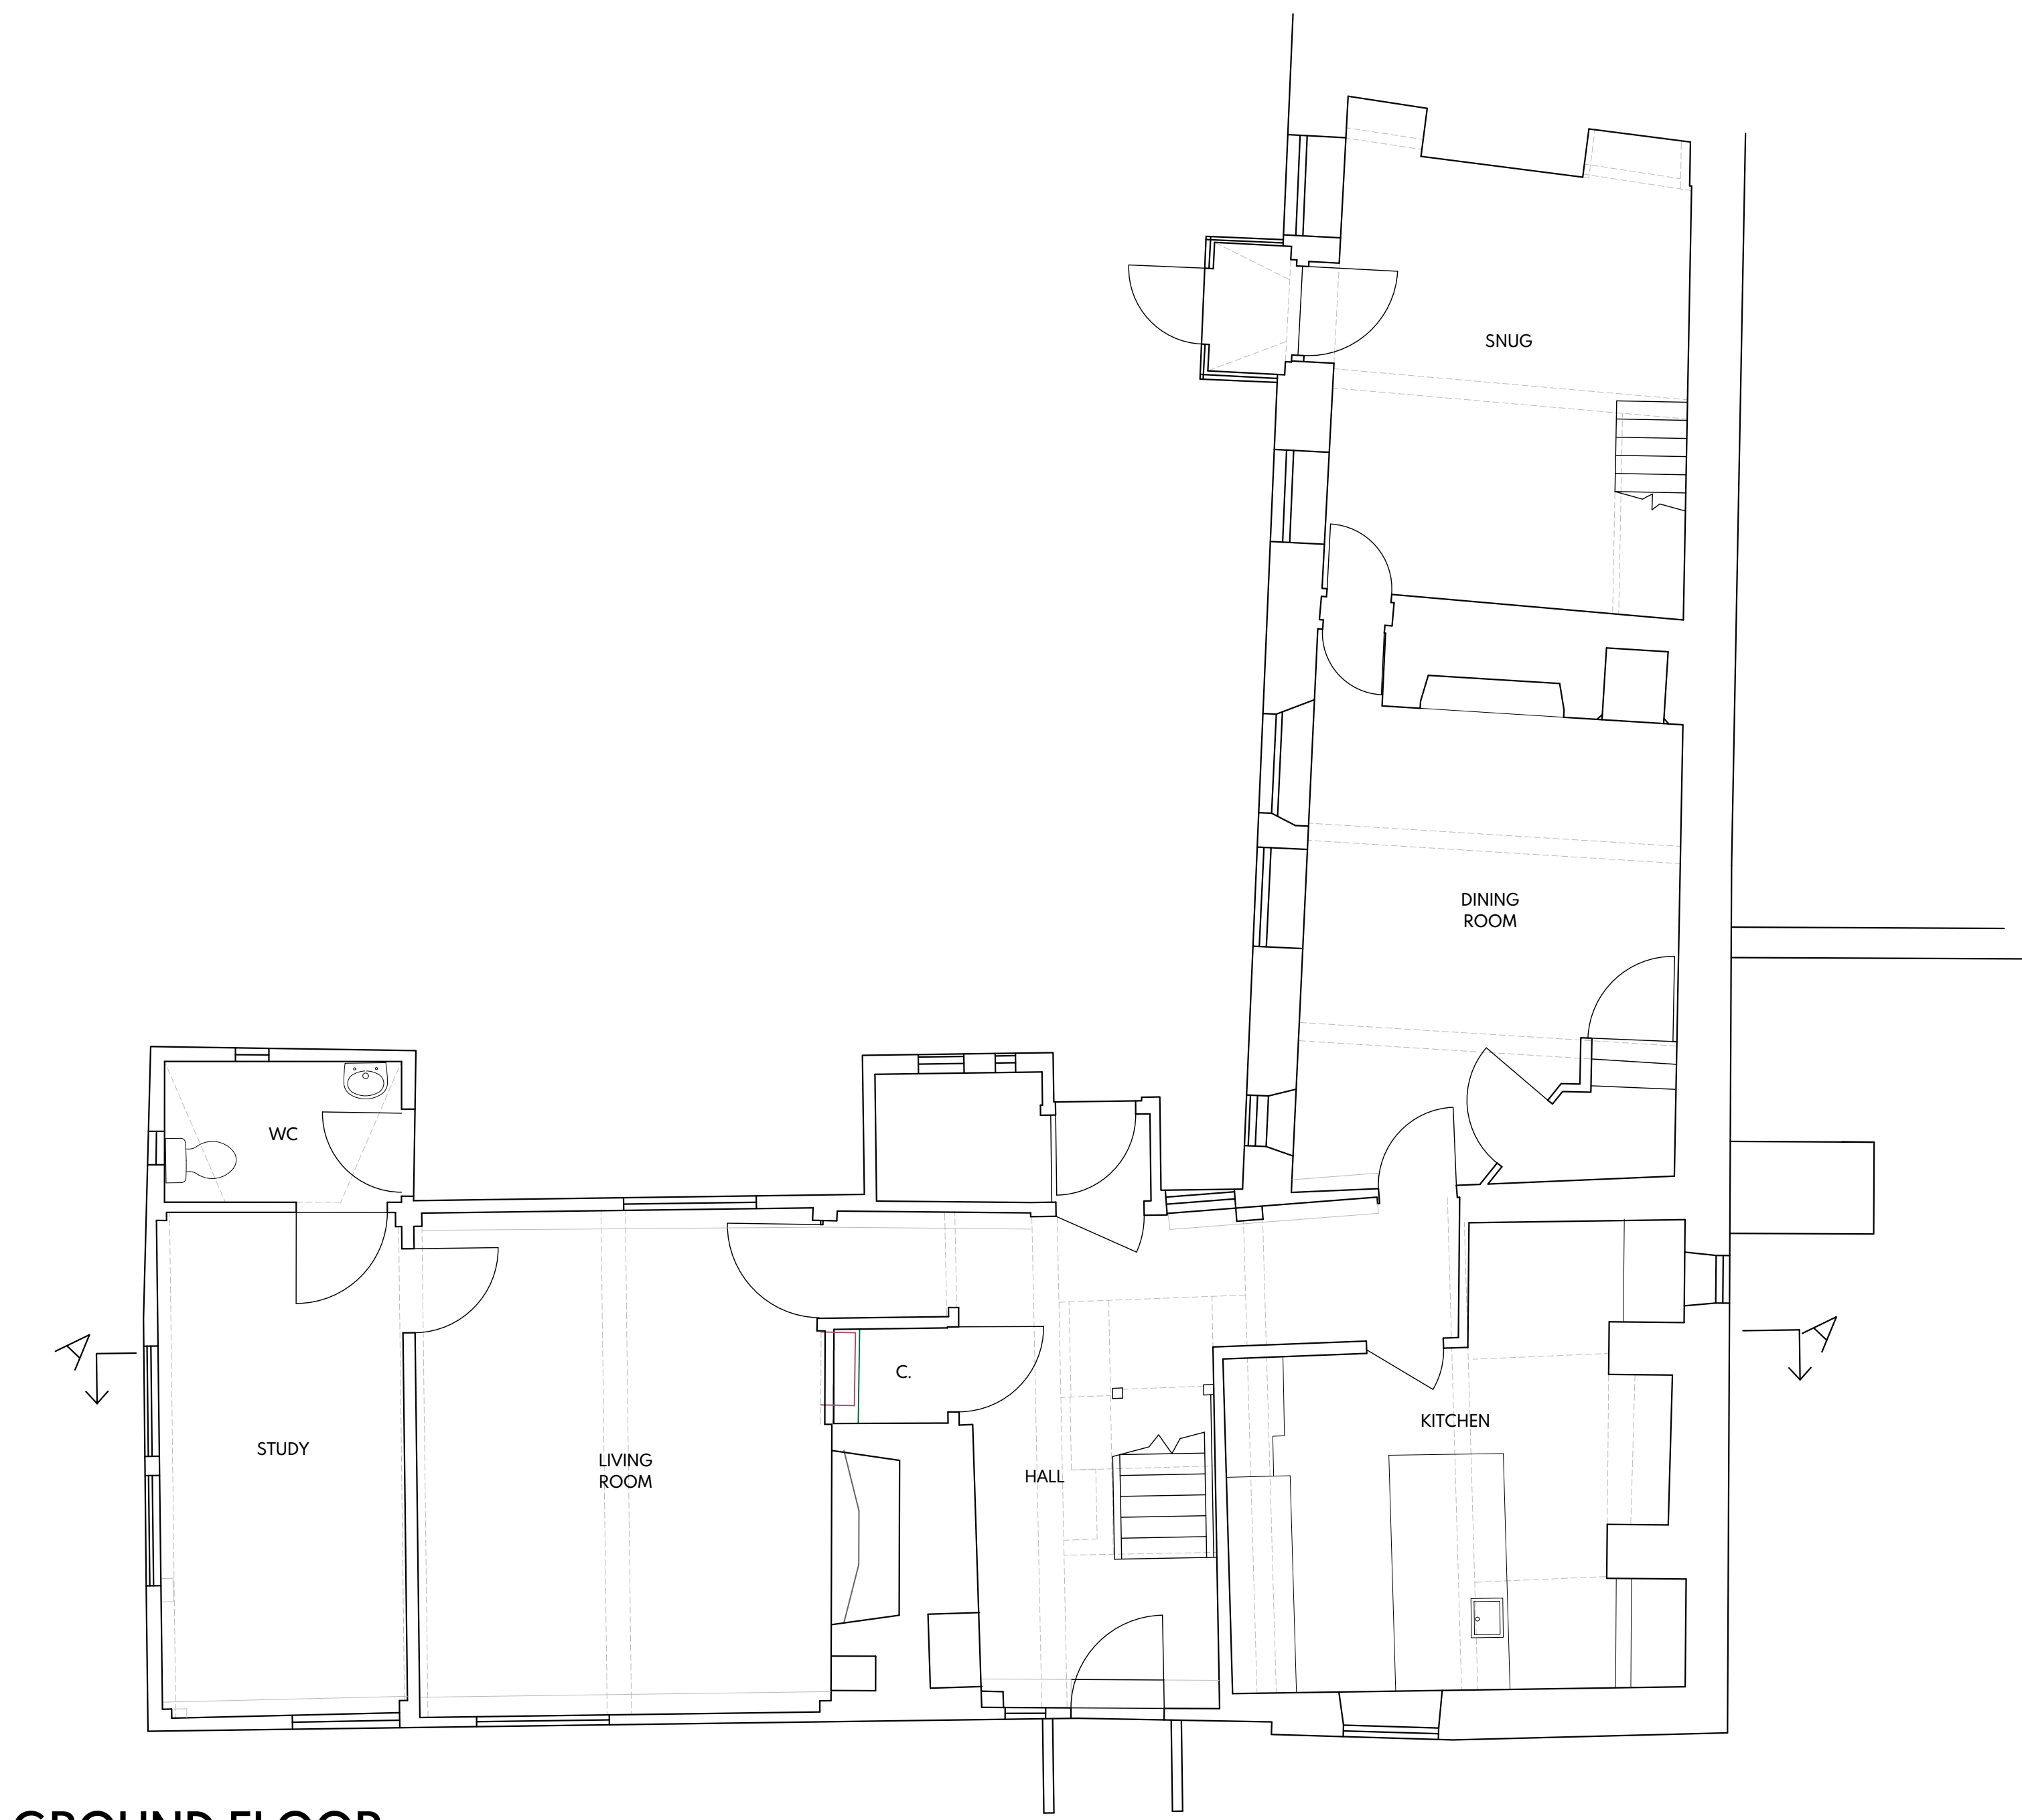

GROUND FLOOR
1:50



FIRST FLOOR
1:50

0 1:50 2m


This drawing represents a design intent and concept only. The document and all associated documents are prepared for a specific site and event, and incorporate calculations and measurements available from the client at the time of drafting.

The recipient agrees to protect the contents from distribution and dissemination except as required for the specific event named, without the written permission of the designer.

The contents of this document are not to be reproduced or used in whole or part without the written permission of BL design studio Ltd. Use of this design is granted to the client for the specified and named event only.

Contractors, Sub Contractors and Suppliers are to check all relevant dimensions and levels of site and buildings before commencing any shop drawings or building work.

© Copyright BL design studio 2023. All Rights Reserved.

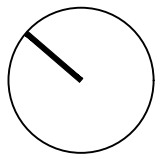

Drawing	Floor Plans - As Existing	Creator	BL
Client	Matt Hance & Sam Betts	Date	March 2025
Project	Packhorse Corner, Purton	Project Stage	Planning
		Scale	1:50 @ A1
		Drawing Number	24.026-02

