


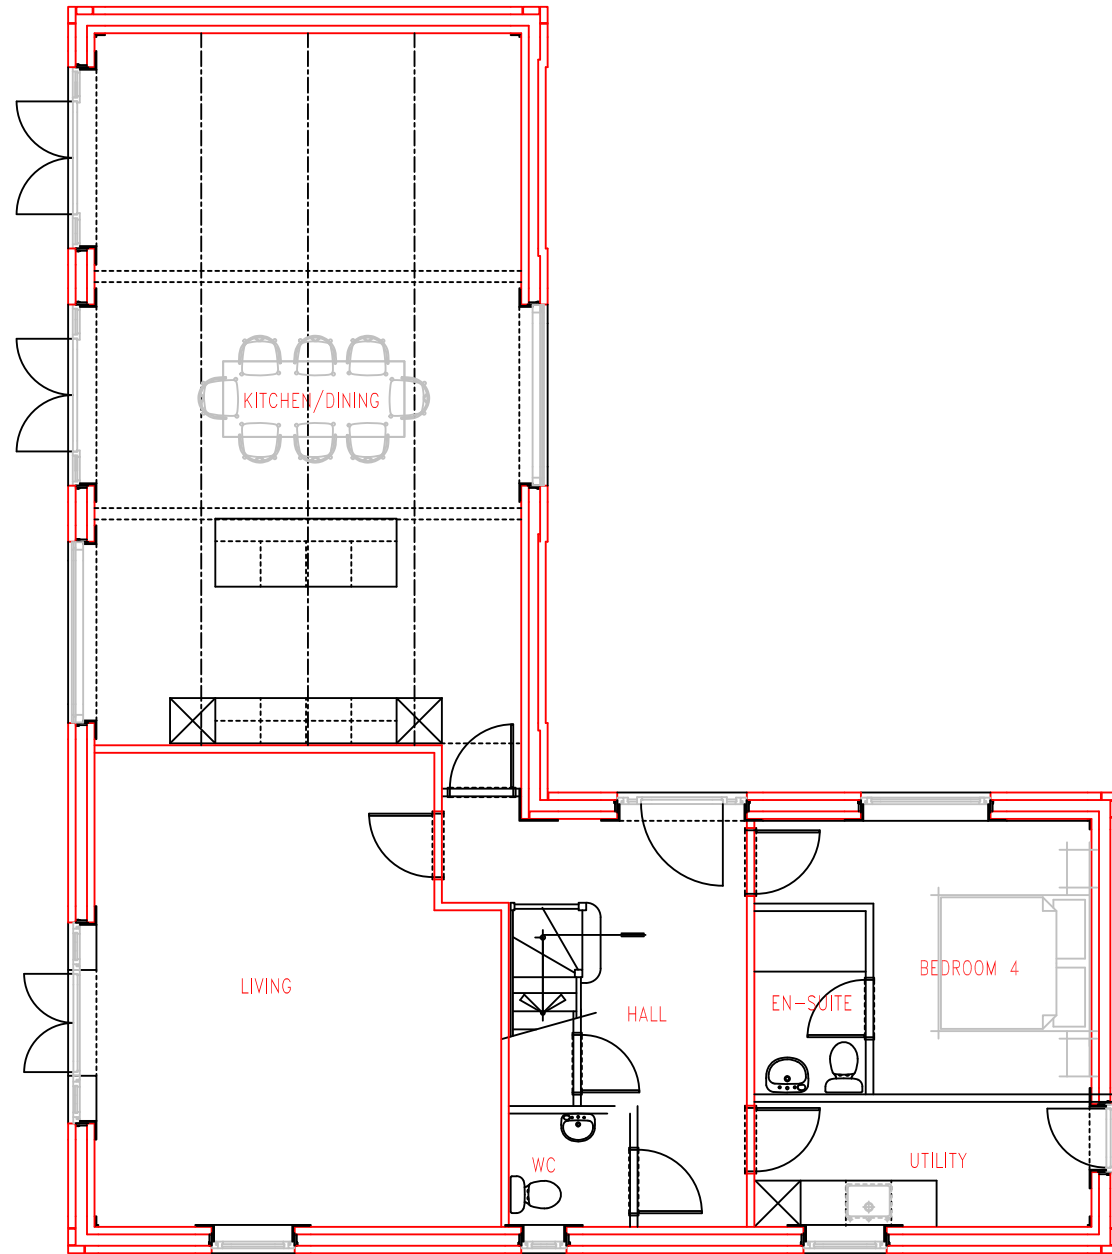


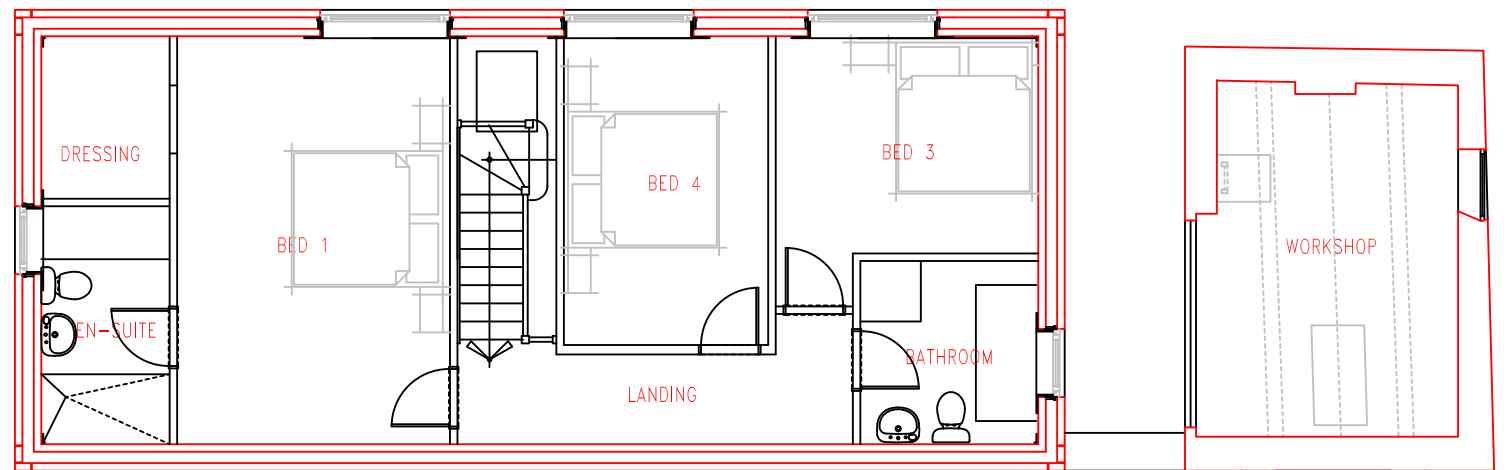

GROUND FLOOR PLAN

 

FIRST FLOOR PLAN

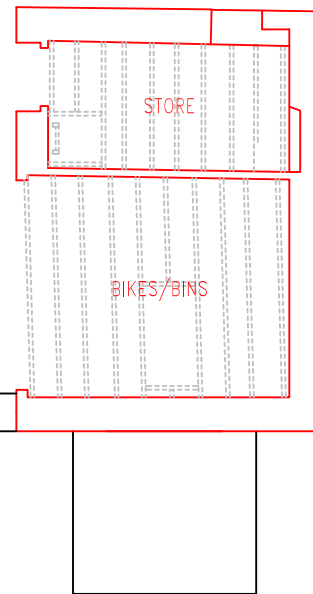

The Elms
Sherston
Wilts
SN16 0NP

CLIENT: Mowles Developments
SHEET NO: 2519/36
SCALE: 1:100
DATE : OCT 2025
REV: A