
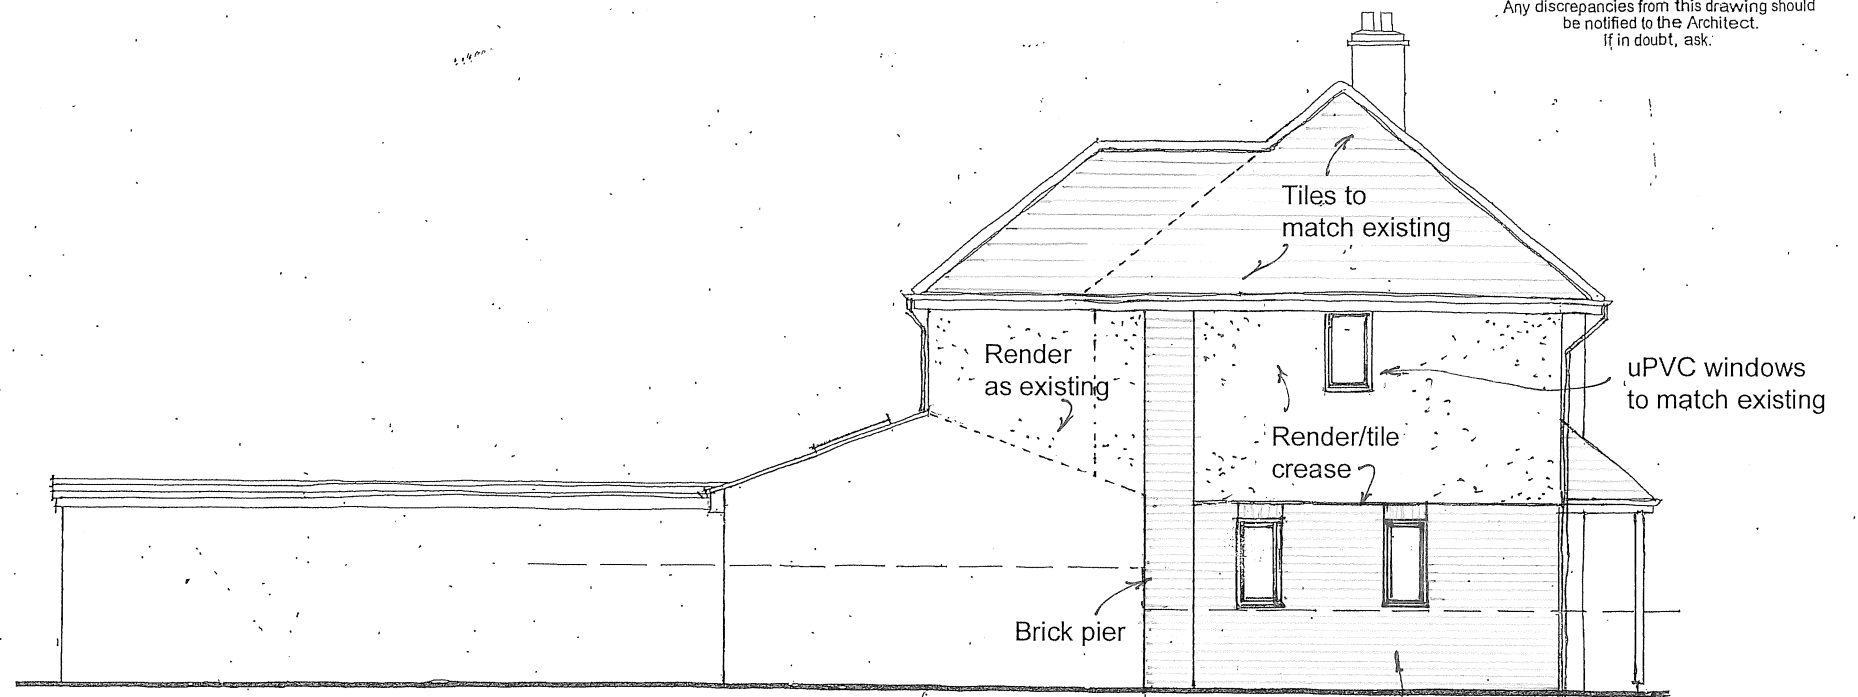



This drawing is copyright and shall not be reproduced without the Architect's consent. This drawing may be scaled for planning purposes only. Any discrepancies from this drawing should be notified to the Architect. If in doubt, ask.

GROUND FLOOR PLAN

FIRST FLOOR PLAN

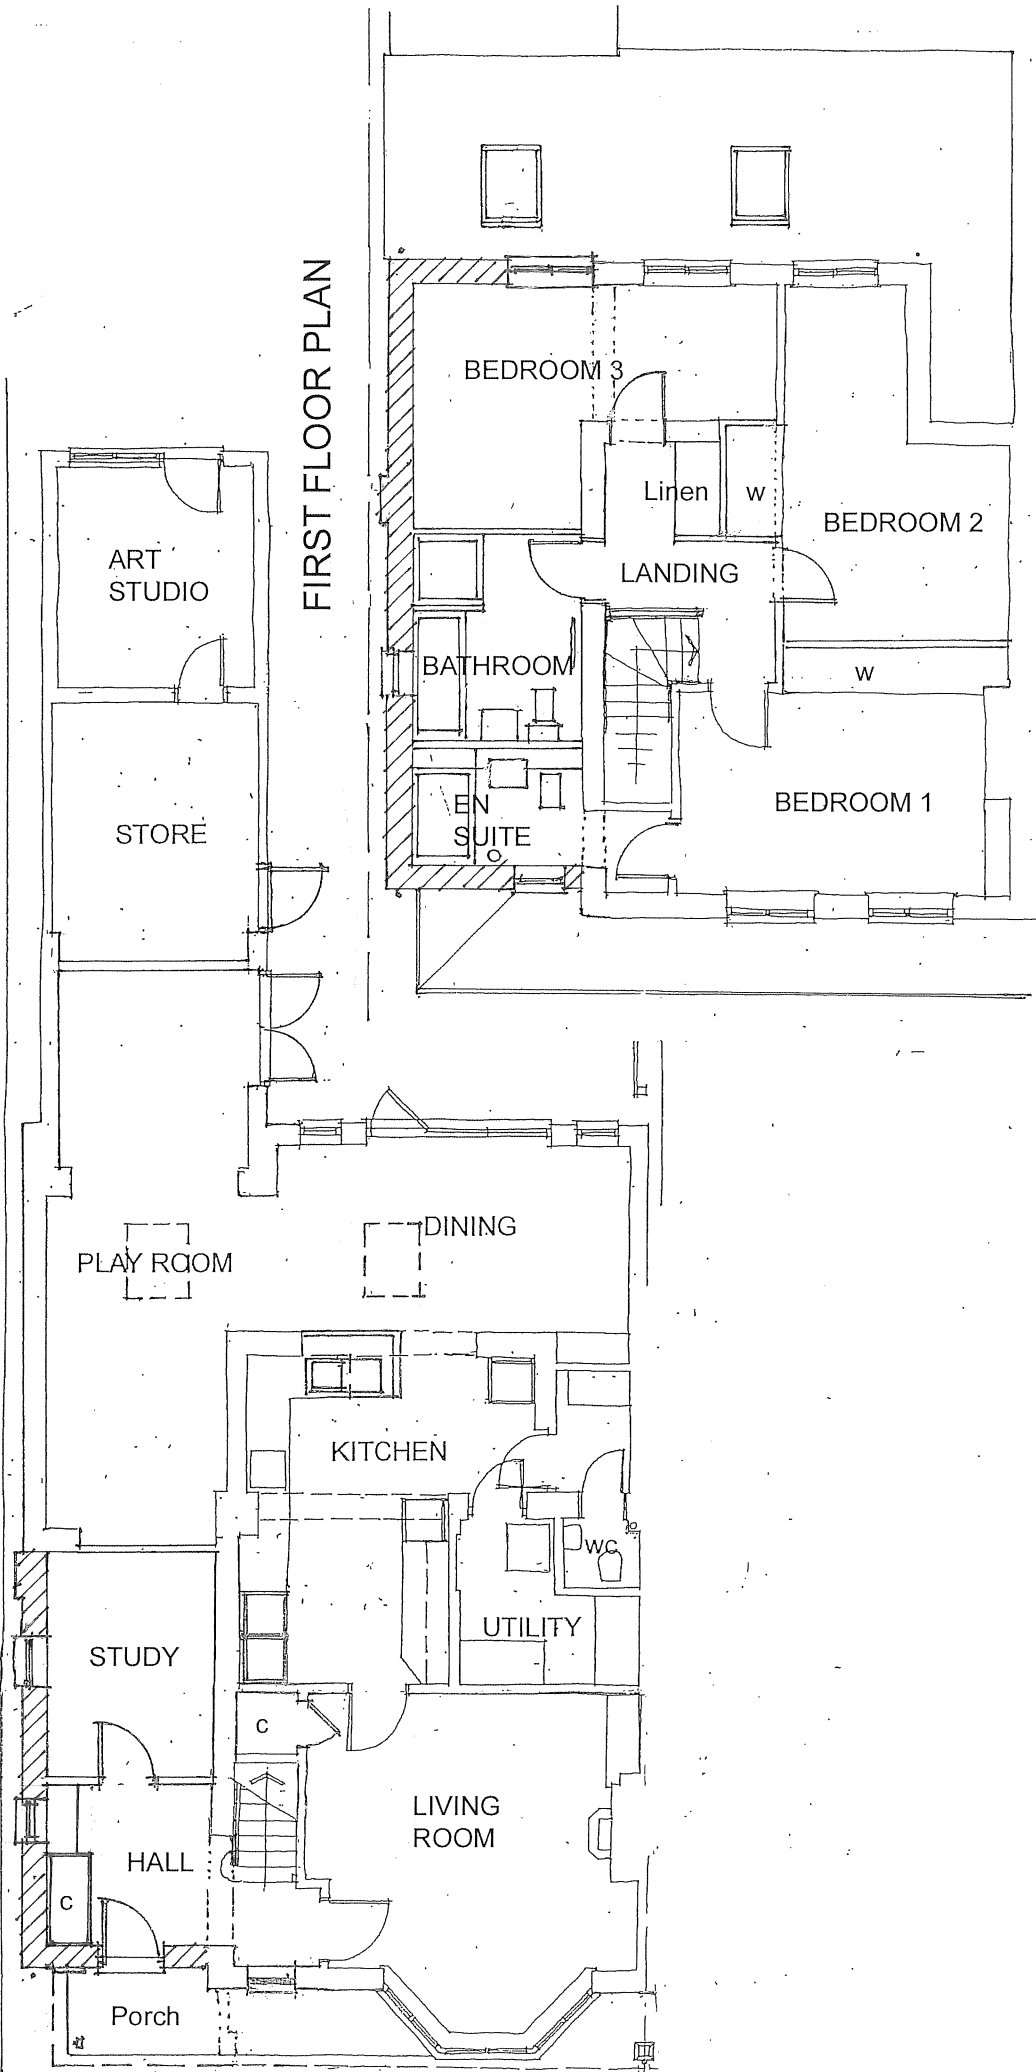

SIDE ELEVATION
(side/north elevation not affected)

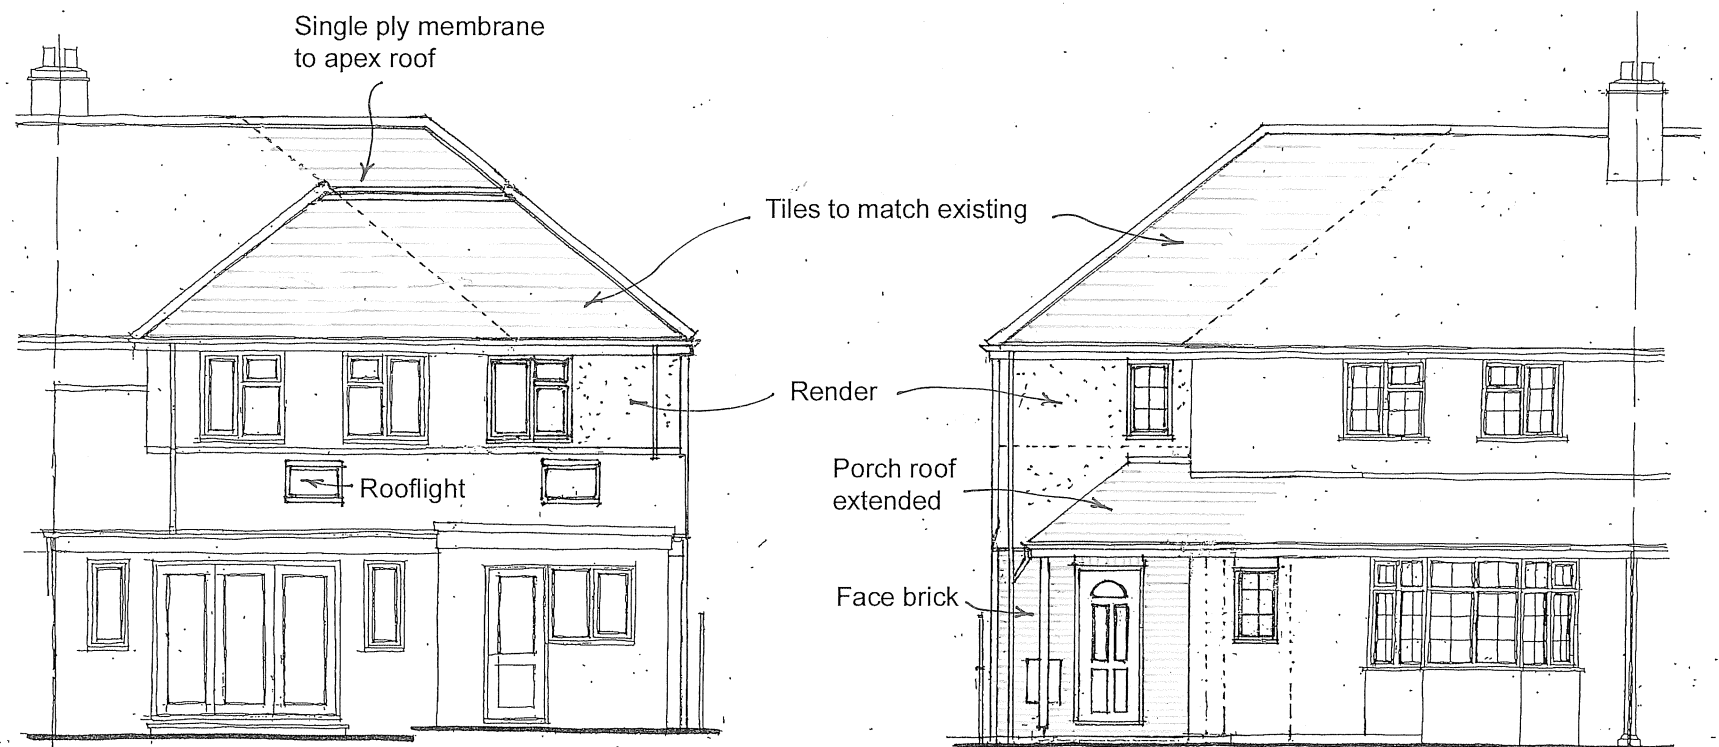

REAR ELEVATION

FRONT ELEVATION

EXTENSION AND ALTERATIONS at 19 WOODLAND ROAD, WARMINSTER, WILTSHIRE

DETAILS AS PROPOSED
225025/05 Scale as noted at A3



www.bta-architects.co.uk

