



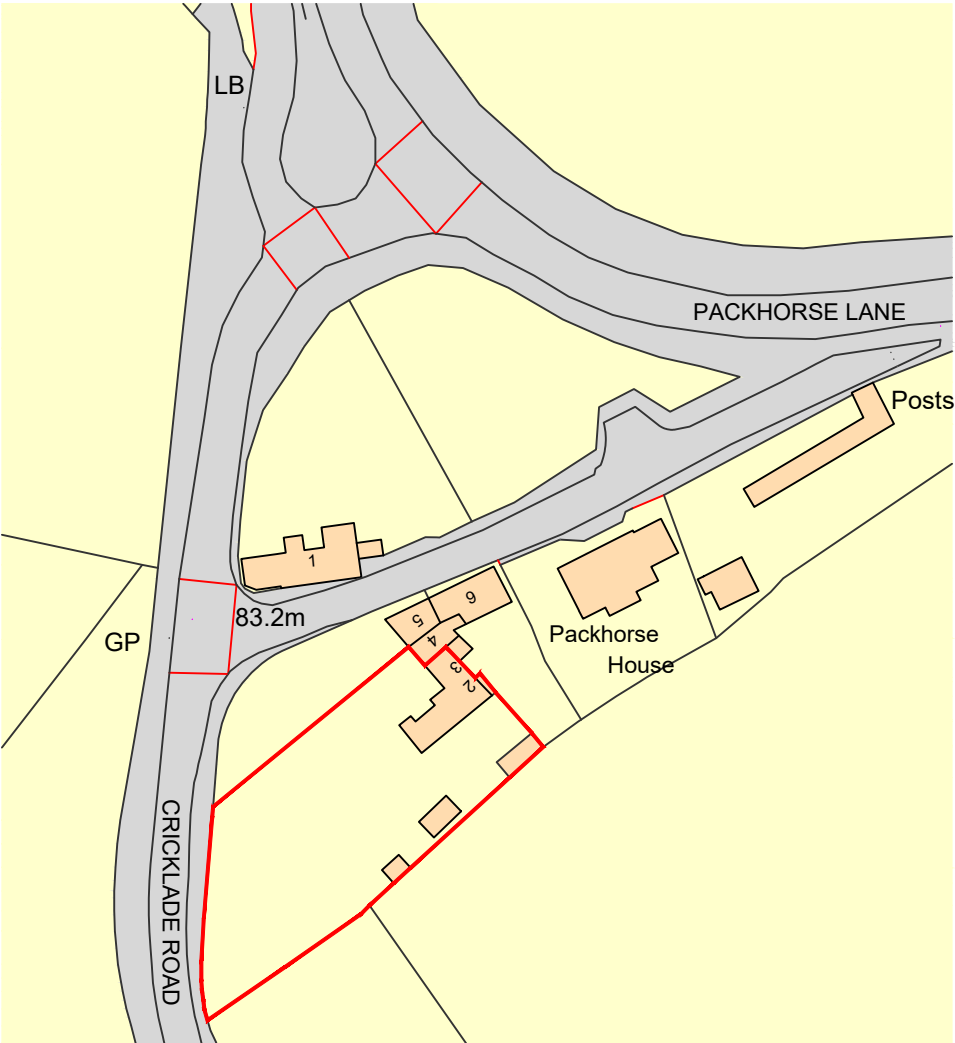


Ordnance Survey, (c) Crown Copyright 2025. All rights reserved. Licence number 100022432


LOCATION PLAN

1:1250

0 1:1250 60m

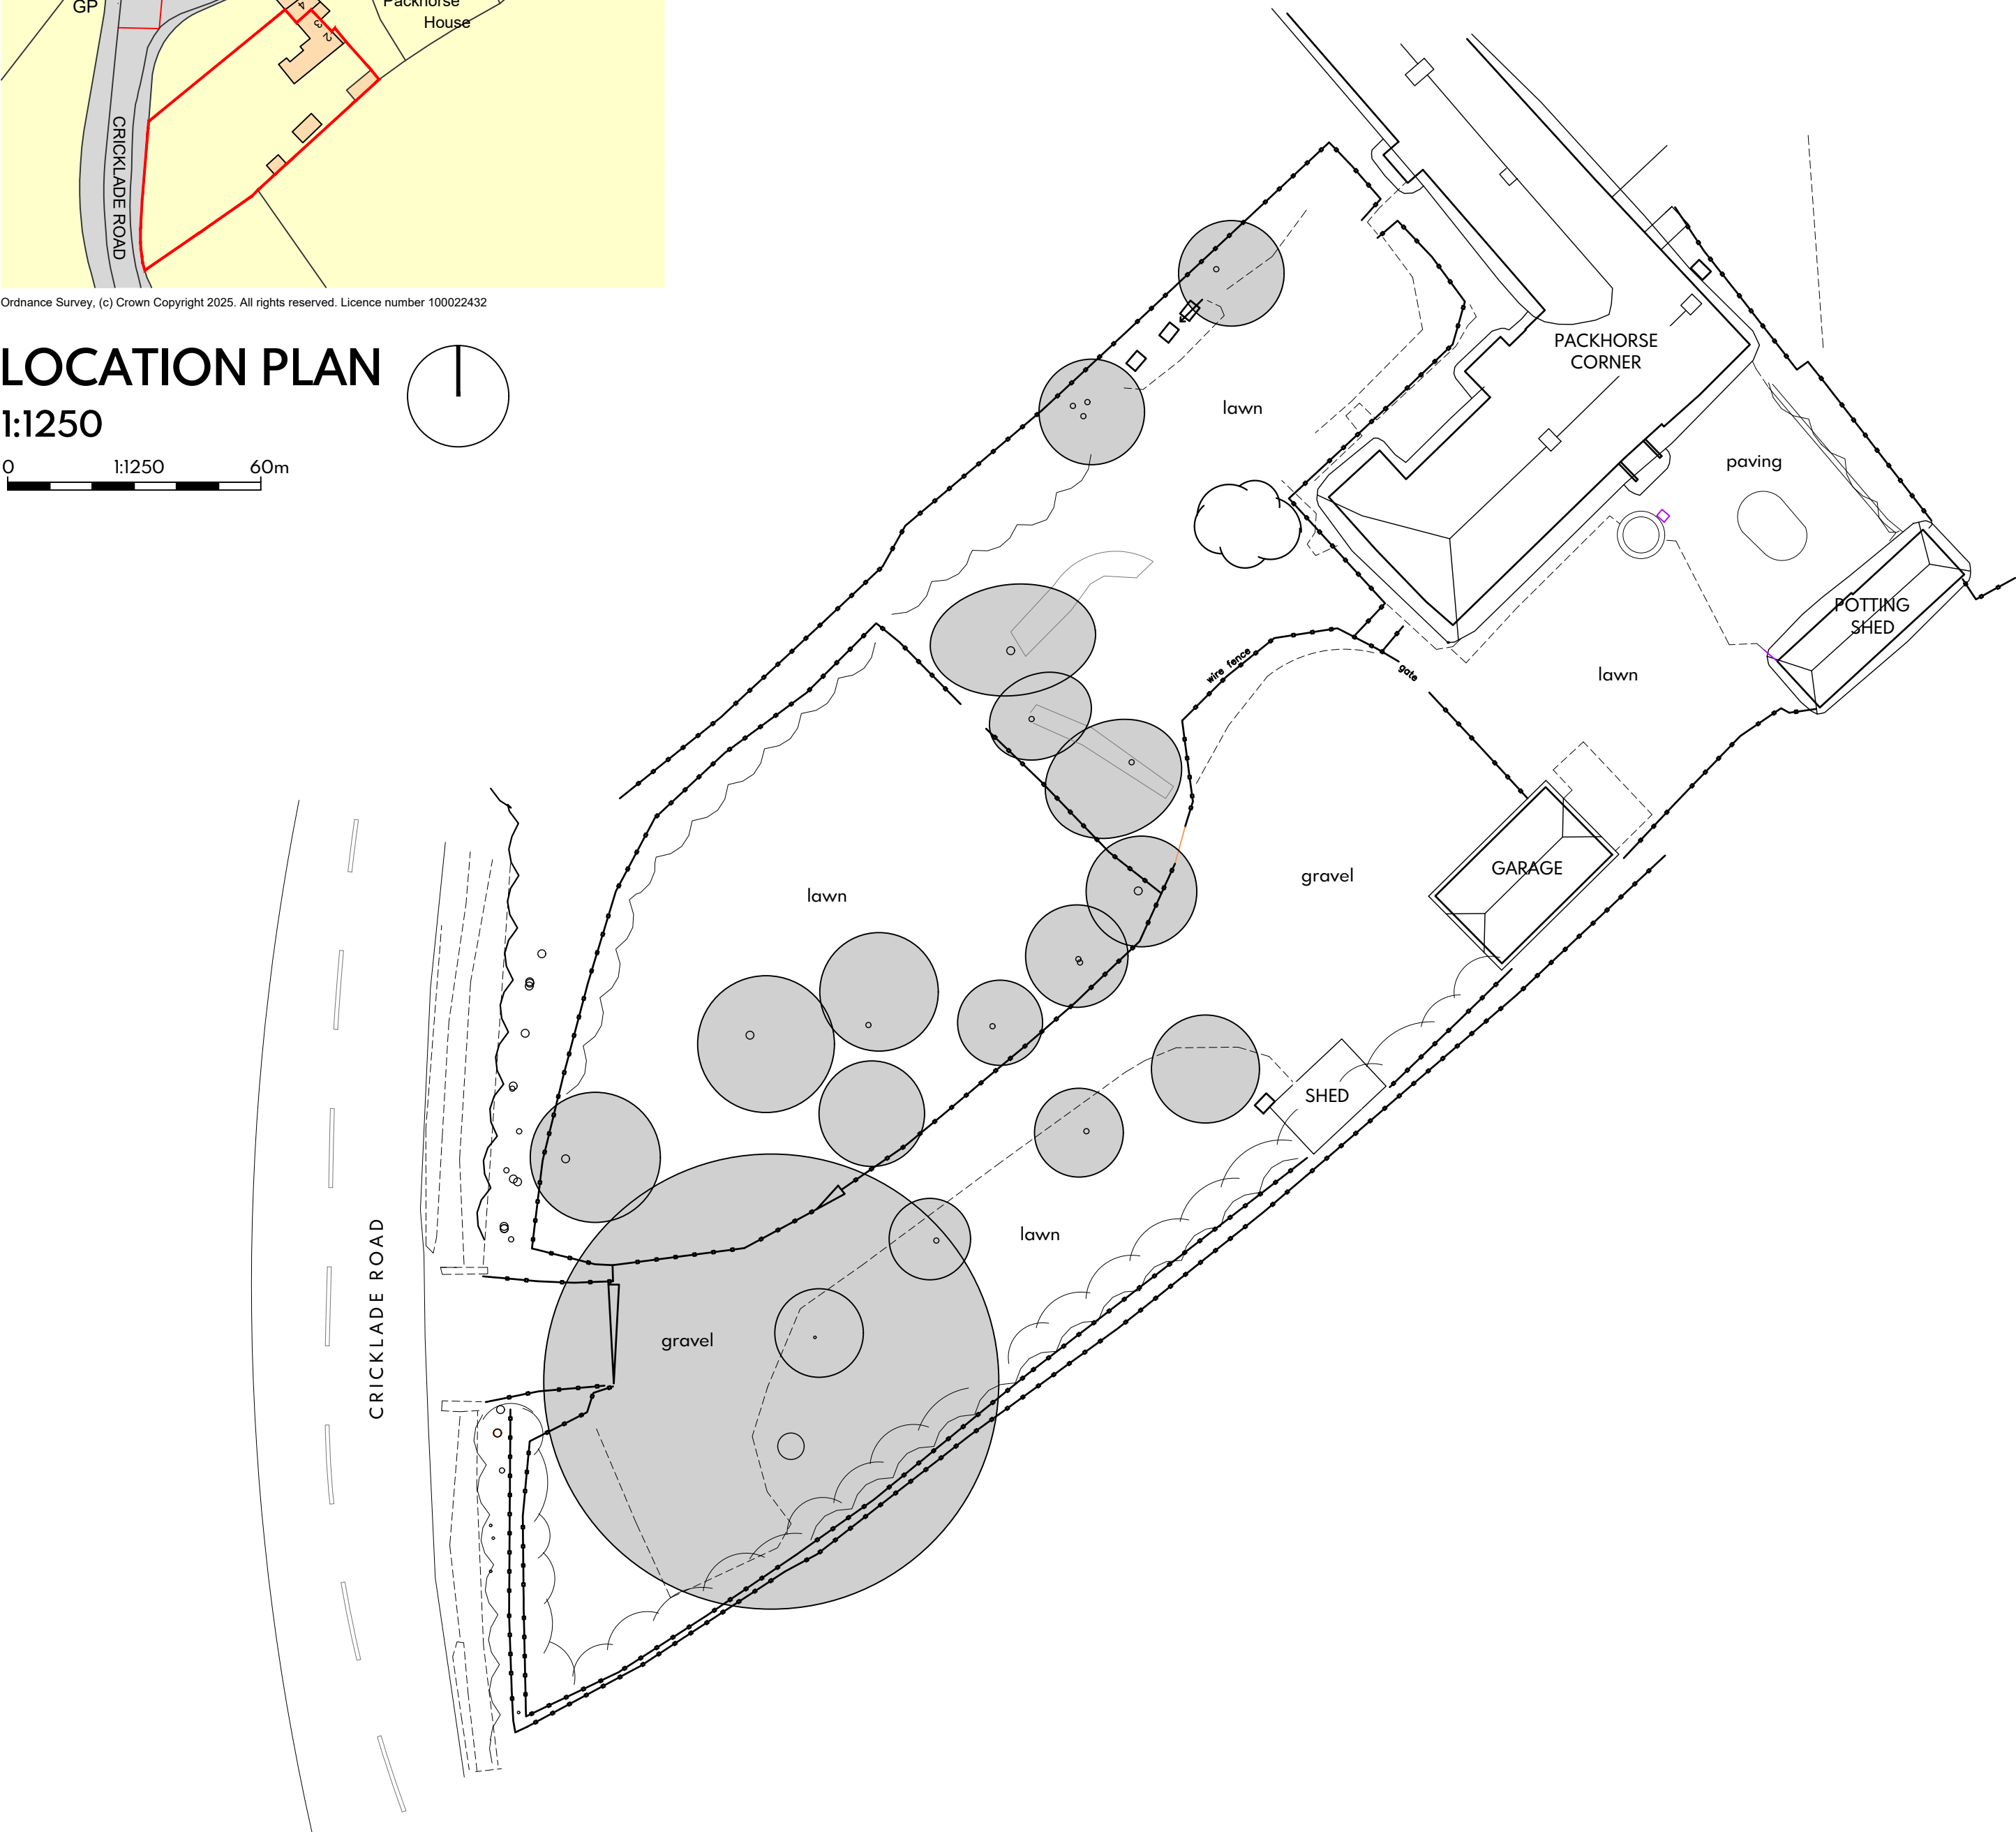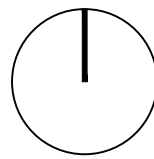

CRICKLADE ROAD

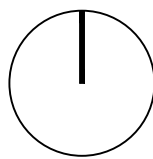

SITE PLAN

1:200

0 1:200 10m


This drawing represents a design intent and concept only. The document and all associated documents are prepared for a specific site and event, and incorporate calculations and measurements available from the client at the time of drafting.

The recipient agrees to protect the contents from distribution and dissemination except as required for the specific event named, without the written permission of the designer.

The contents of this document are not to be reproduced or used in whole or part without the written permission of BL design studio Ltd. Use of this design is granted to the client for the specified and named event only.


Contractors, Sub Contractors and Suppliers are to check all relevant dimensions and levels of site and buildings before commencing any shop drawing or building work.

© Copyright BL design studio 2023. All Rights Reserved.

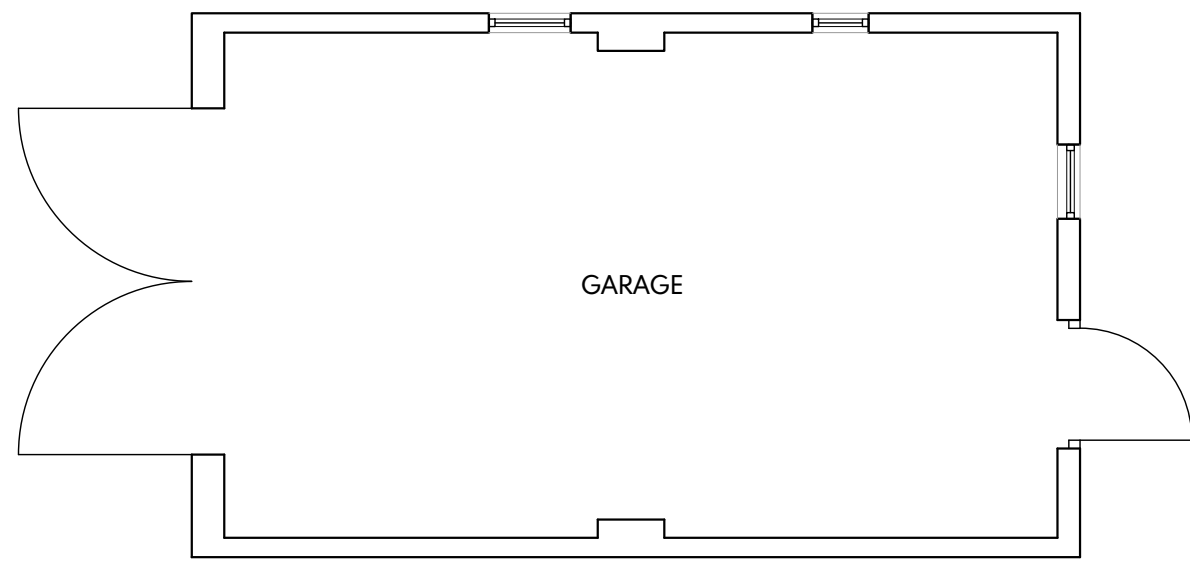


GARAGE - Plan

1:50

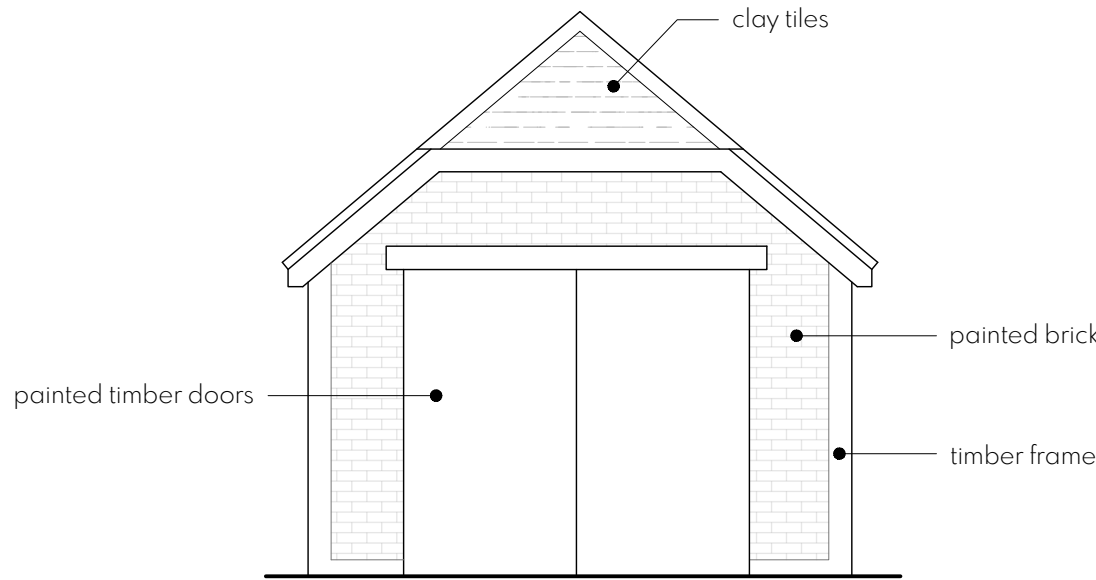


GARAGE - SW Elevation

1:50

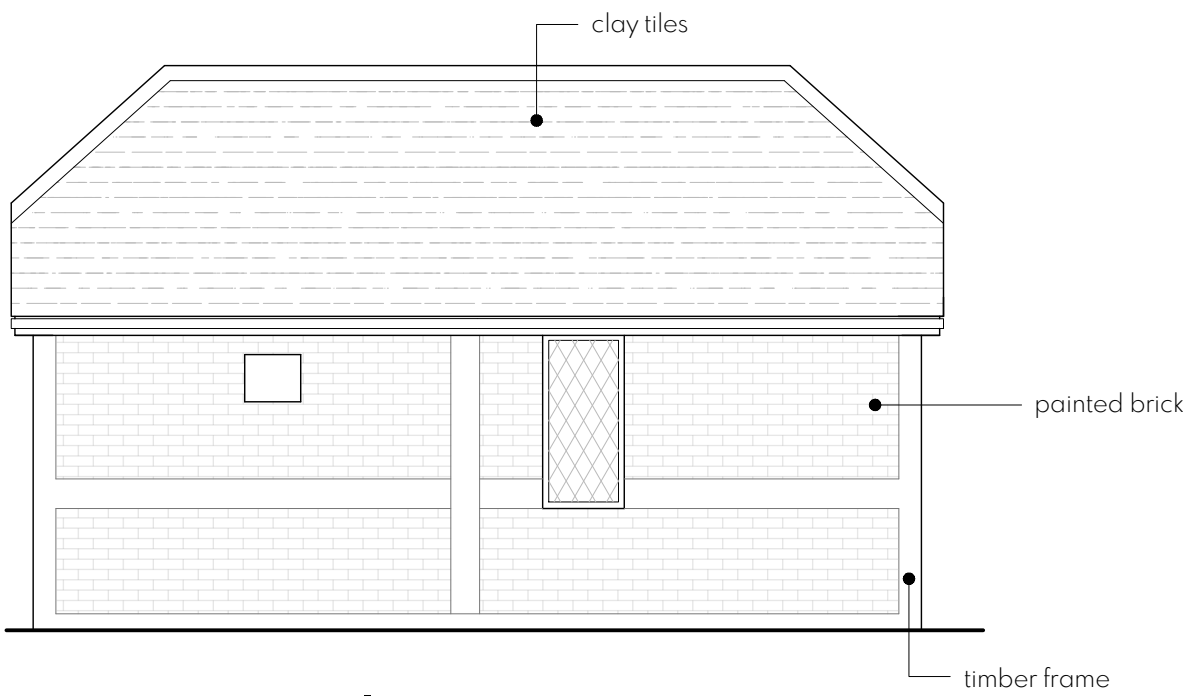


GARAGE - NW Elevation

1:50

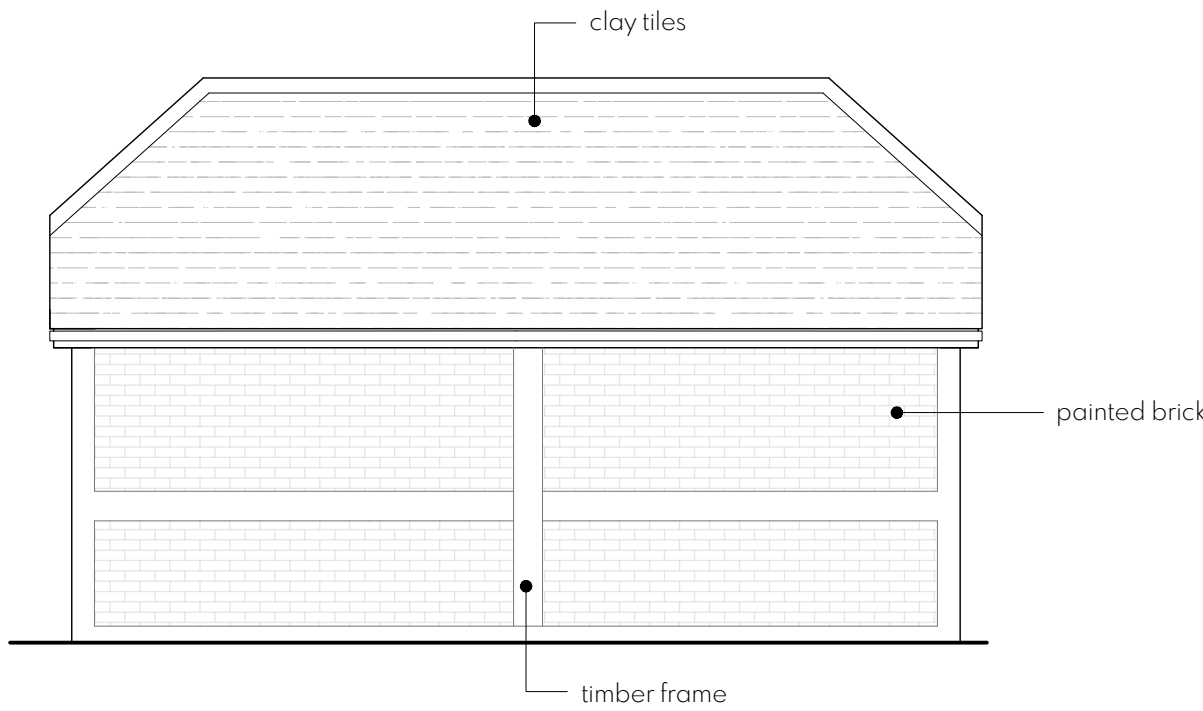

GARAGE - SE Elevation

1:50

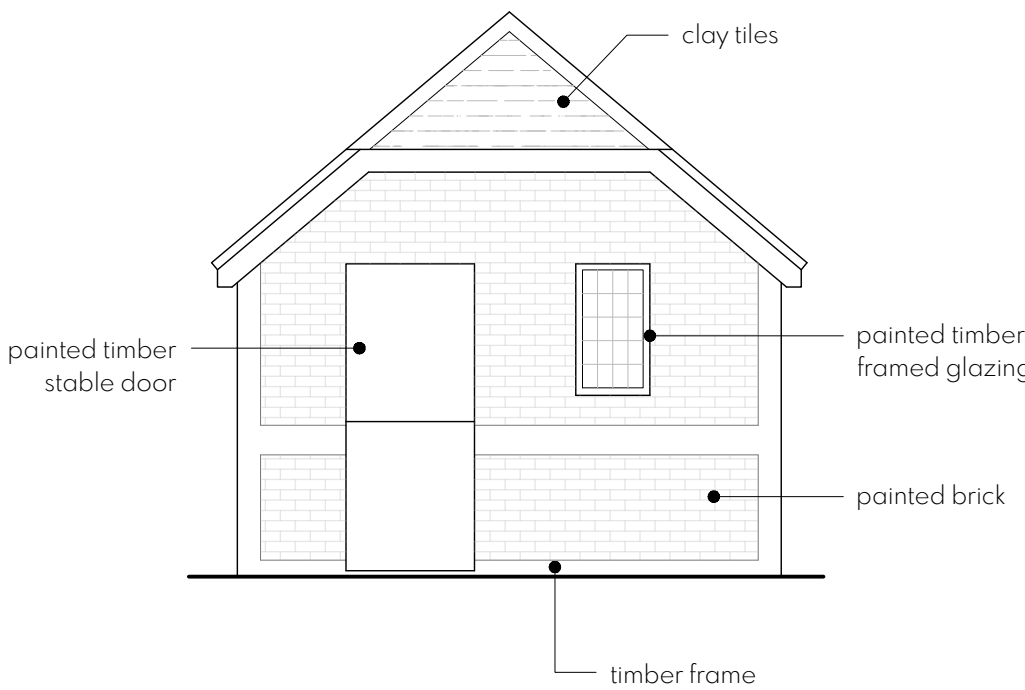

GARAGE - NE Elevation

1:50

Drawing	Site Plan & Garage - as existing
Client	Matt Hance & Sam Betts
Project	Packhorse Corner, Purton

Creator	BL
Date	March 2025
Project Stage	Planning
Scale	1:50 @ A1
Drawing Number	24.026-01

