



This drawing is copyright and shall not be reproduced without the Architect's consent. This drawing may be sealed for planning purposes only. Any discrepancies from this drawing should be notified to the Architect. If in doubt, ask.

GROUND FLOOR PLAN

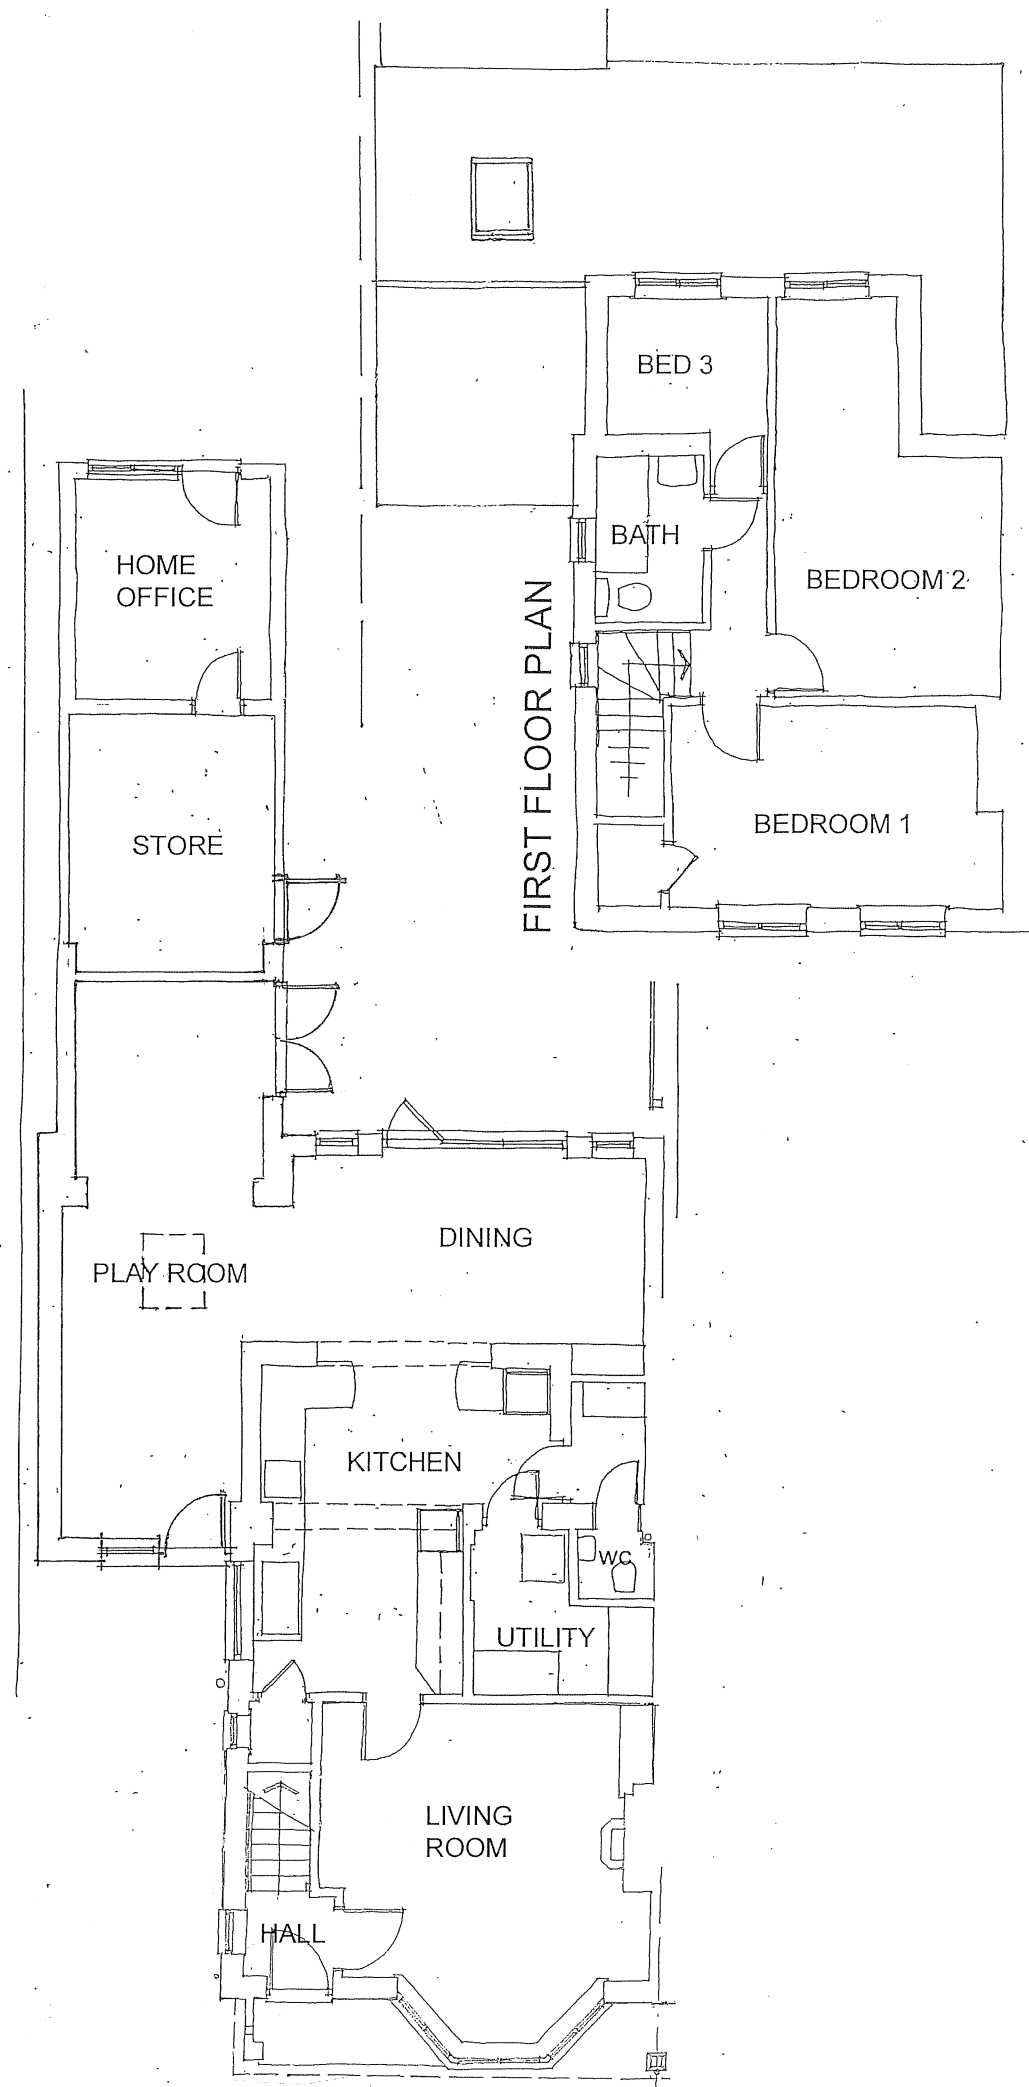

FIRST FLOOR PLAN

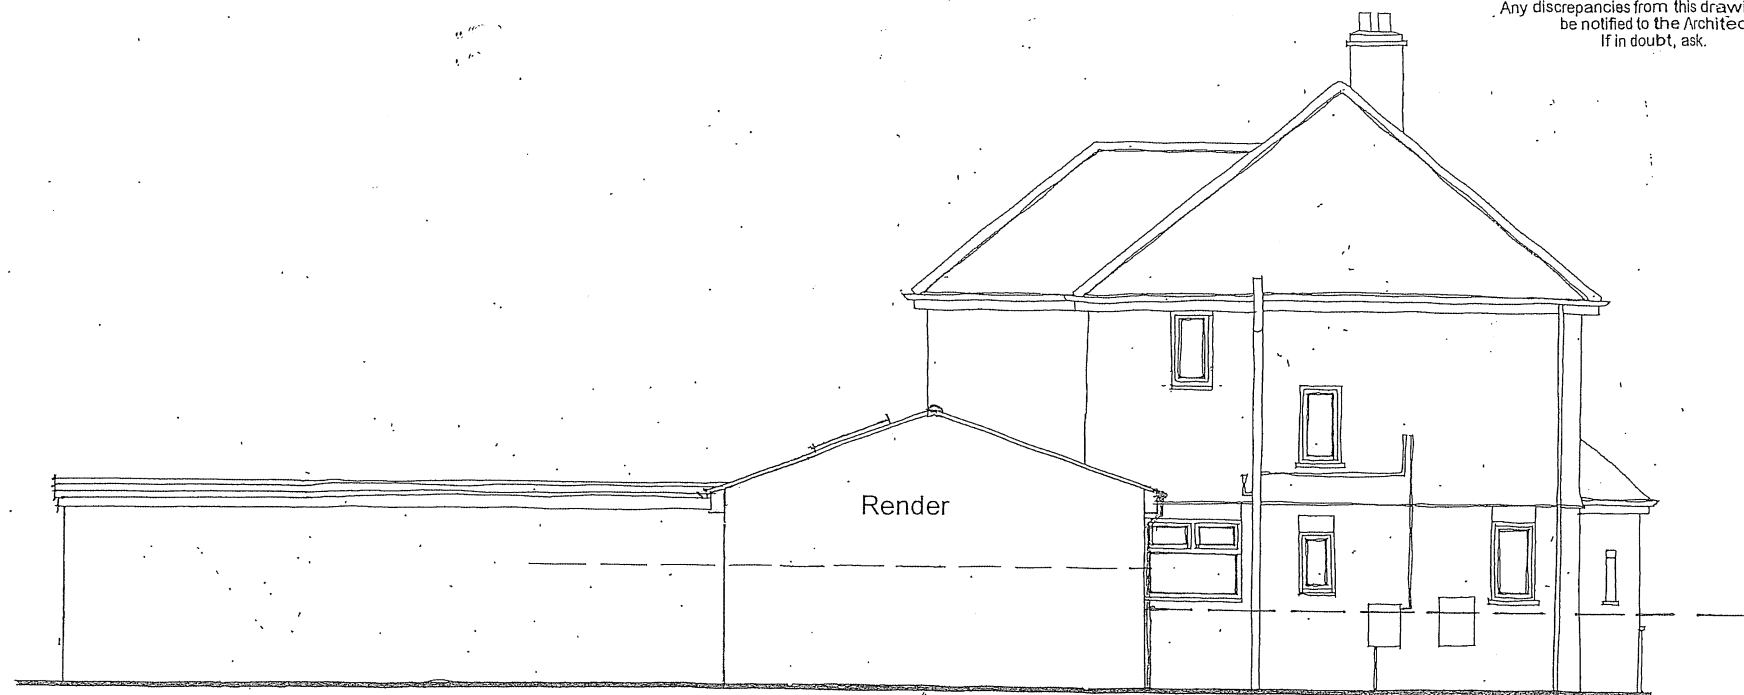

SIDE (south) ELEVATION




REAR (west) ELEVATION



FRONT (east) ELEVATION

EXTENSION AND ALTERATIONS at 19 WOODLAND ROAD, WARMINSTER, WILTSHIRE

DETAILS AS EXISTING
225025/02 Scale as noted at A3

 

www.bta-architects.co.uk

