


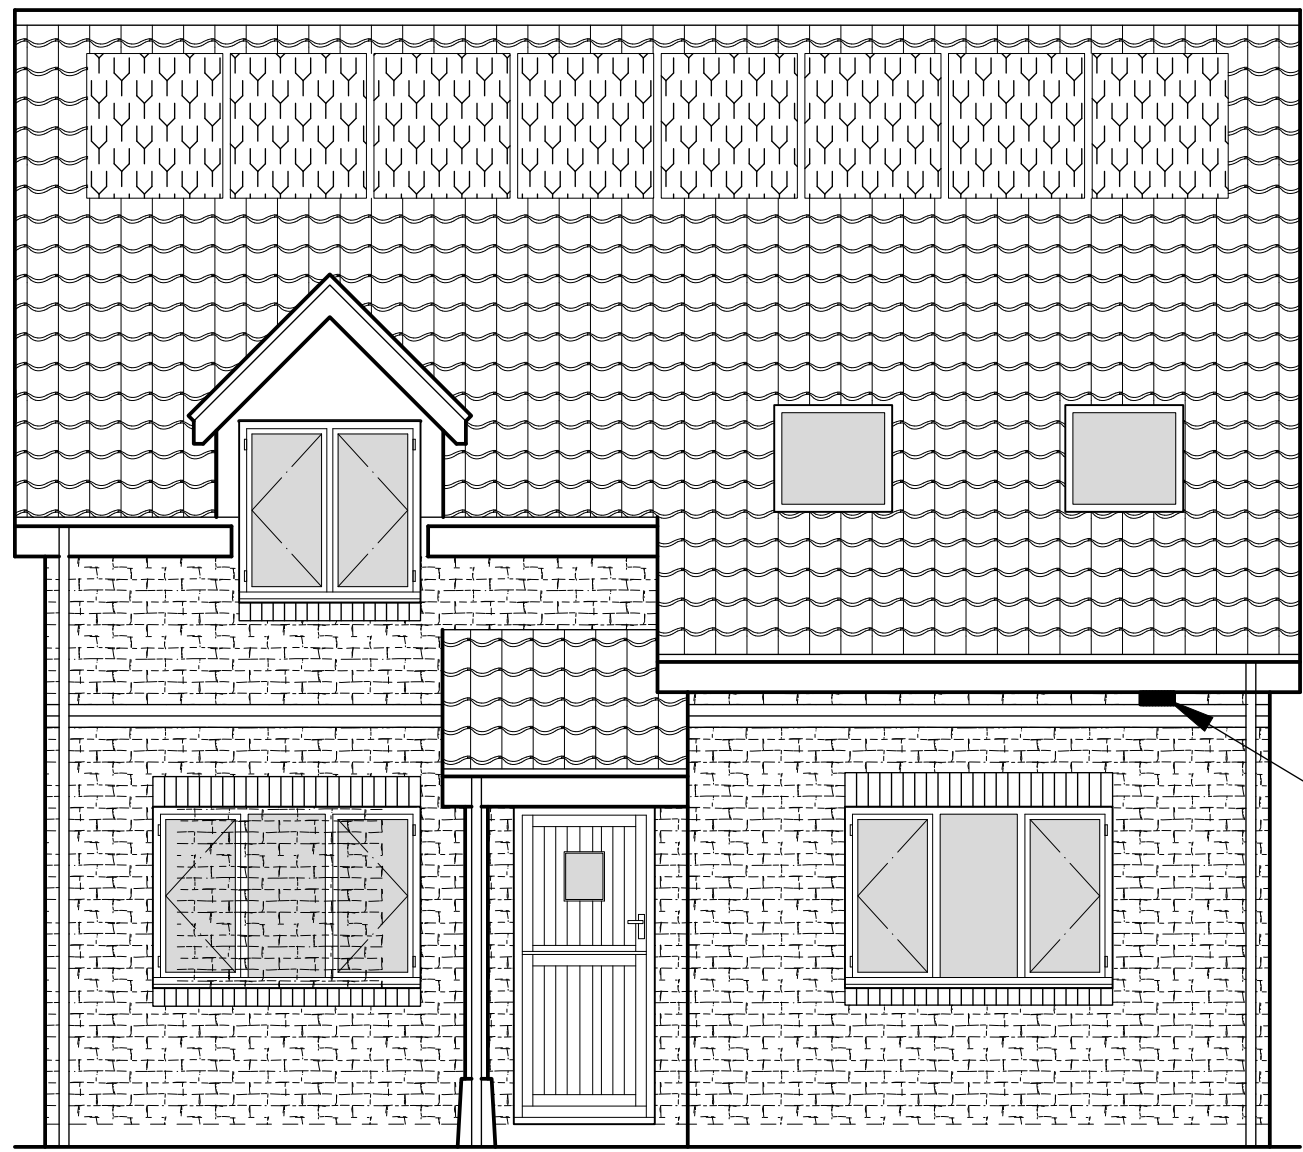

BUILT IN
BAT BOXES



ALL WINDOWS IN THE WEST
ELEVATION TO BE OBSCURE GLAZED

MATERIALS :

ROOF TILES - WIENERBERGER TERRACOTTA RED DOUBLE ROMAN CLAY TILES


FACING BRICK - IBSTOCK LEICESTER WEATHERED RED STOCK FACING BRICKS

WINDOWS / DOORS - WHITE UPVC


GUTTERS SOFFITTS & FASCIAS - WHITE UPVC

DORMER CHEEKS TO BE CODE 4 LEAD

PROPOSED SIDE ELEVATION

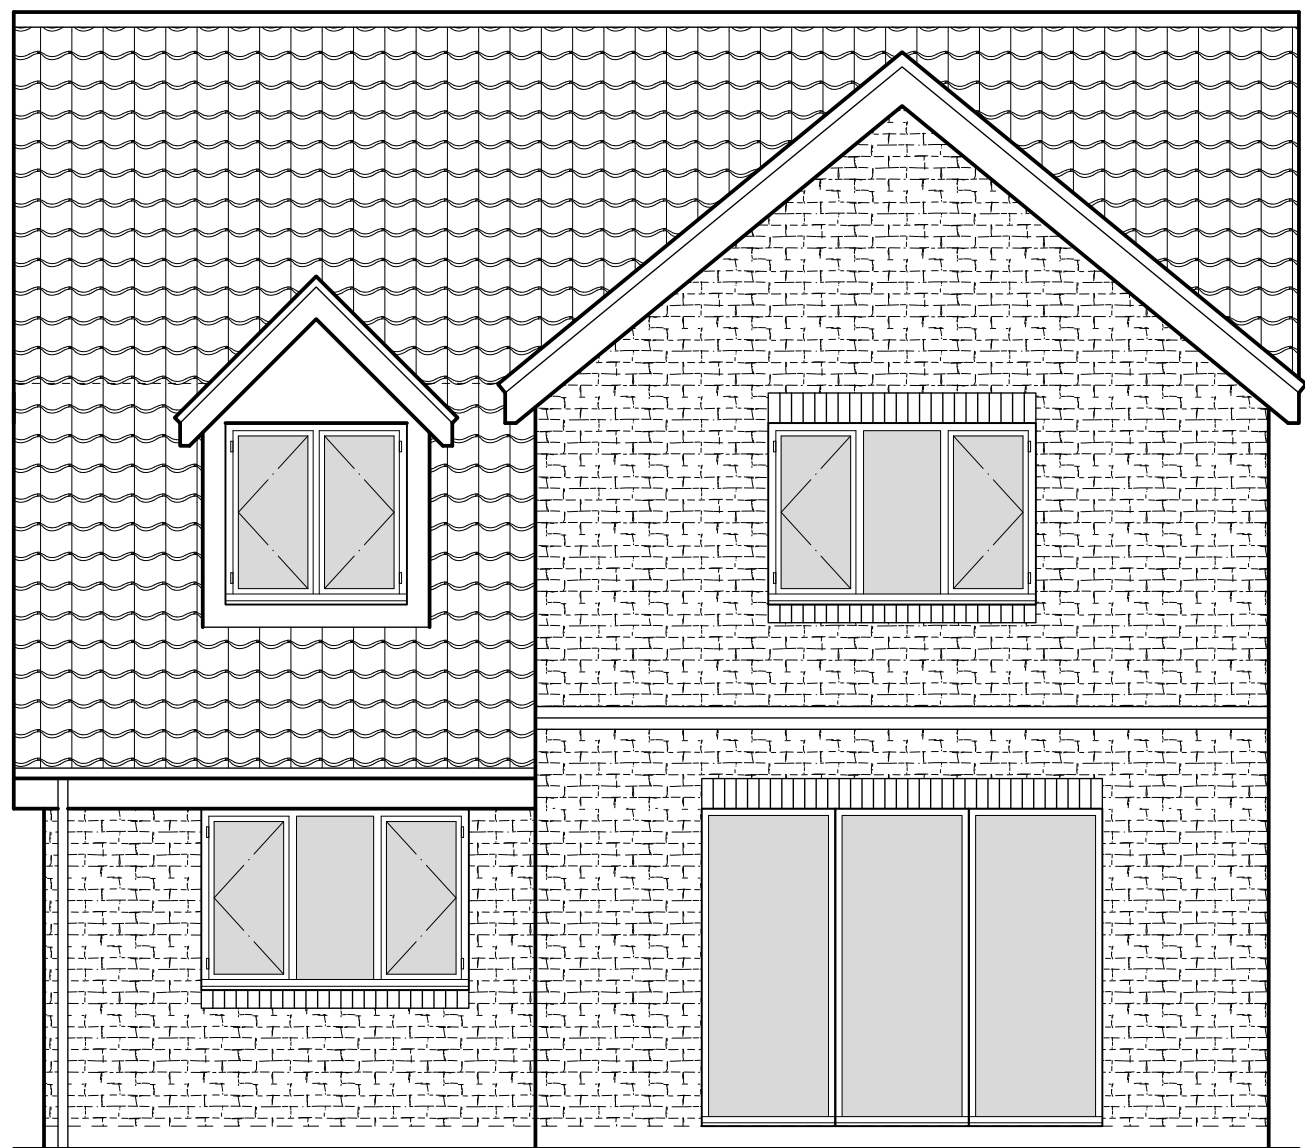

PROPOSED REAR ELEVATION

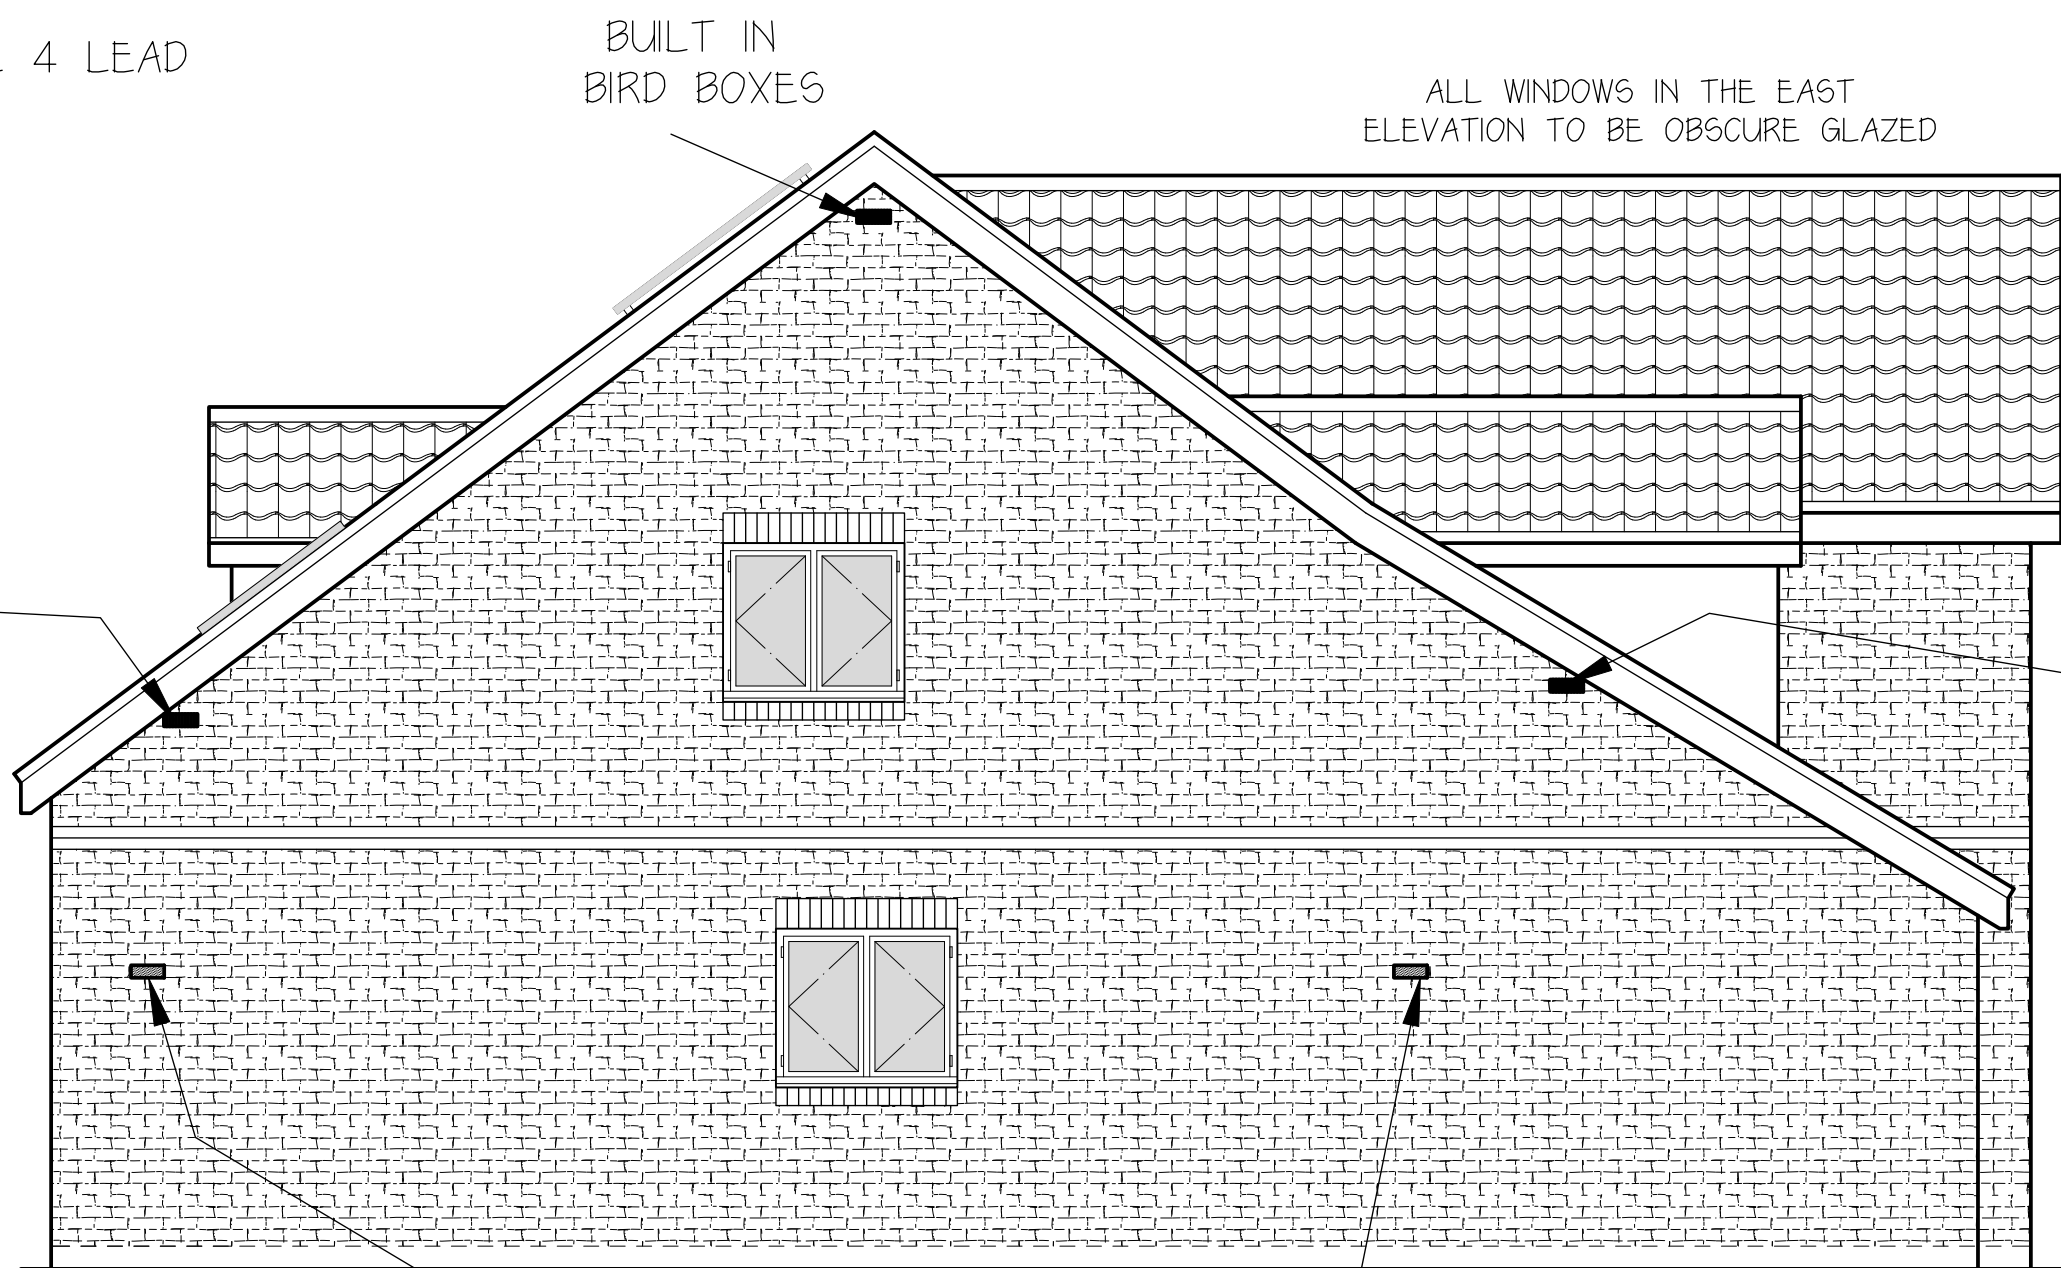

BUILT IN
BIRD BOXES

ALL WINDOWS IN THE EAST
ELEVATION TO BE OBSCURE GLAZED

BUILT IN
BAT BOXES

BUILT IN
BIRD BOXES

BEE BRICKS

PROPOSED SIDE ELEVATION



= SEGOVIA BUILT-IN WOODSTONE BAT BOX



= GREEN BLUE BEE BRICK IN RED TO MATCH FACING BRICK



= WOODSTONE BUILT IN OPEN NEST BOX

A	3/11/25	ECOLOGISTS RECOMMENDATIONS	SK	SK	

Rev.	Date	Description	By	Chk	App
------	------	-------------	----	-----	-----

Client/Project					
BLOCK 9 DEVELOPMENTS LTD					

Drawing Title					
PROPOSED NEW DWELLING AT 28 HORSEPOOL BROMHAM					

Designed SK	Drawn KK	Date 17 JUL 24	Scale 1:50
CAD Reference			Size A1

Stephen Kingshott MCABE Katie Kingshott ACABE	
--	--

Stephen Kingshott Building Consultancy Ltd 64 Springdale Ave Bromstone, Poole Dorset BH16 9EX Tel. 07973638931	
--	--

DRAWING NUMBER	REVISION
0049/21/C	A

SCALE BAR 1:20

0 2 4 6 8 10m

SCALE BAR 1:100

0 1 2 3 4 5m

SCALE BAR 1:50

0 10 20 30 40 50m

SCALE BAR 1:500