



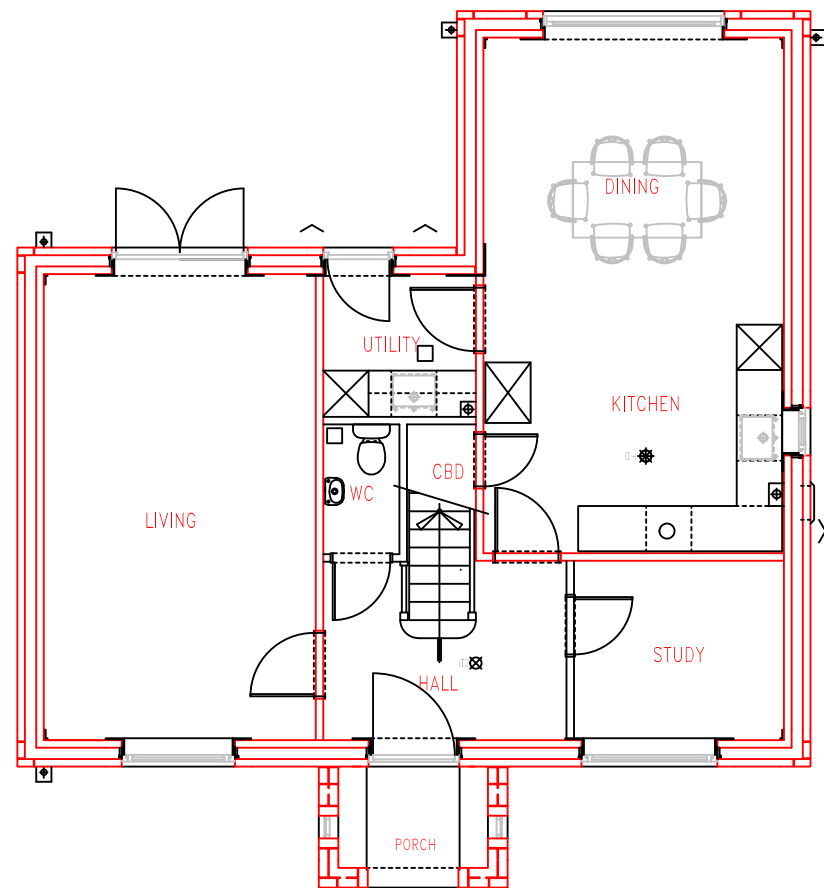

GROUND FLOOR PLAN

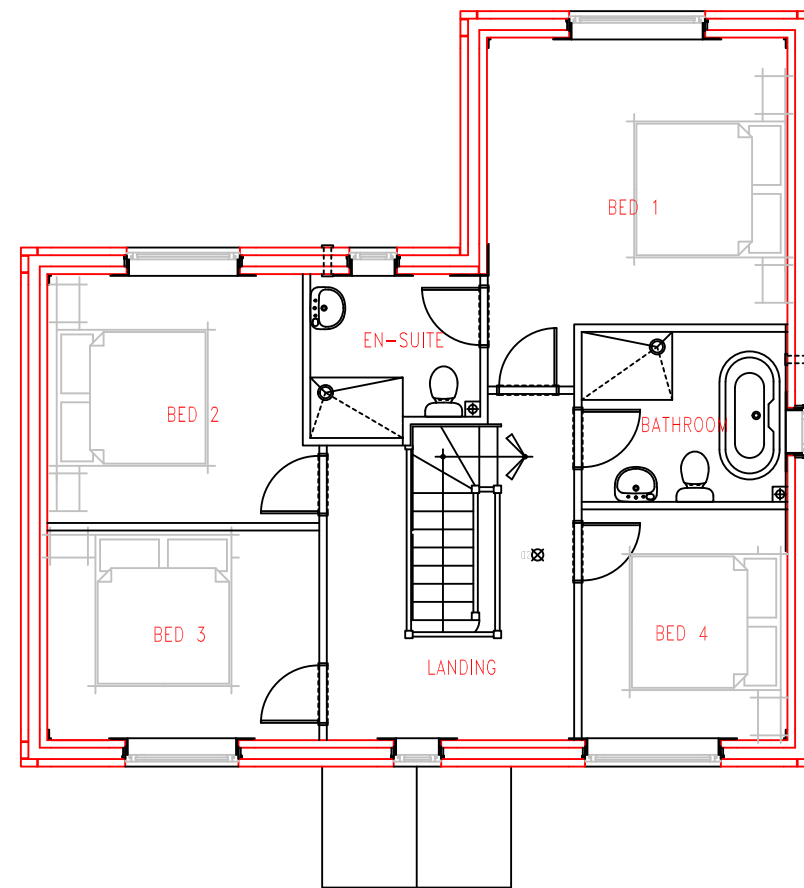

FIRST FLOOR PLAN

1:100

A graphical scale bar with markings every 1 meter, ranging from 1m to 10m.

The Elms
Sherston
Wilts
SN16 0NP

CLIENT: Mowles Developments
SHEET NO: 2519/34
SCALE: 1:100
DATE : OCT 2025
REV: