



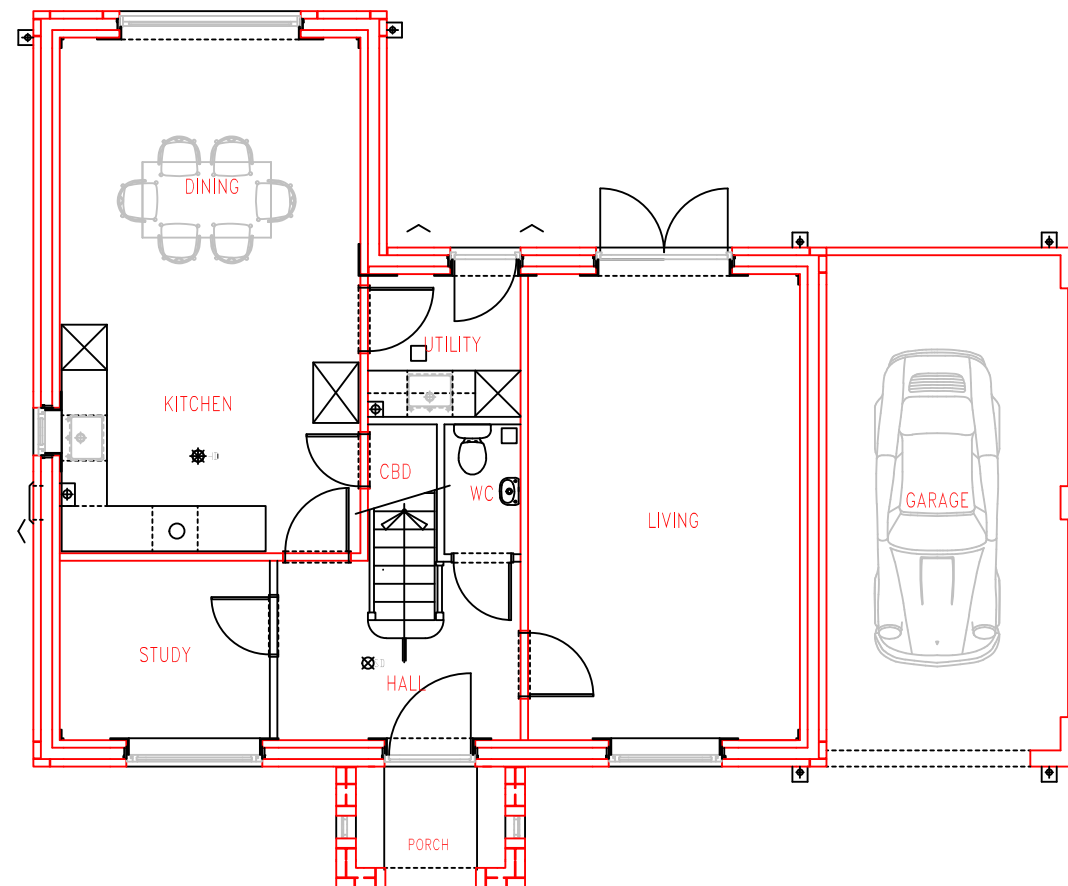

GROUND FLOOR PLAN

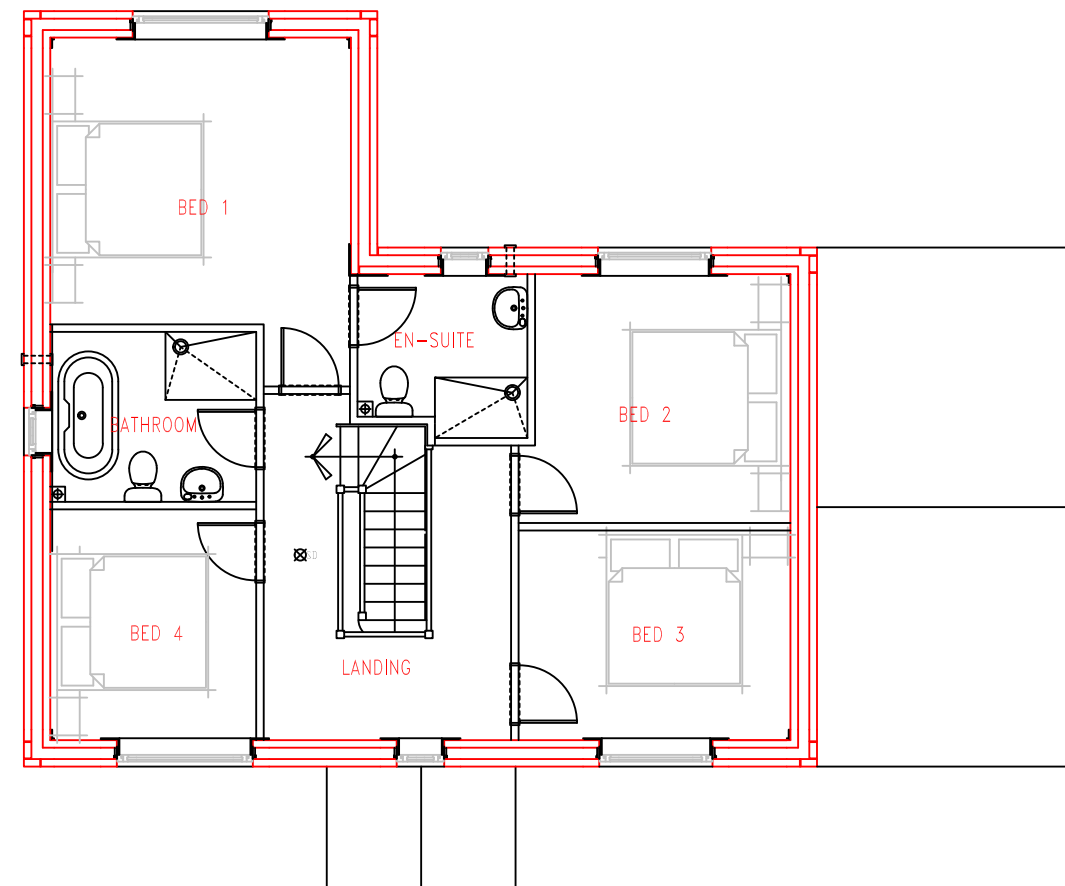

FIRST FLOOR PLAN

1:100

The Elms
Sherston
Wilts
SN16 0NP

CLIENT: Mowles Developments
SHEET NO: 2519/32
SCALE: 1:100
DATE : OCT 2025
REV: