



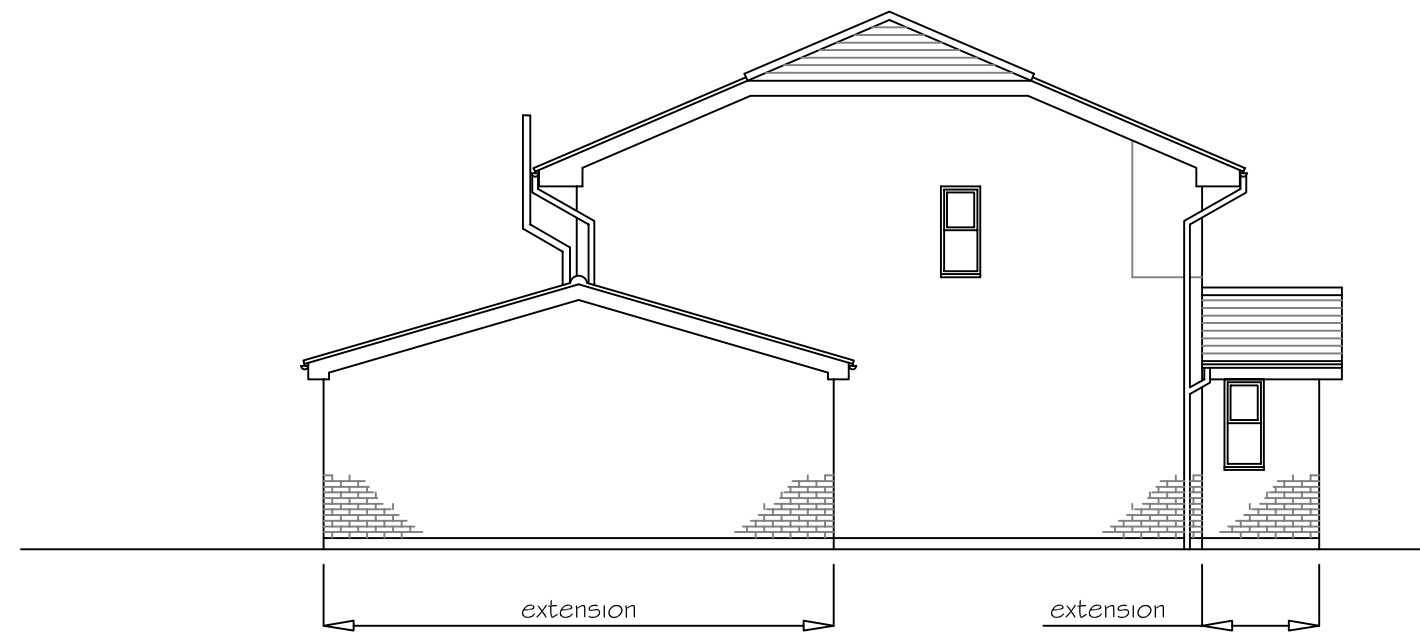

PROPOSED SIDE (WEST) ELEVATION 1:100




PROPOSED FRONT (SOUTH) ELEVATION 1:100

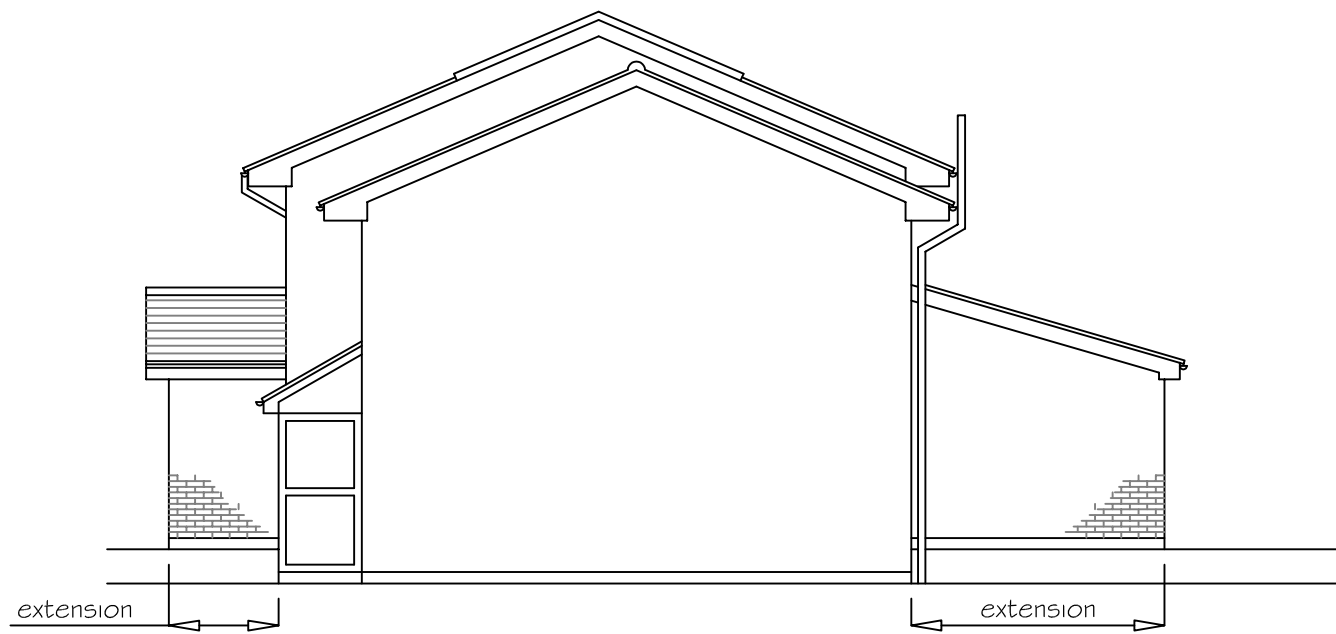

PROPOSED END (EAST) ELEVATION 1:100




PROPOSED REAR (NORTH) ELEVATION 1:100

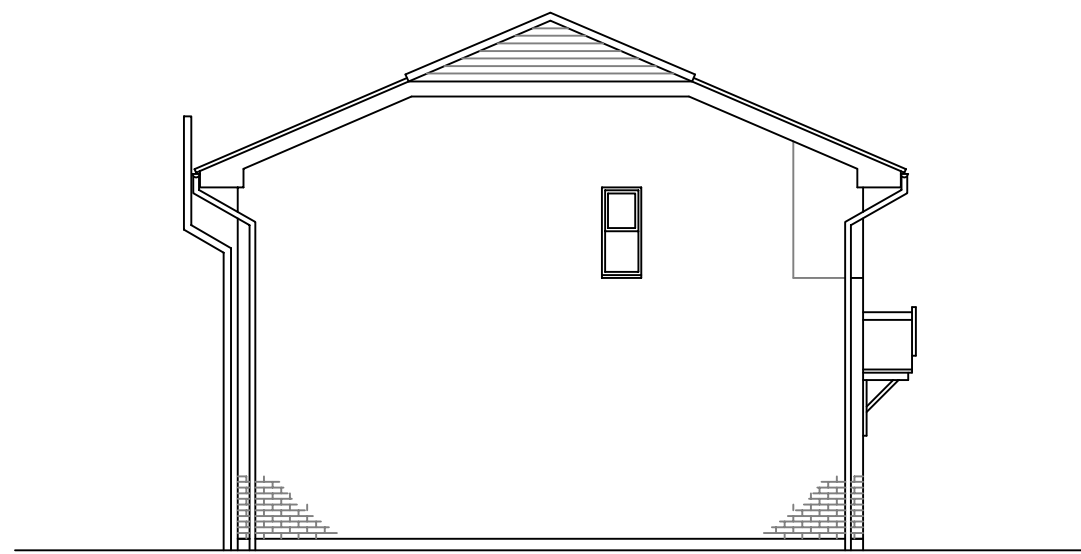

EXISTING SIDE (WEST) ELEVATION 1:100





EXISTING FRONT (SOUTH) ELEVATION 1:100

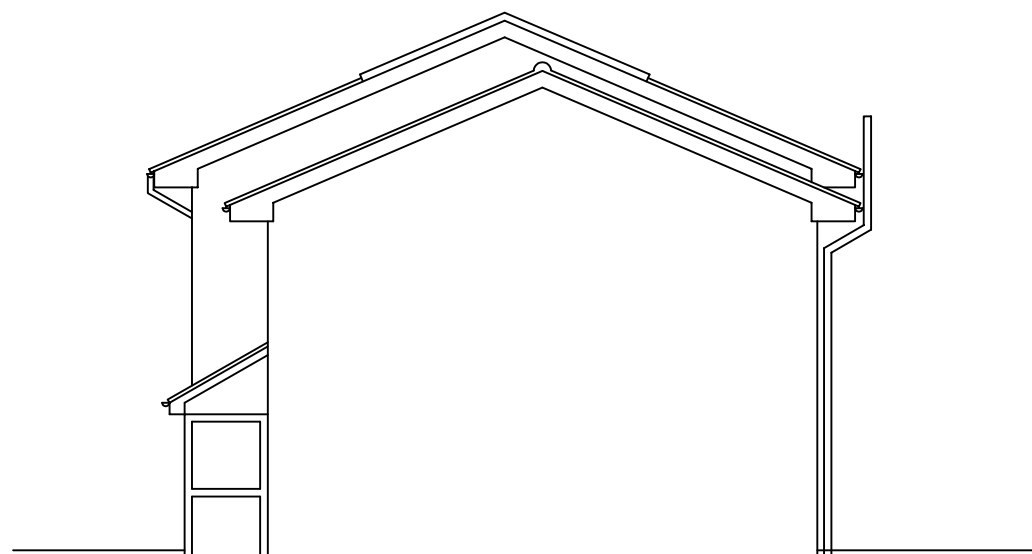


EXISTING END (EAST) ELEVATION 1:100




EXISTING REAR (NORTH) ELEVATION 1:100

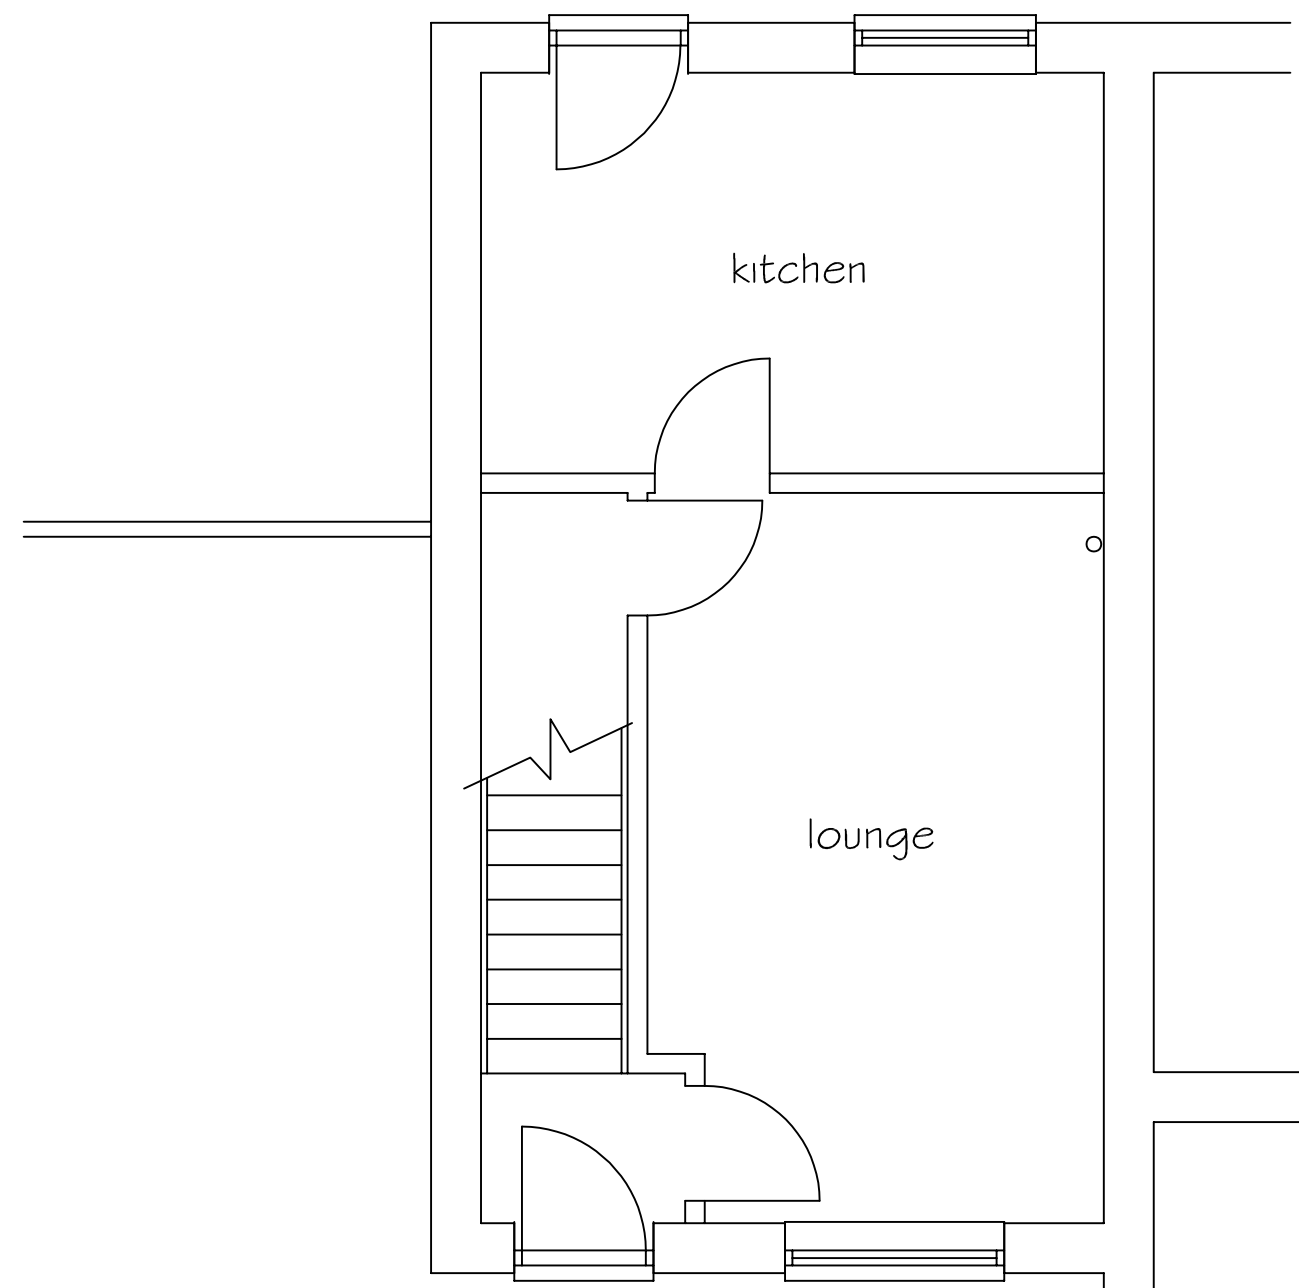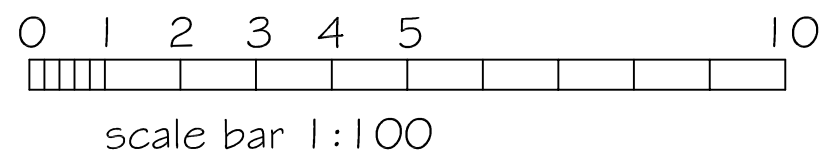


EXISTING GROUND FLOOR PLAN 1:50

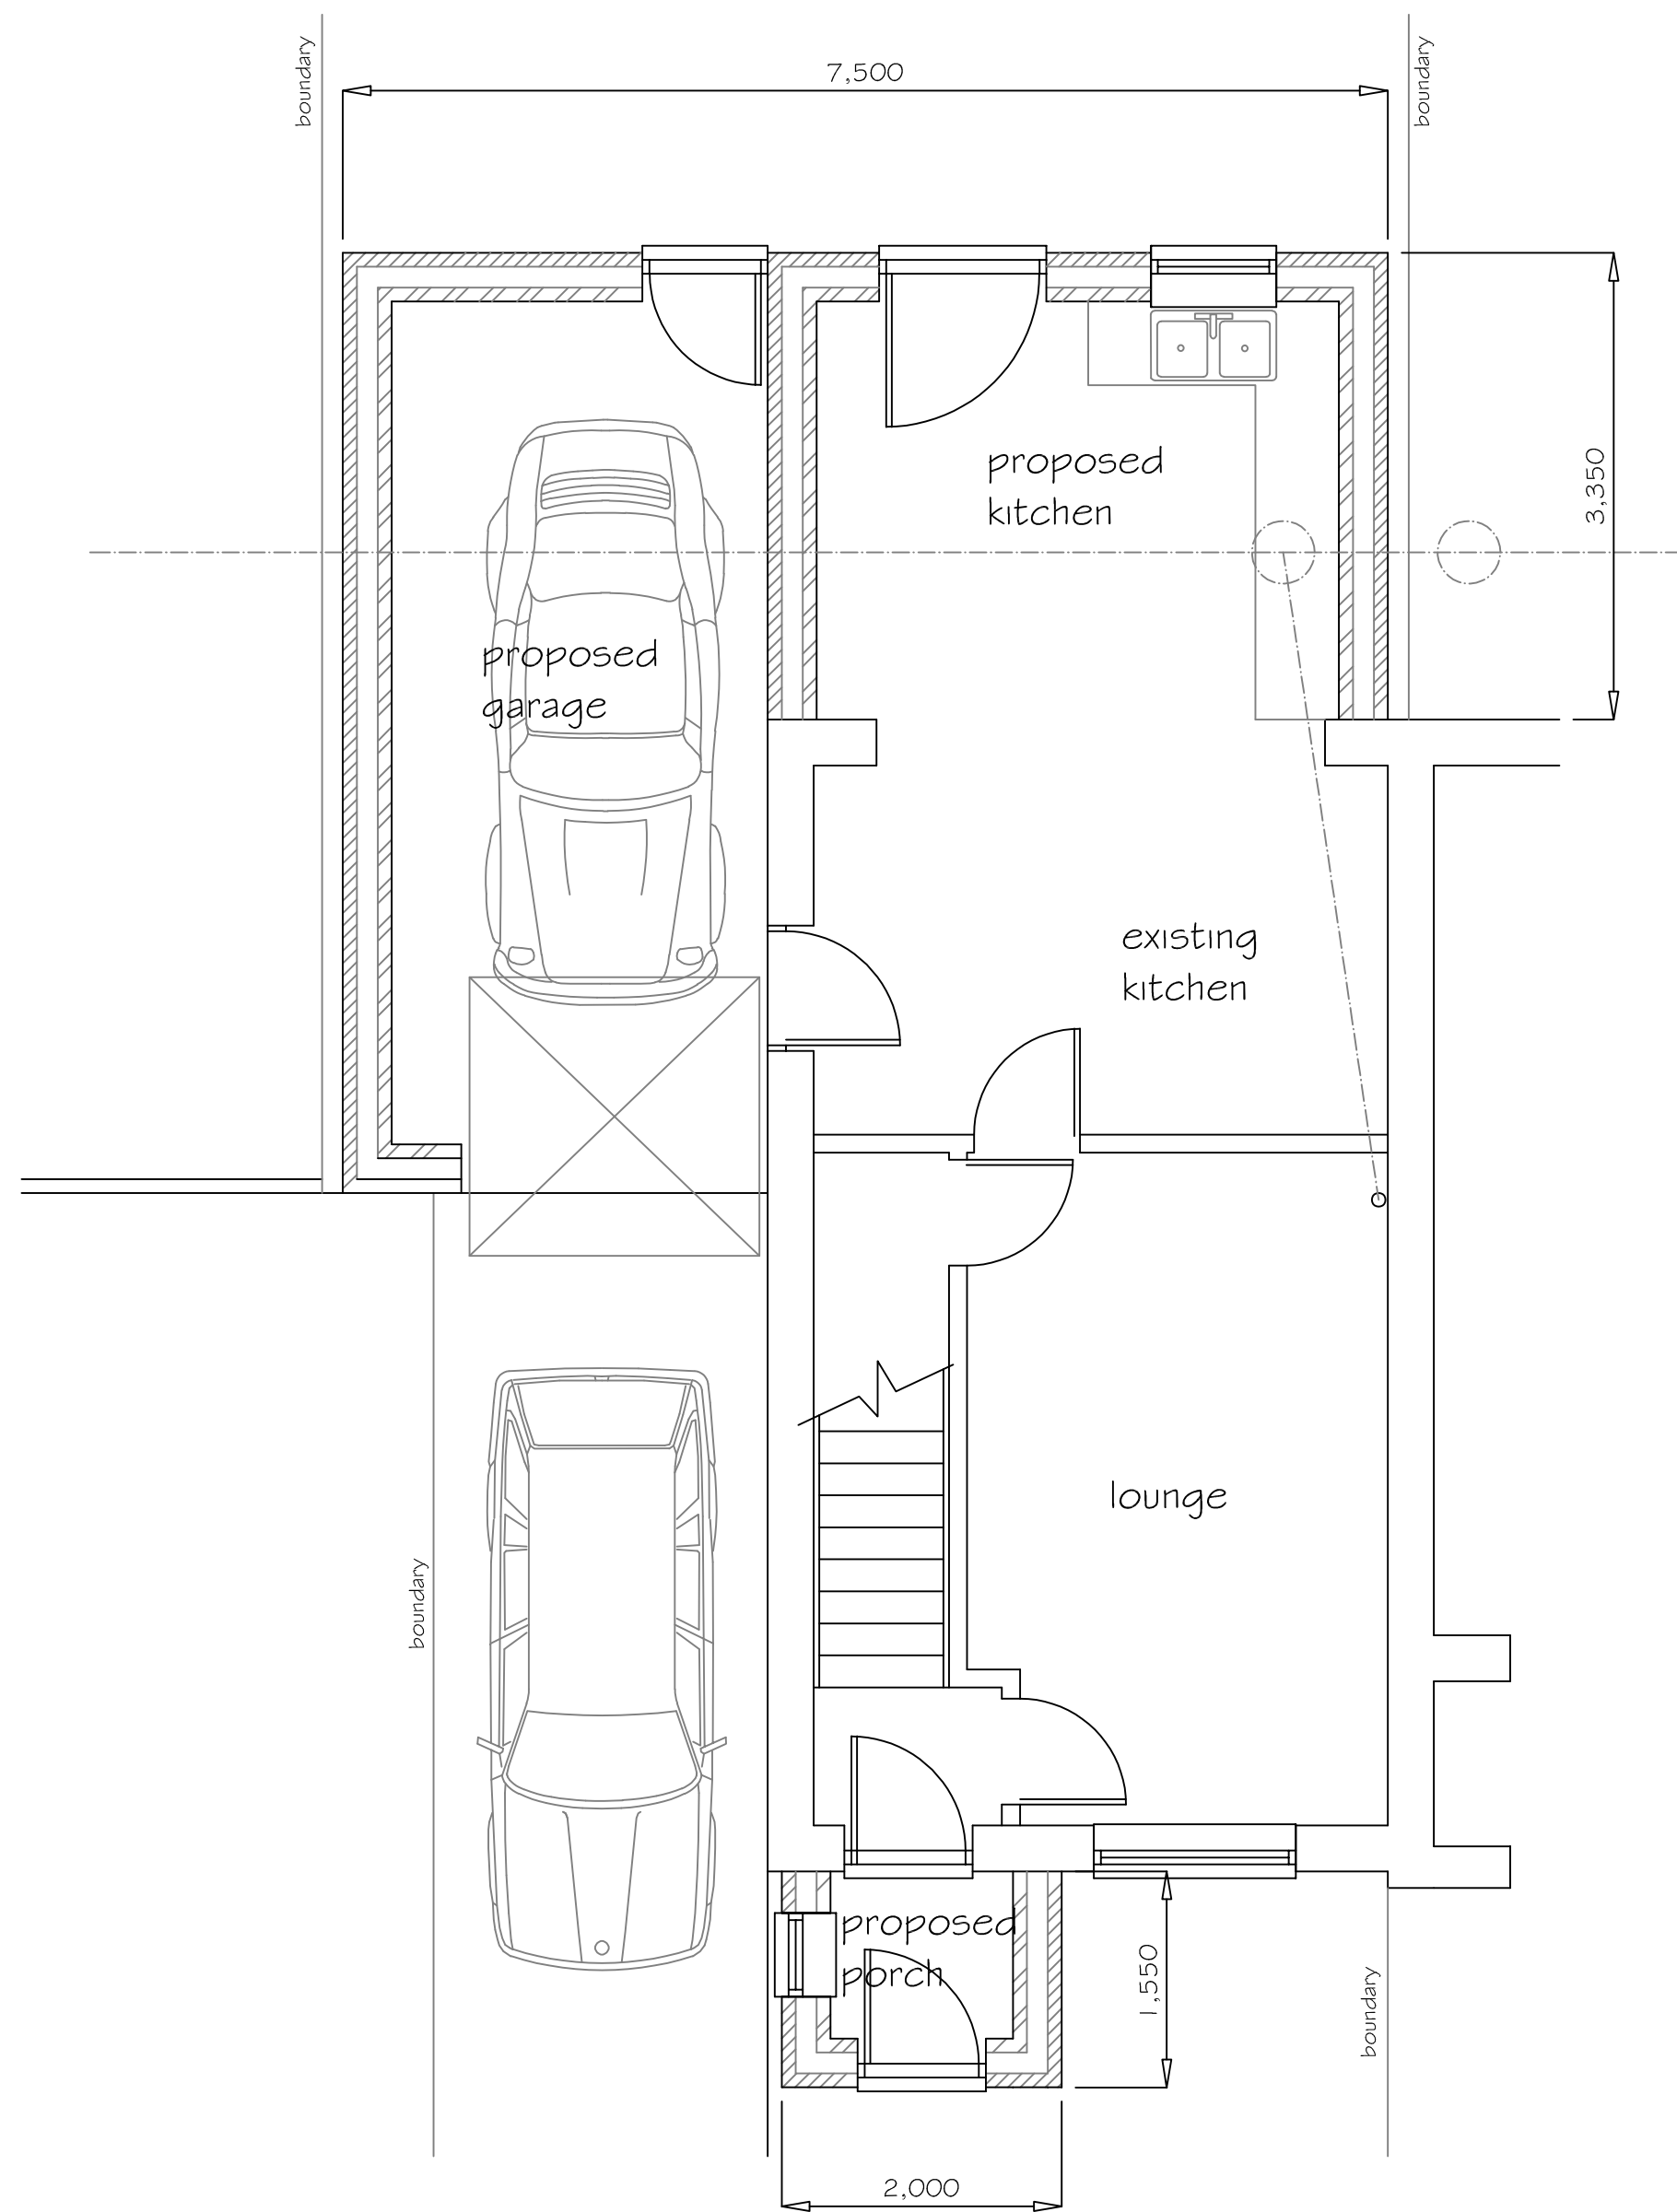


PROPOSED GROUND FLOOR PLAN 1:50

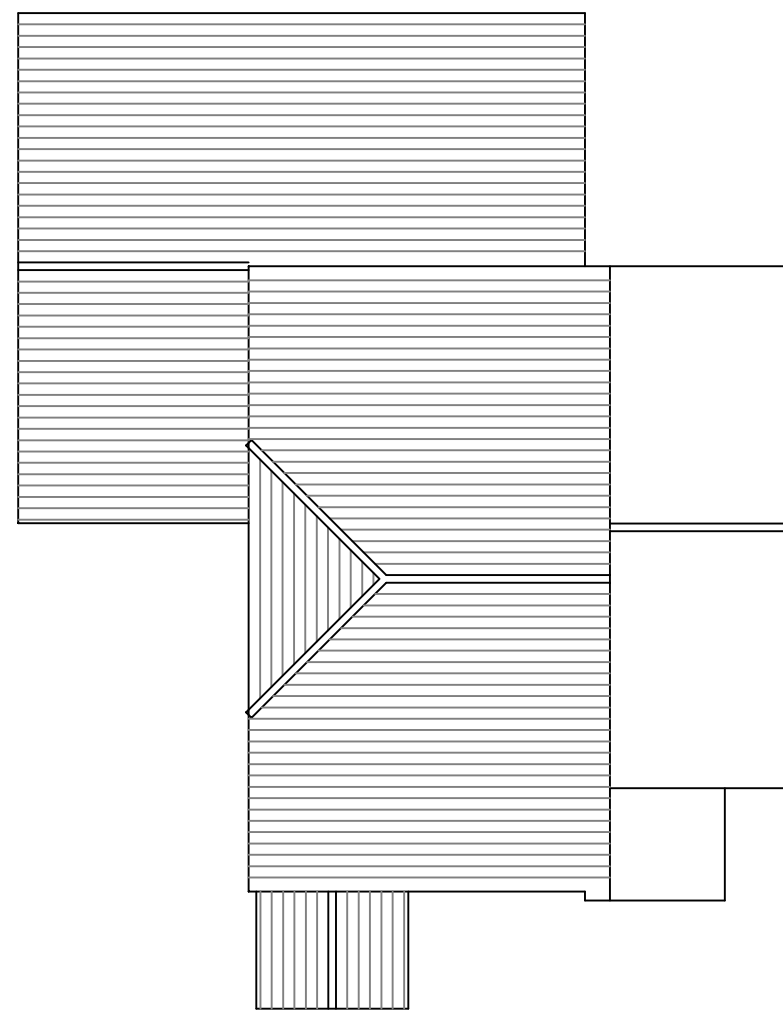

PROPOSED ROOF PLAN 1:100

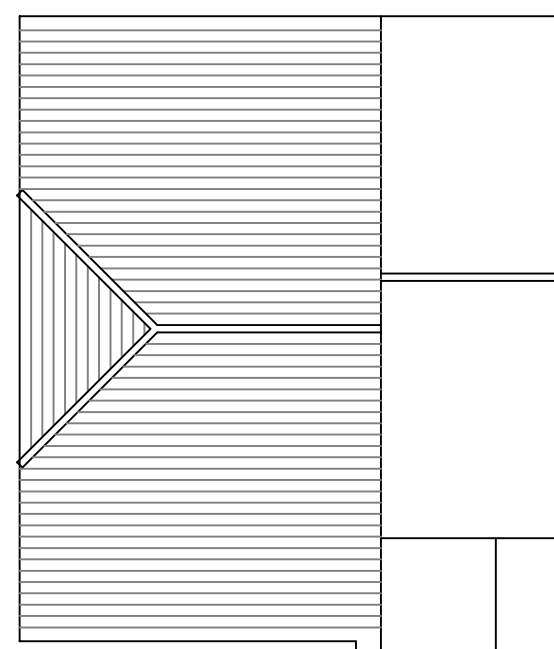

EXISTING ROOF PLAN 1:100

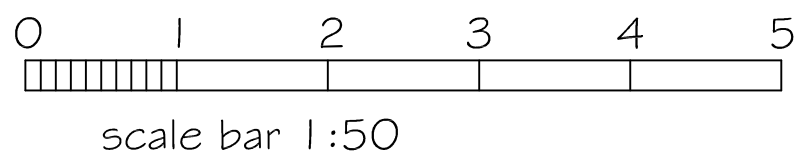

SJF PLANNING & DESIGN SERVICE 01225 782078 simonnearthebell@gmail.com		
PROPOSED	SIDE, REAR & PORCH EXTENSION	
CLIENT	MR L HEY	
LOCATION	28A CHELTENHAM DRIVE CHIPPENHAM SN14 0SE	
TITLE	PROPOSED PLANS	
DRG NO	ISSUE	DATE
2534-1	1	OCT 2025