



© THIS DRAWING IS THE COPYRIGHT OF
MICHAEL LYONS ARCHITECTURE AND
MUST NOT BE COPIED, USED OR
DISCLOSED WITHOUT PRIOR PERMISSION.

MATERIALS:
Walls: Stone & Render
Roof: Clay tiles & Lead
Windows: Metal
Doors: Painted timber
Rainwater: Cast iron



Existing South West Elevation



Existing South East Elevation




Existing North East Elevation




Existing Section 01




Existing North West Elevation

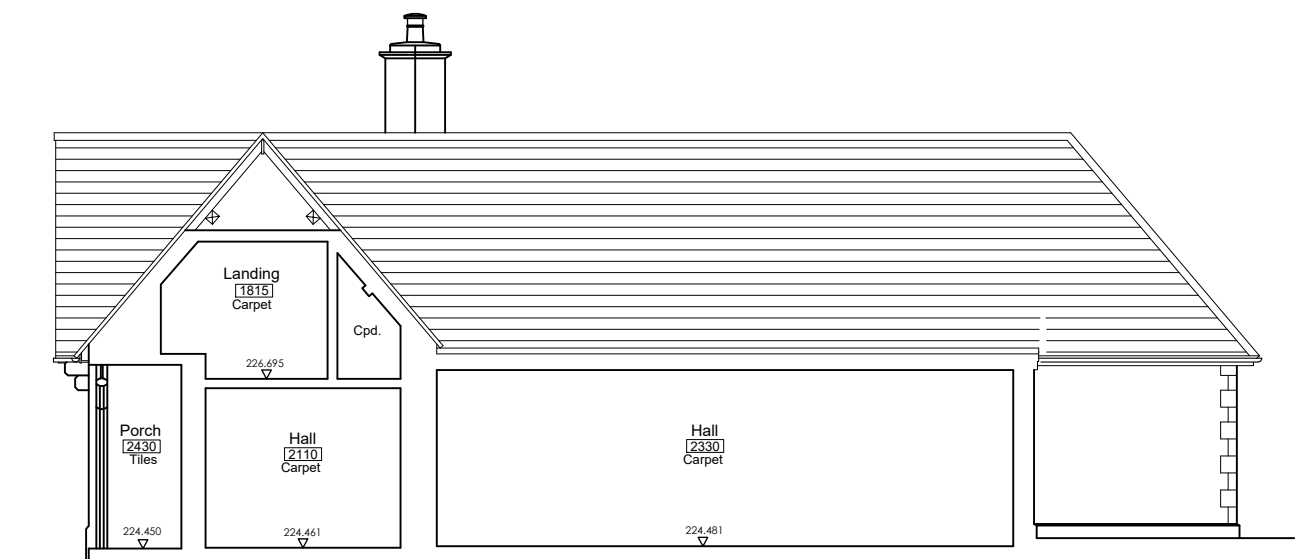


Existing Section 02

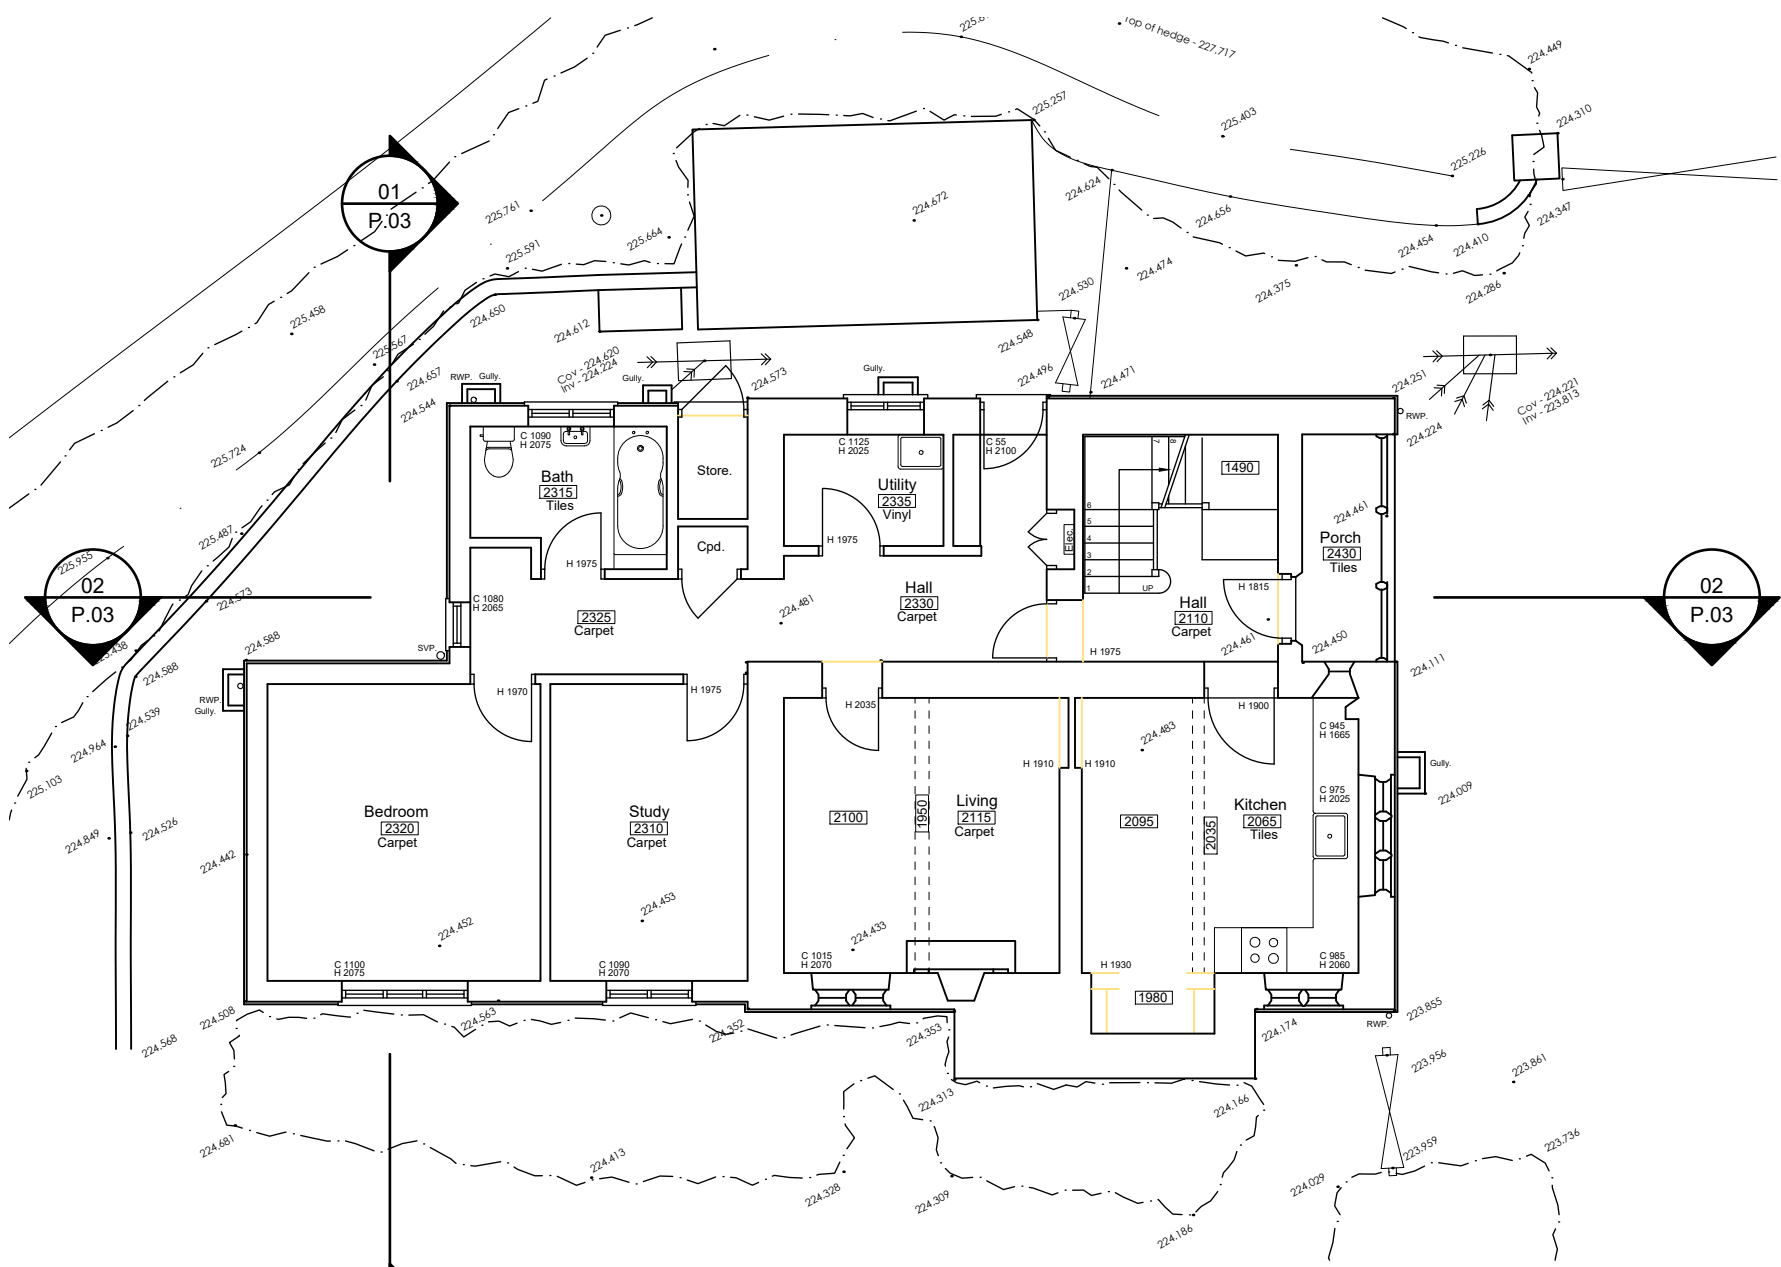

Existing Ground Floor Plan

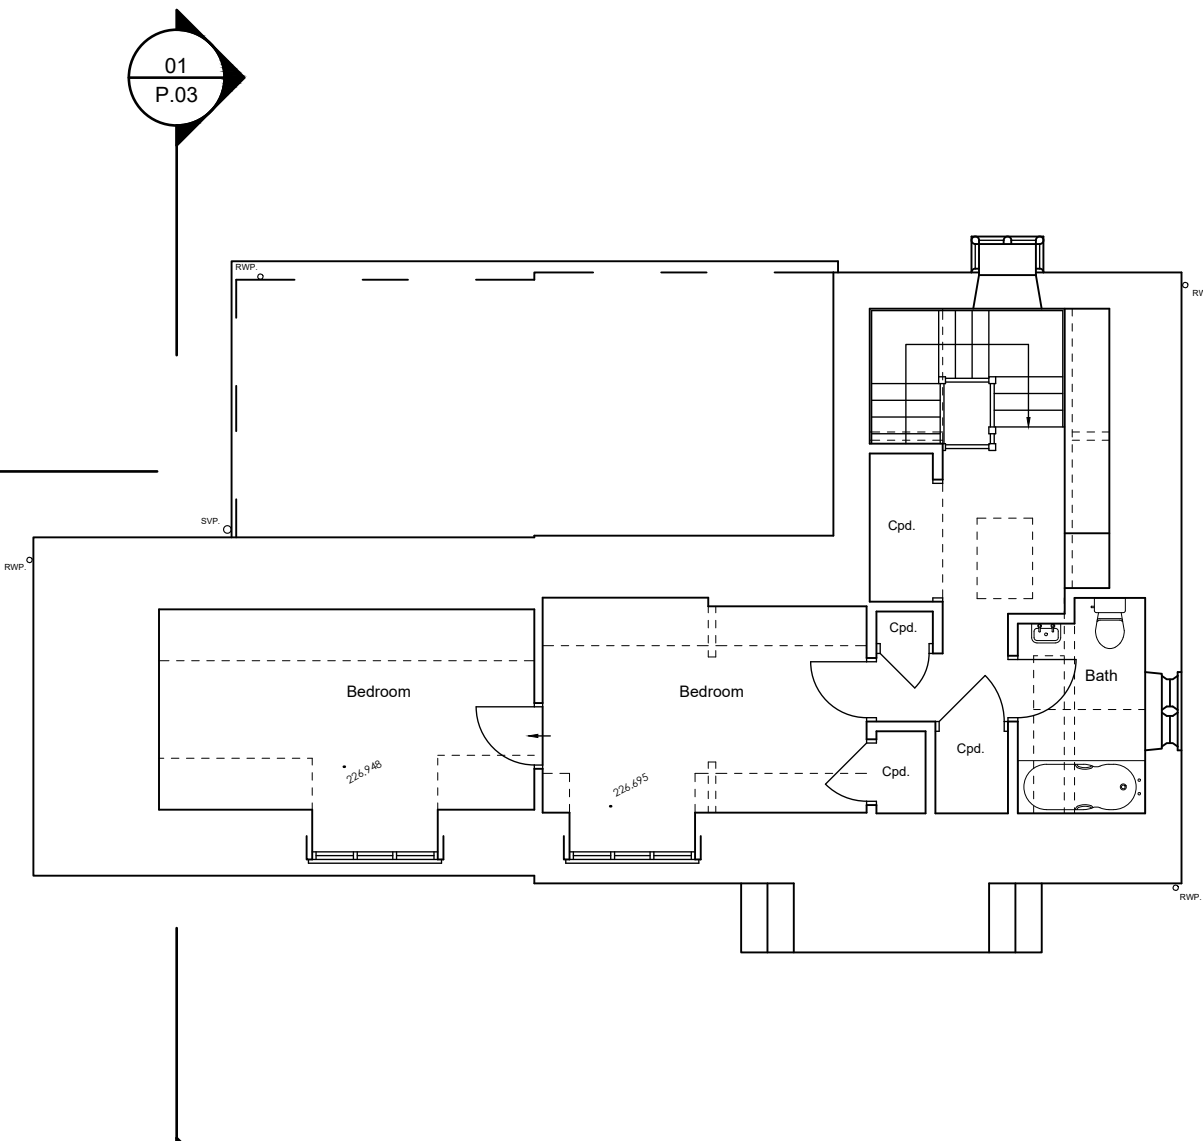

Existing First Floor Plan

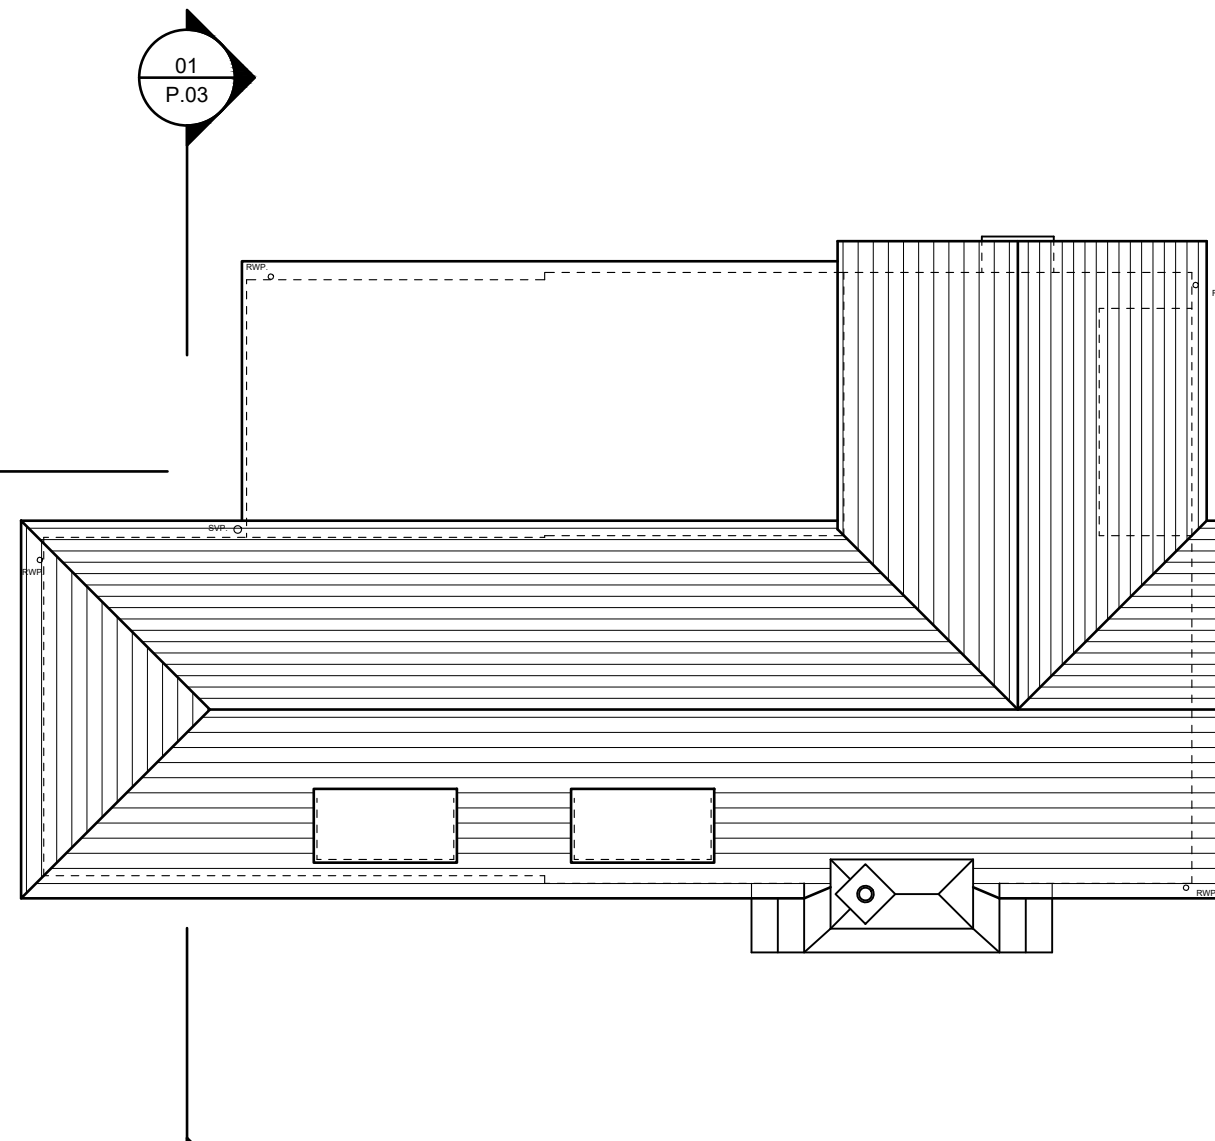

Existing Roof Plan

SCALE IN METRES [1:100 @ A1 & 1:200 @ A3]
0 5 10

Planning issue 24-11-25

Revisions

Michael Lyons Architecture

1 Manor Farm Barns
Burcombe Lane, Burcombe
Salisbury, SP2 0EJ
Tel: 01722 743186
info@mlarchitecture.co.uk

Project:
Wincombe Lodge
Donhead St Mary

Drawing:
Existing General Arrangment

Drawing No: 643/P.03

Scale: 1:100 @ A1
1:200 @ A3

Origination Date: October 2025

Drawn by: MLx
Issued by: MLx
Approved by: ML

☒ For Approval
☐ For Information
☐ Construction
☐ For Comment
☐ Tender
☐ As Built