



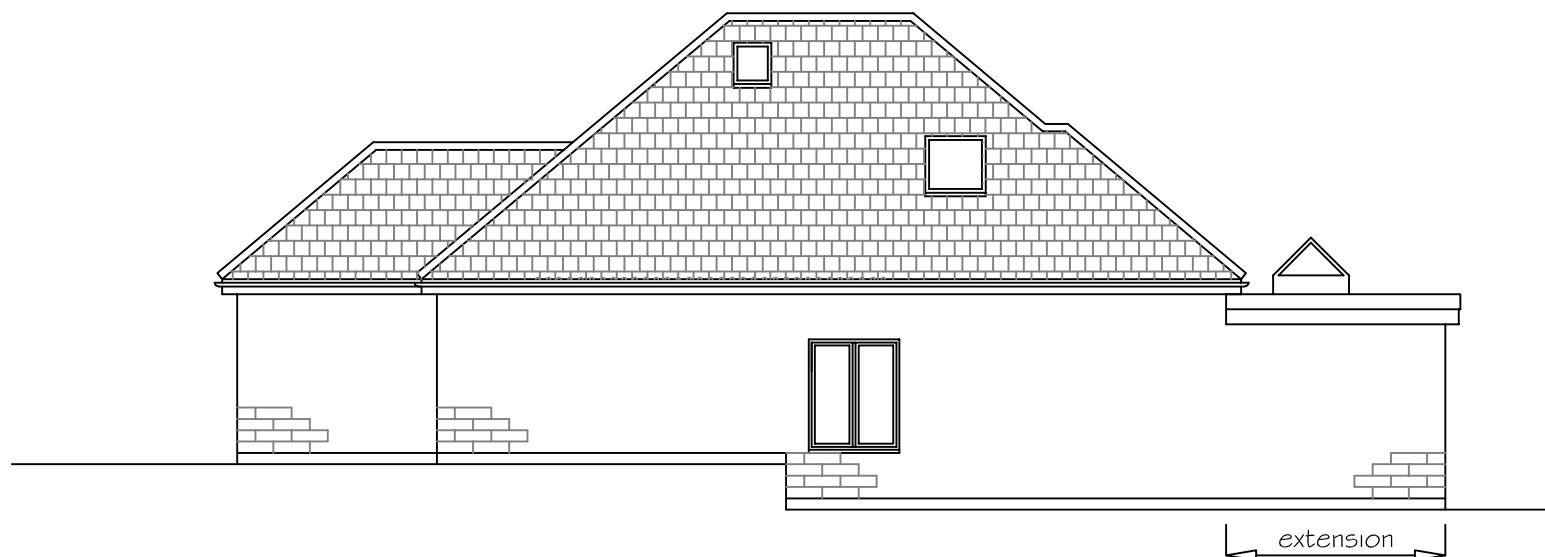


PROPOSED SIDE (NORTH WEST) ELEVATION 1:100



PROPOSED REAR (NORTH EAST) ELEVATION 1:100

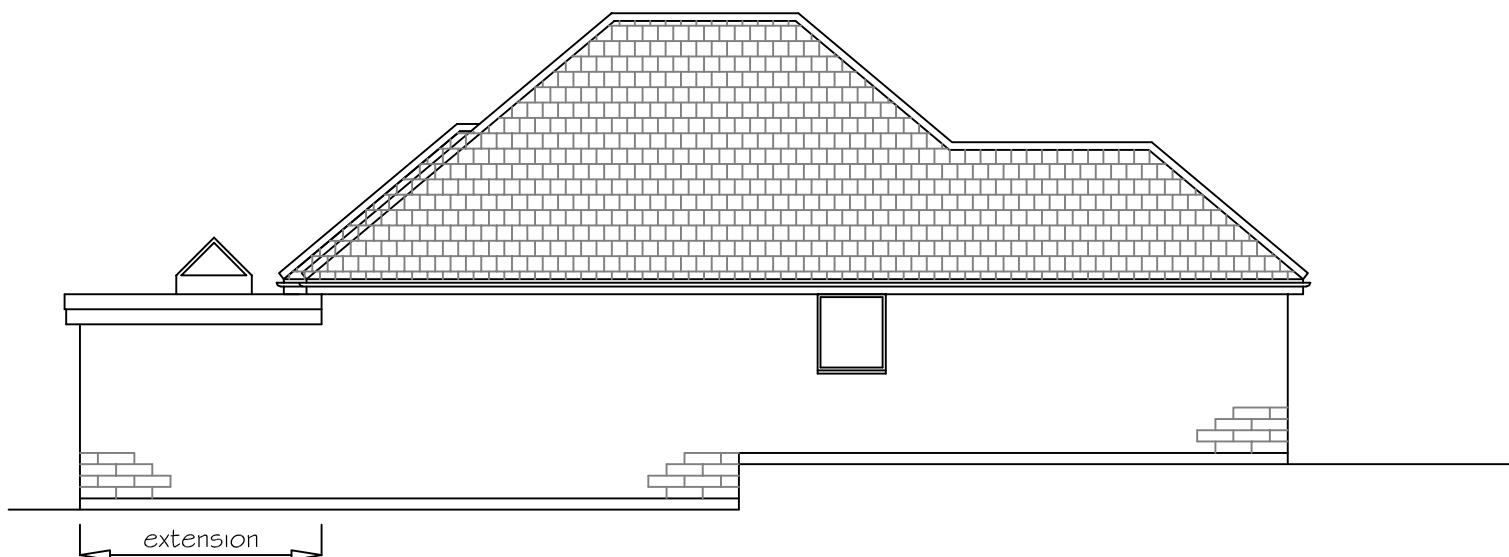


PROPOSED END (SOUTH EAST) ELEVATION 1:100

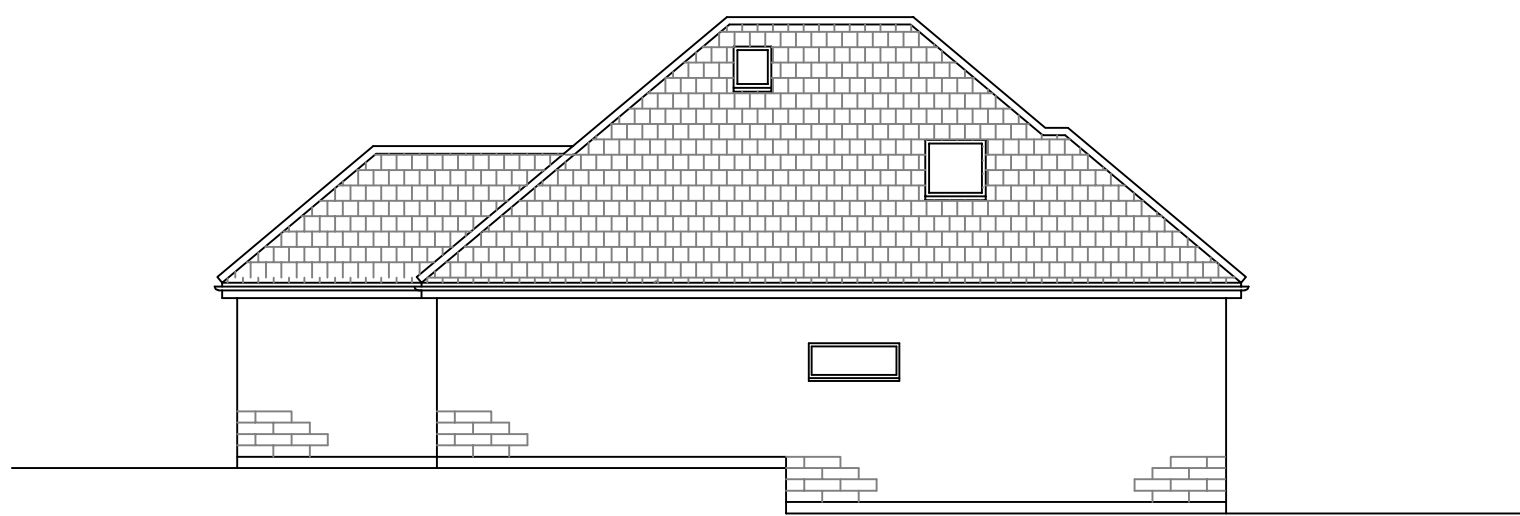


EXISTING SIDE (NORTH WEST) ELEVATION 1:100




EXISTING REAR (NORTH EAST) ELEVATION 1:100

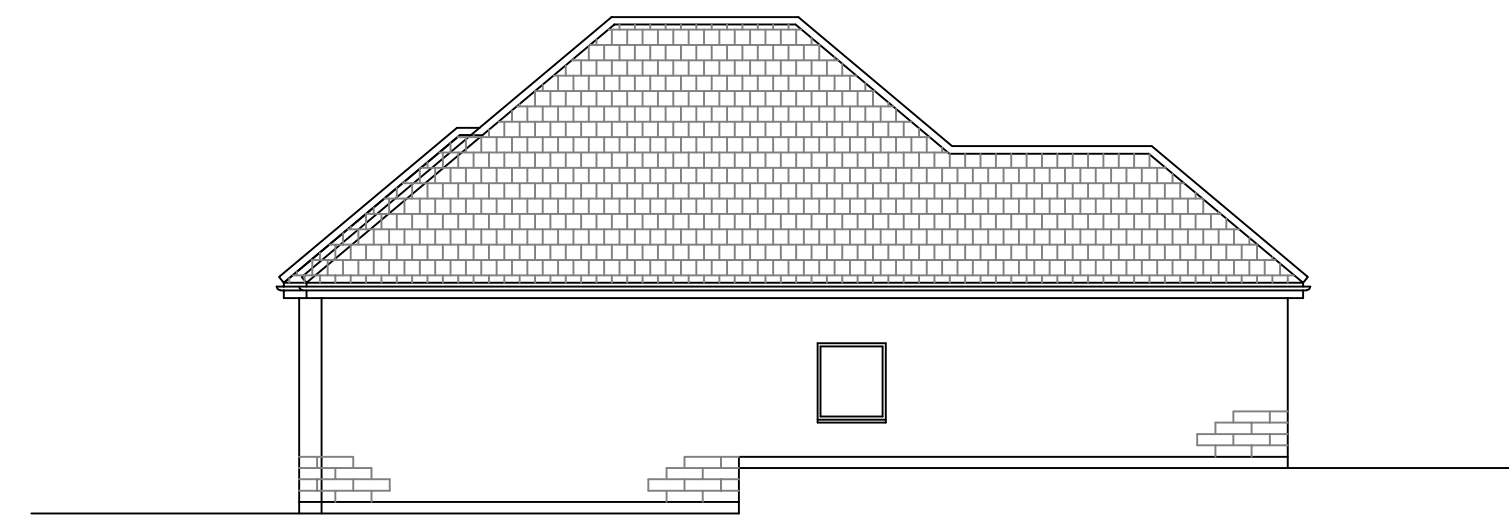


EXISTING END (SOUTH EAST) ELEVATION 1:100

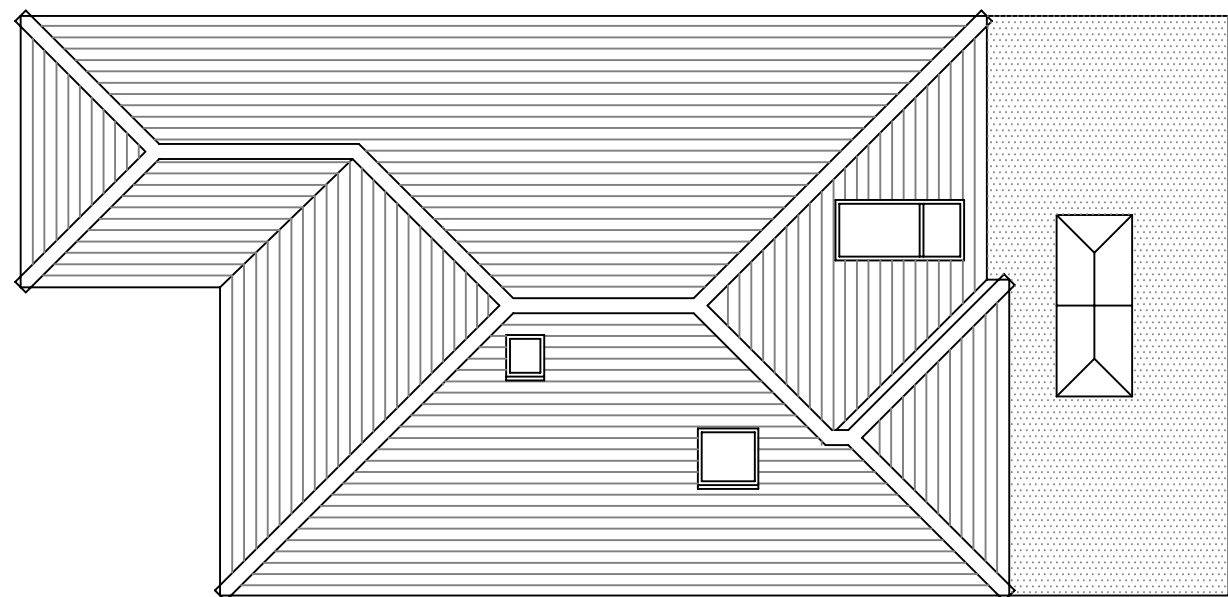


PROPOSED ROOF PLAN 1:100

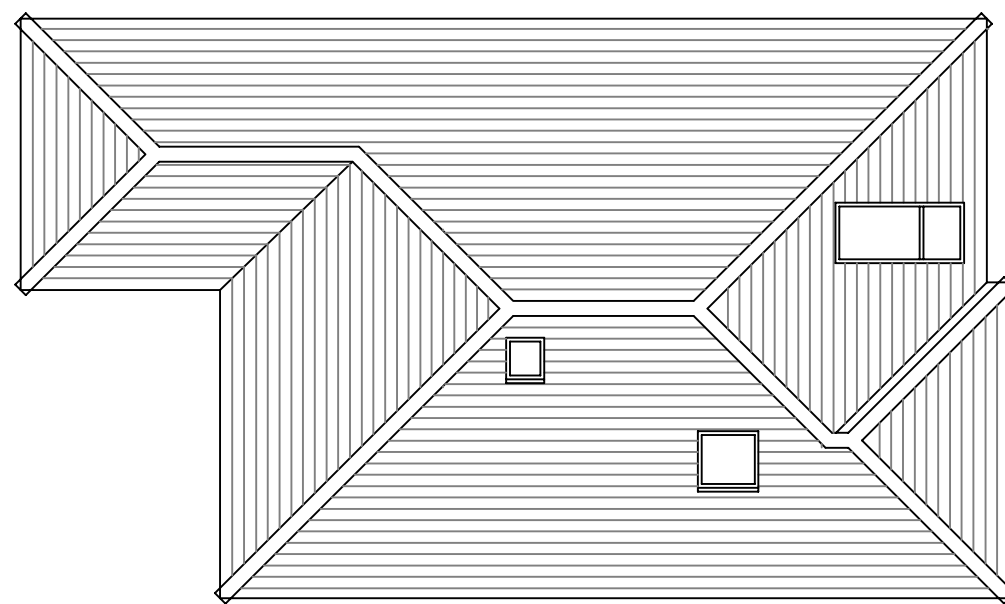


EXISTING ROOF PLAN 1:100

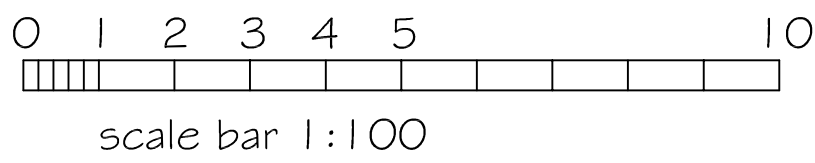


scale bar 1:100

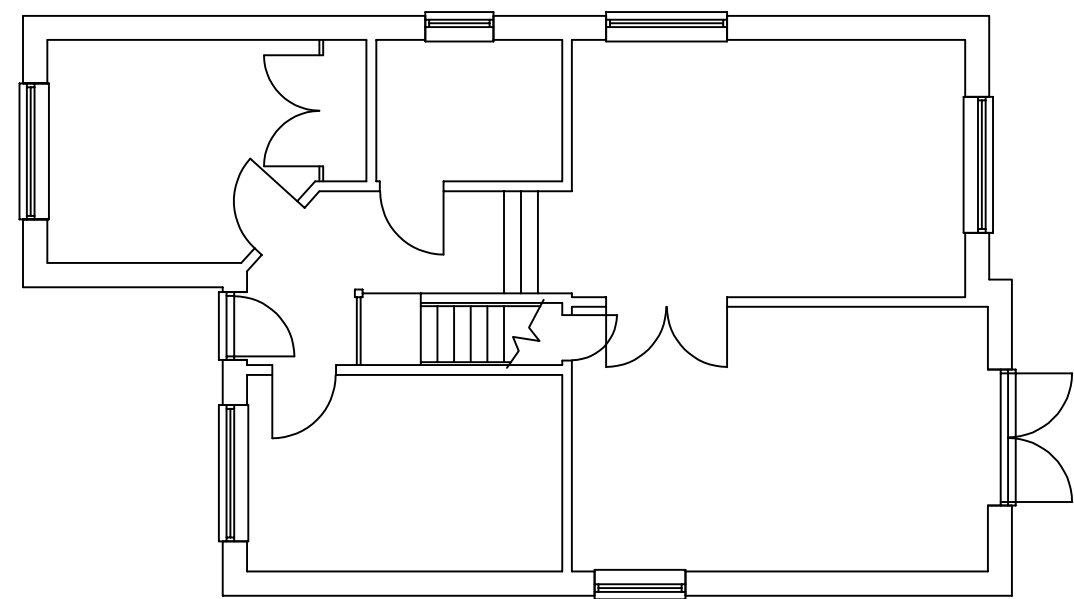

EXISTING GROUND FLOOR PLAN 1:100

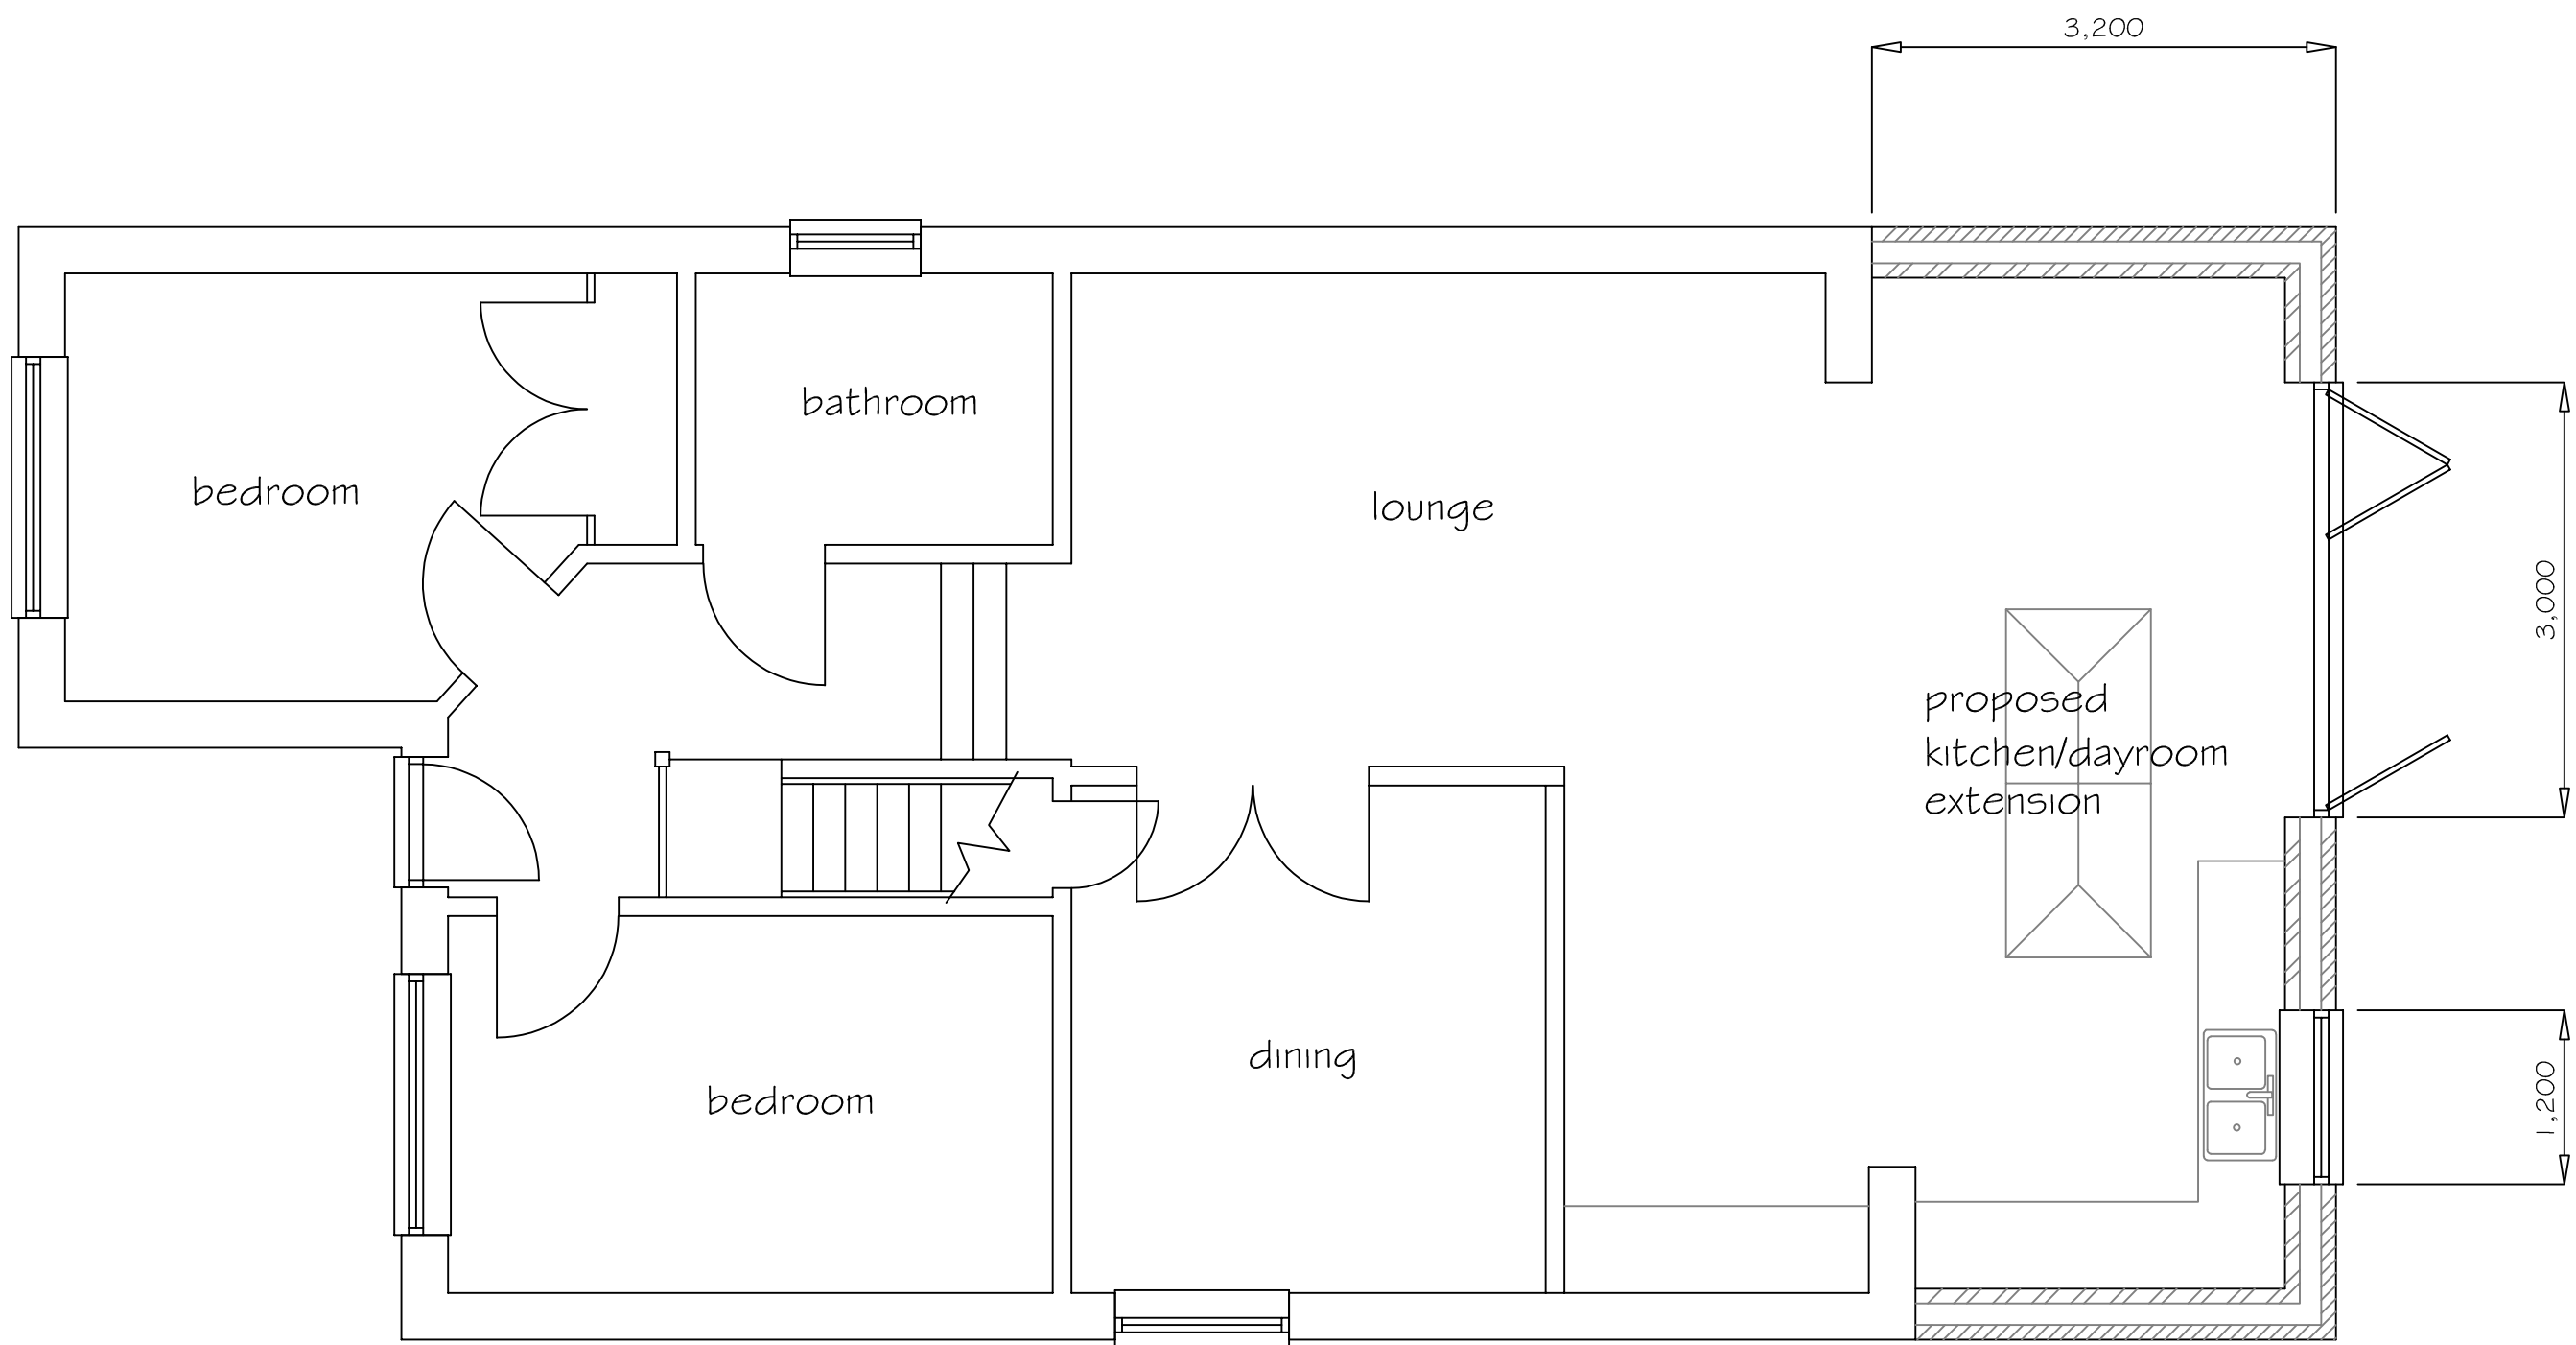

PROPOSED GROUND FLOOR PLAN 1:50

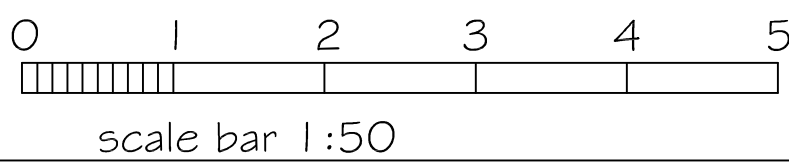

scale bar 1:50

SJF PLANNING & DESIGN SERVICE 01225 782078 simonnearthebell@gmail.com		
PROPOSED	SINGLE STOREY REAR EXTENSION	
CLIENT	MR & MRS B DOGGETT	
LOCATION	34 THE RIDINGS CHIPPENHAM SN15 1PQ	
TITLE	PROPOSED PLANS	
DRG NO	ISSUE	DATE
2537-1	1	OCT 2025