

© THIS DRAWING IS THE COPYRIGHT OF
MICHAEL LYONS ARCHITECTURE AND
MUST NOT BE COPIED, USED OR
DISCLOSED WITHOUT PRIOR PERMISSION.

MATERIALS:
Walls: Stone & Render
Roof: Clay tiles & Lead
Windows: Metal & Timber
Doors: Painted timber
Rainwater: Cast iron




Proposed South West Elevation




Proposed South East Elevation




Proposed North East Elevation

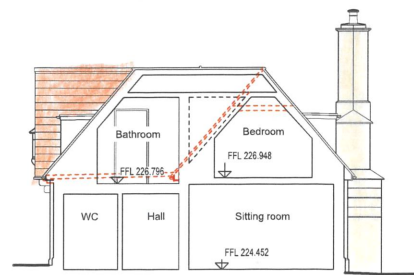


Proposed Section 01

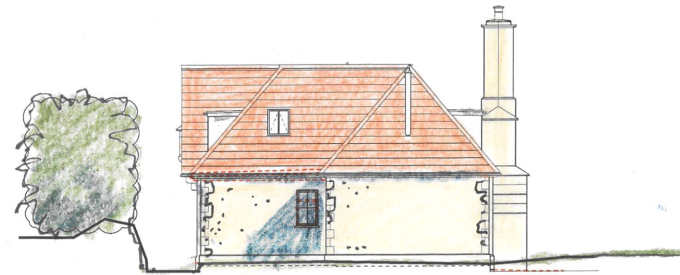


Proposed North West Elevation

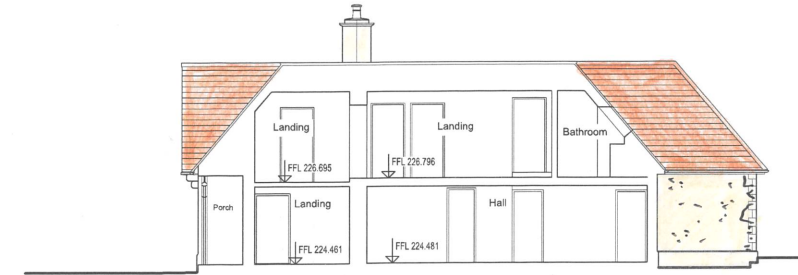


Proposed Section 02

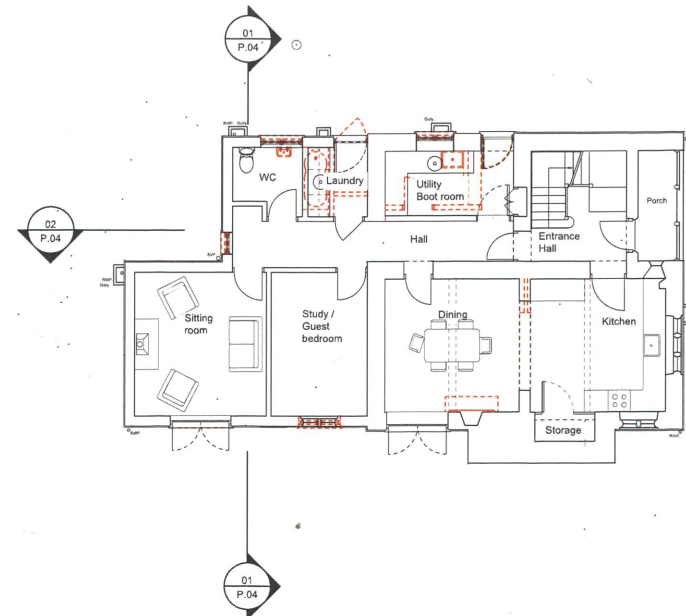

Proposed Ground Floor Plan

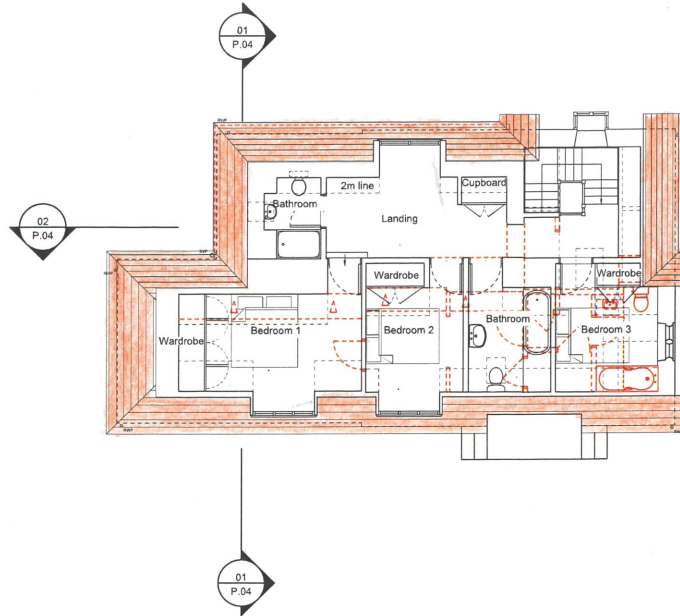

Proposed First Floor Plan

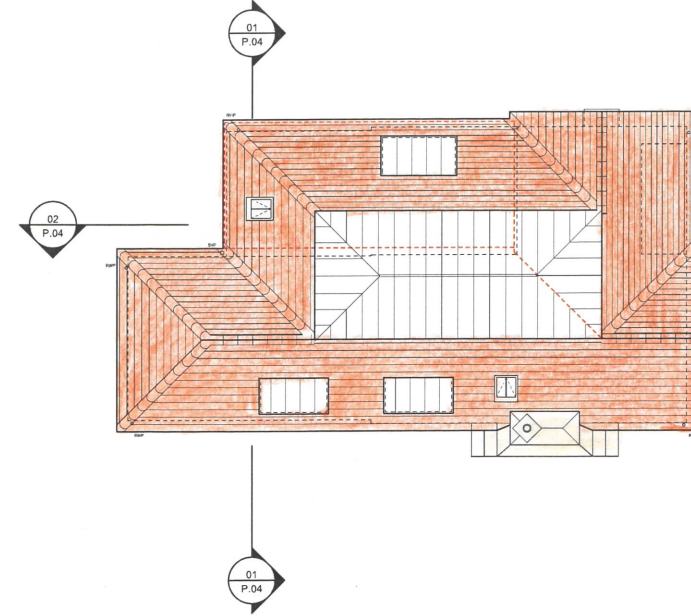

Proposed Roof Plan

Revisions

Michael Lyons Architecture
1 Manor Farm Barns
Burcombe Lane, Burcombe
Salisbury, SP2 0EJ
Tel: 01722 743186
info@mlarchitecture.co.uk

Project:
Wincombe Lodge
Donhead St Mary

Drawing:
Proposed General Arrangement

Drawing No: **643/P.04**

Scale: 1:100 @ A1
1:200 @ A3

Origination Date: October 2025

Drawn by: MLx
Issued by: MLx
Approved by: ML

☒ For Approval	☐ For Comment
☐ For Information	☐ Tender
☐ Construction	☐ As Built

SCALE IN METRES (1:100 @ A1 & 1:200 @ A3)