


Z:\3436 Melksham Concrete\3436-4-PLANNING\3436-4-1-DR-0003-S4-P1.1 Proposed Site Plan.dwg

©David Jarvis Associates 2025

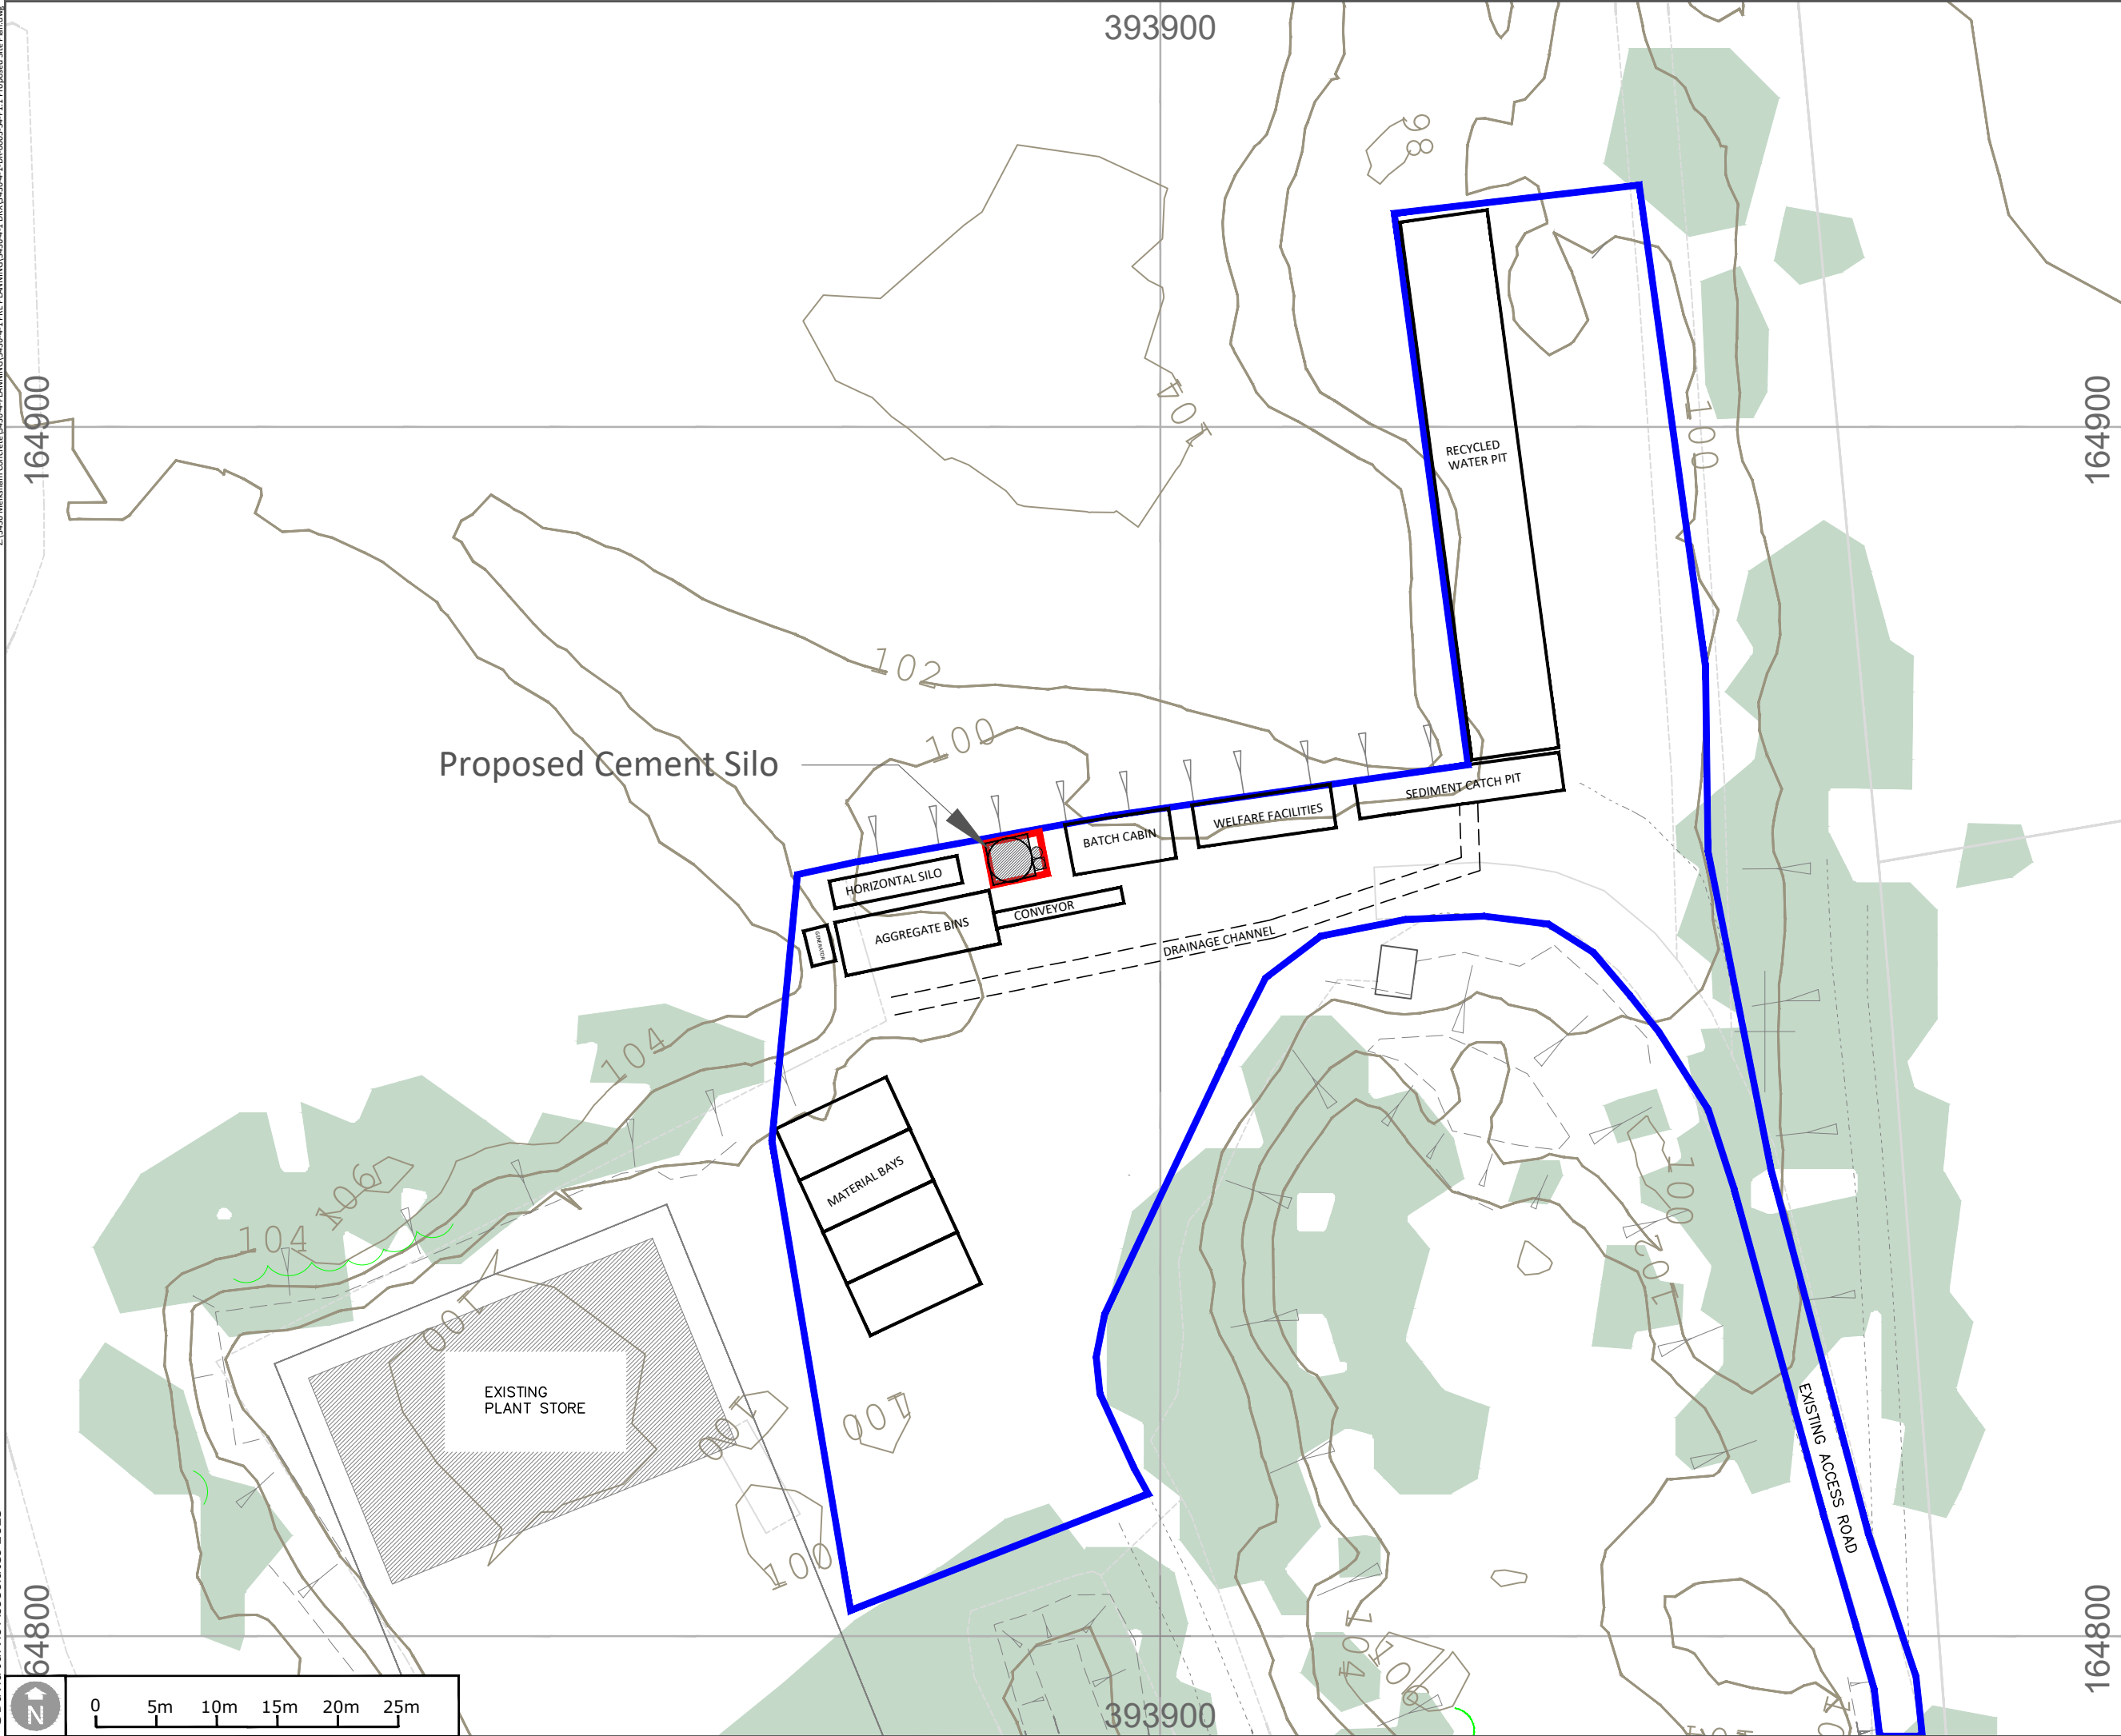

KEY

Boundary:

Application Site

Boundary:

Other land in Applicant's control

Existing trees

Status

FINAL ISSUE

DAVID JARVIS ASSOCIATES

DAVID JARVIS ASSOCIATES LIMITED

1 Tennyson Street Swindon Wiltshire SN1 5DT

t: 01793 612173

e: mail@davidjarvis.biz

w: www.davidjarvis.biz

Client

MELKSHAM MINIMIX LTD.

Project

SILO APPLICATION

Drawing Title

PROPOSED SITE PLAN

Scale

1:500

Sheet Size

A3

Date Plotted

19/11/2025

Client Ref.

Drawing Ref.

Drawing No.

Version

-

3436-4-1

DR-0003

S4-P1