




N.E Elevation 1:100

Materials -
Walls - Facing brick to match existing
Roof - Plain tiles to match existing




N.W Elevation 1:100

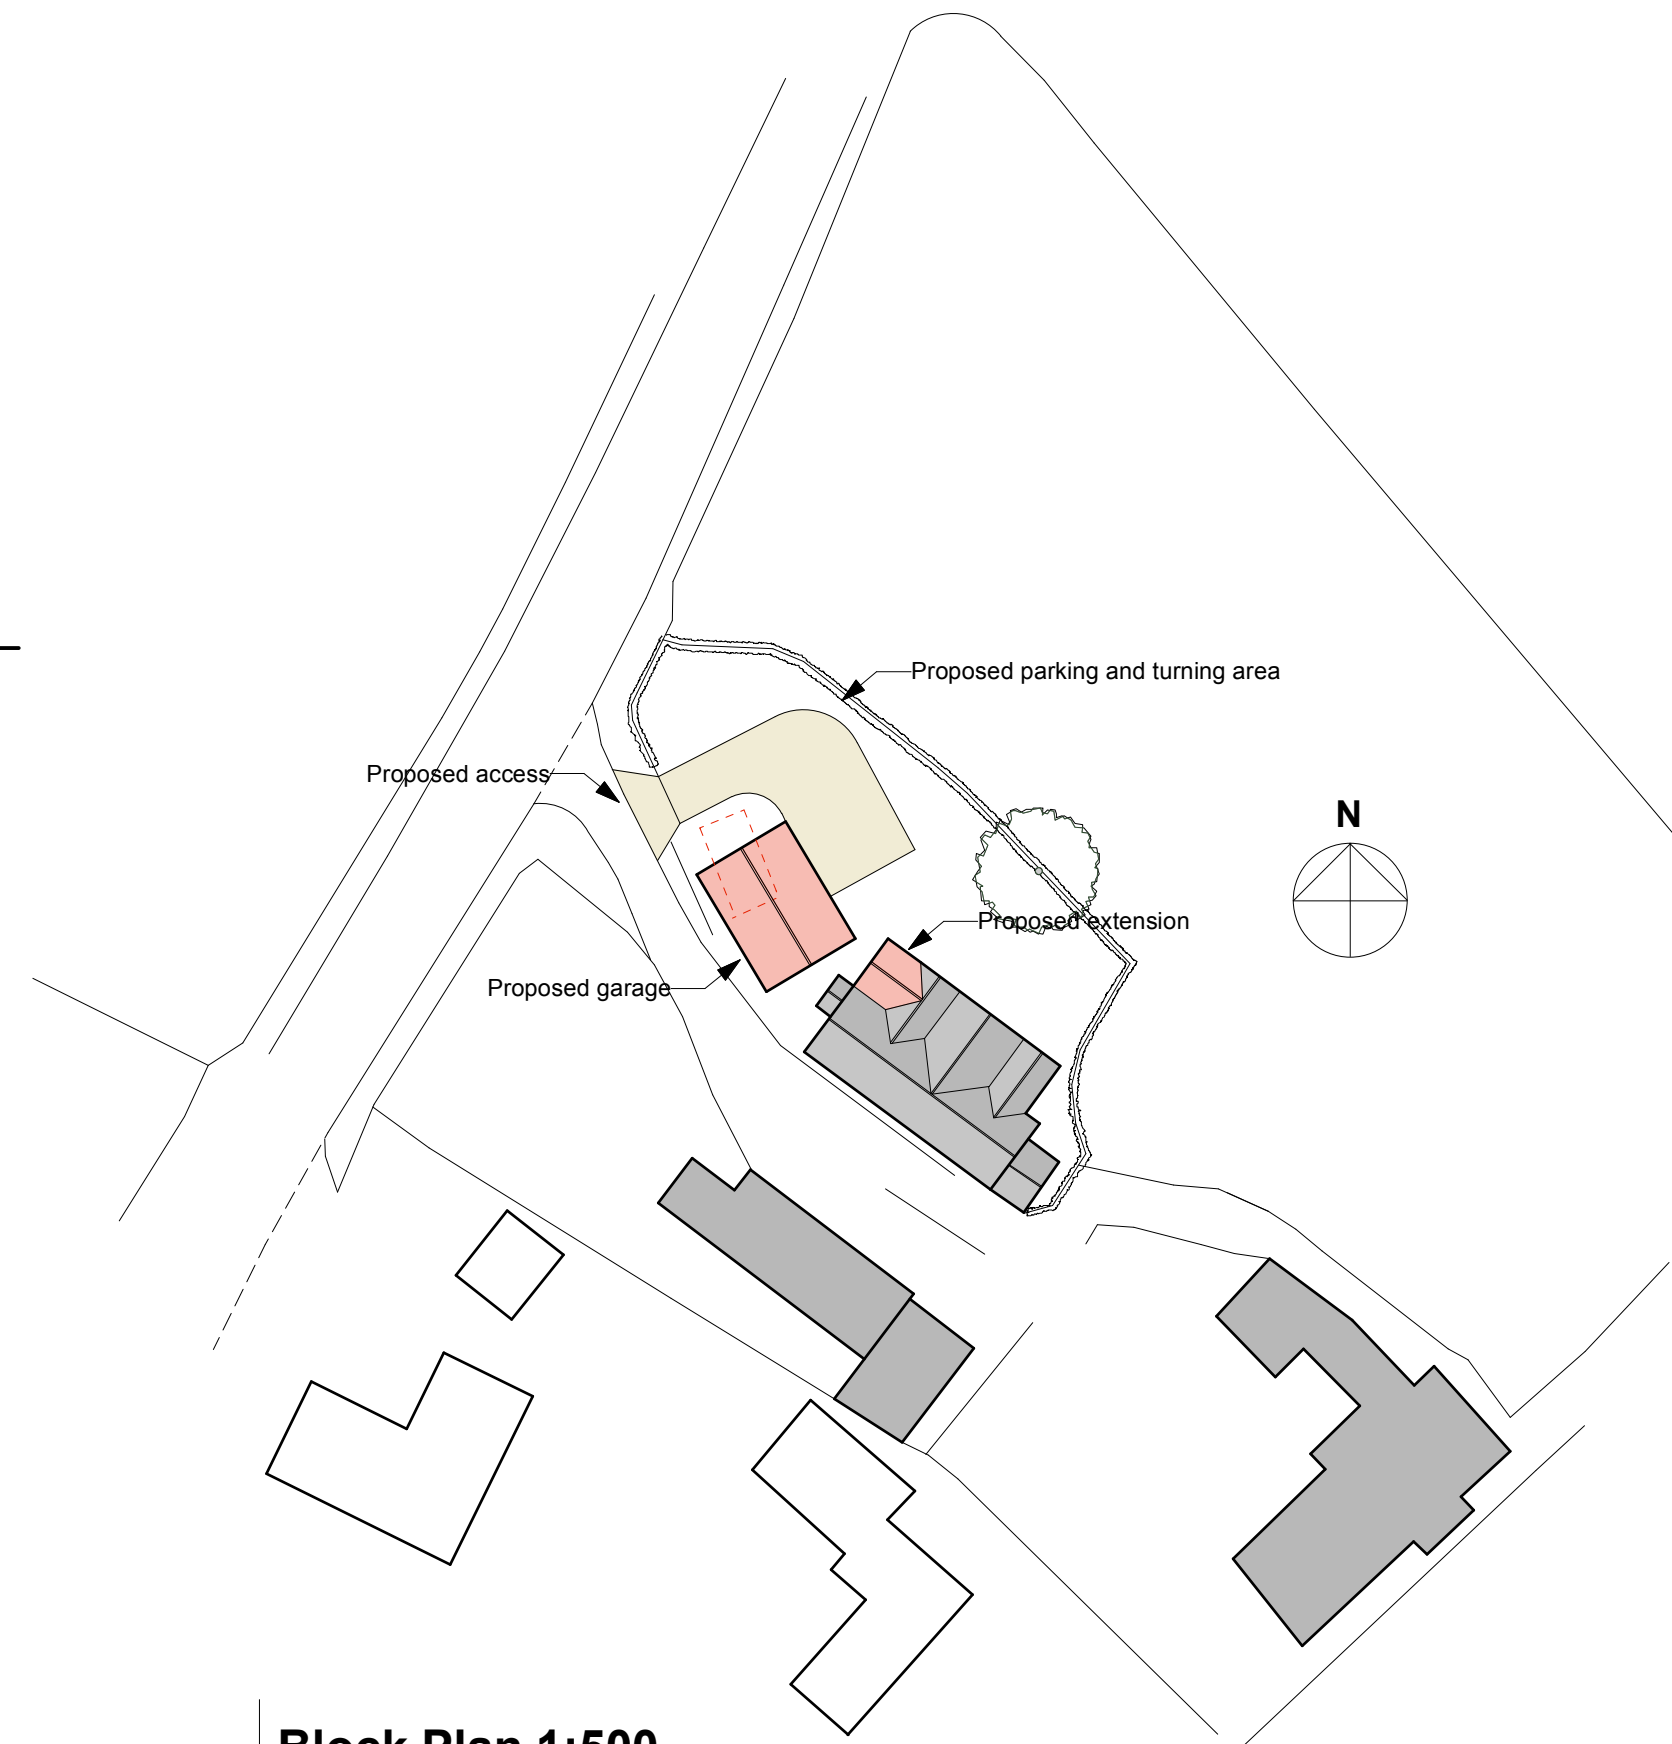

Block Plan 1:500

0 5 10 20 25
1:500

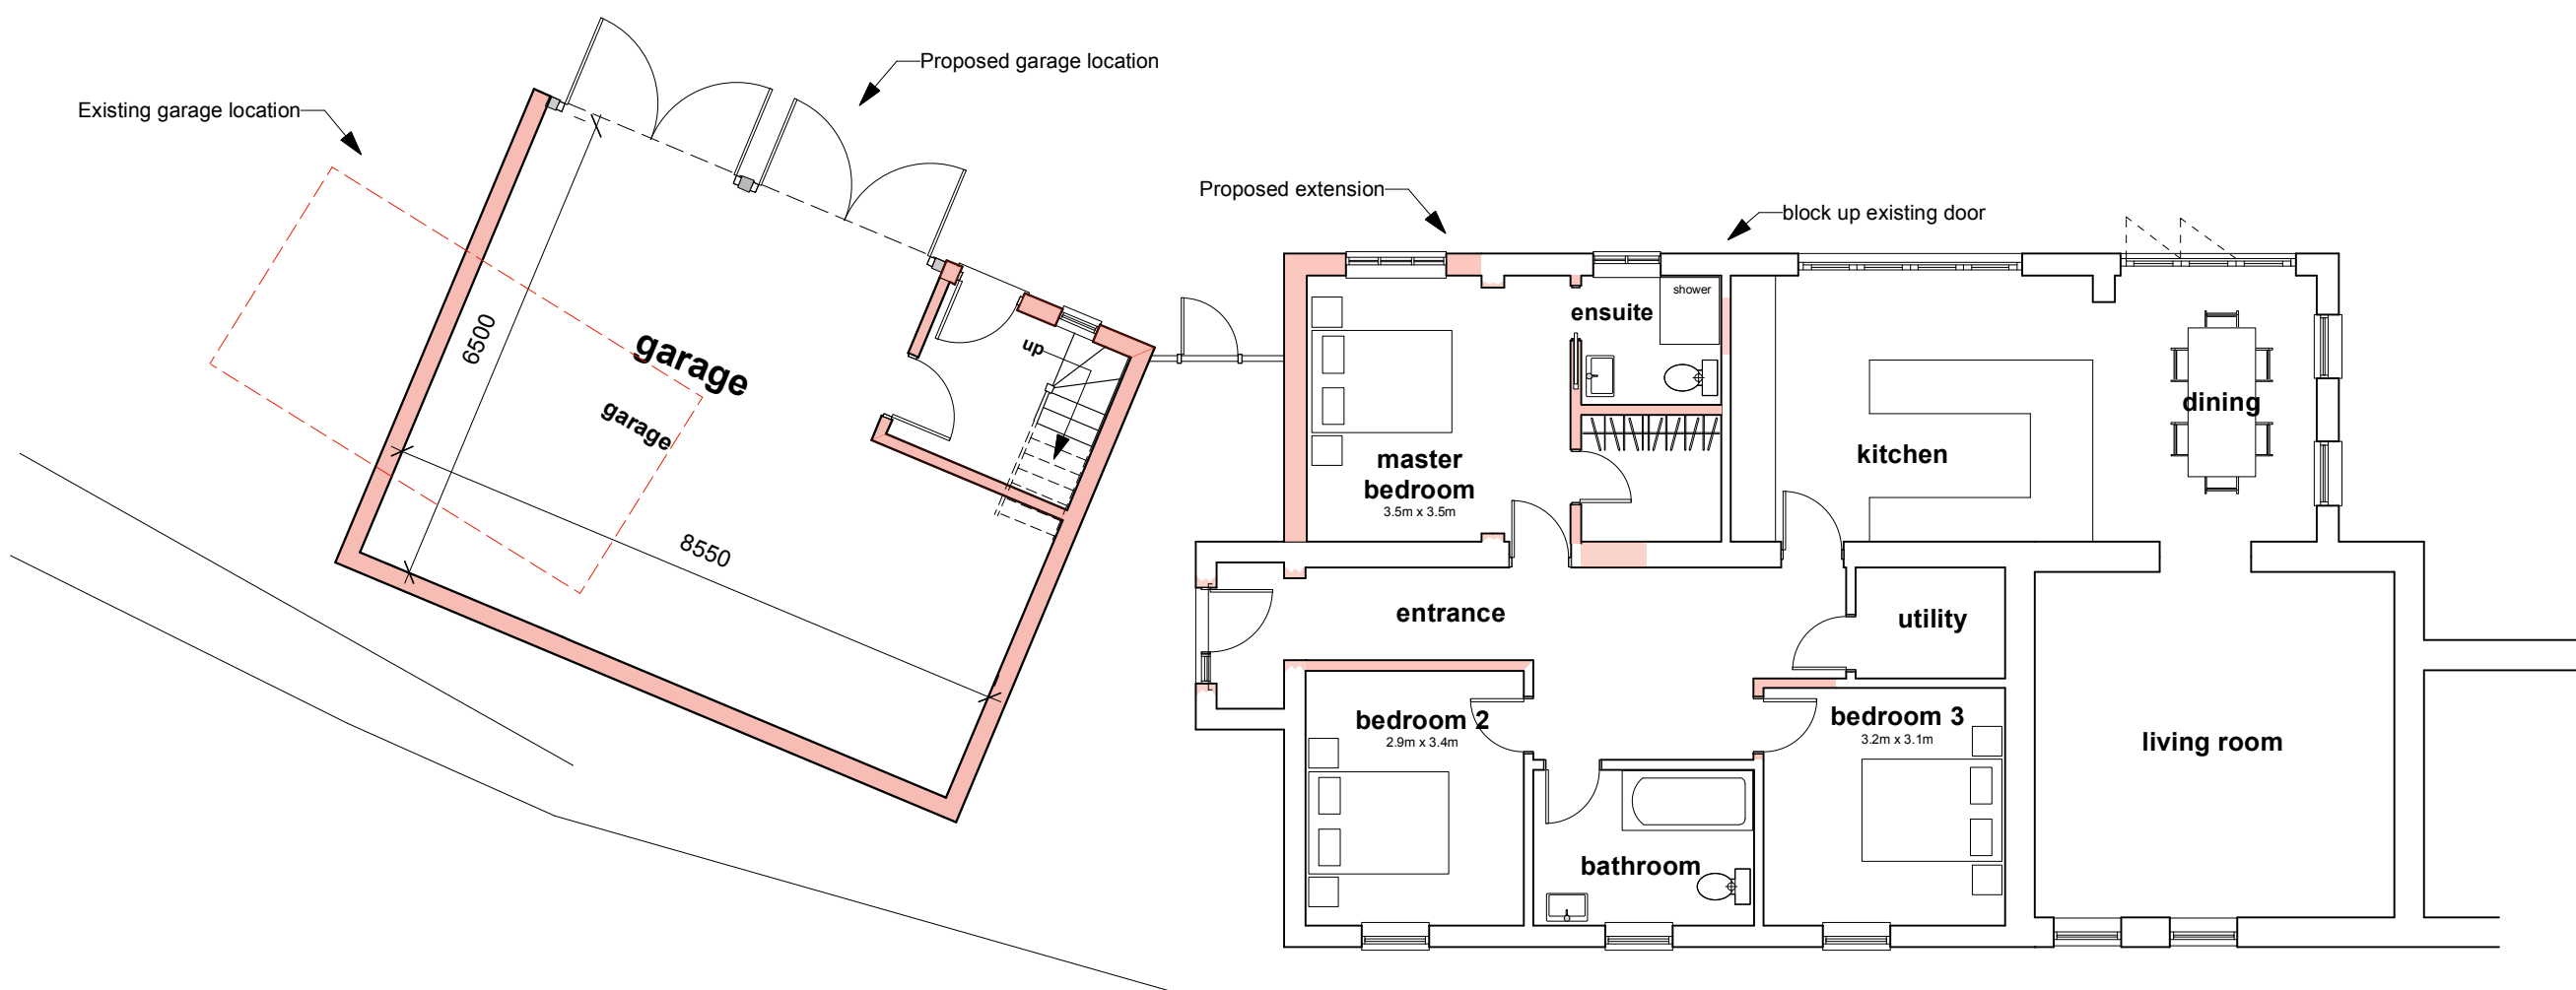

Proposed Ground Floor 1:100

0 .5 1.0 2.0 3.0 4.0 5.0
1:100

Job Title
**Proposed Extension and
Garage
23 The Marsh
Longbridge Deverill**

Drawing Title
**Proposed Floor Plans
Elevations and
Block Plan**

Peter Withey
Architectural Designer
123 Clay Street Crockerton
Warminster Wiltshire BA12 8AG
Tele 01985 841111 e-mail witheydesign@btconnect.com

Scale 1:100 1:500@A2 Date Nov. 2025

Drawing No 1215/2