





N.E Elevation 1:100




N.W Elevation 1:100

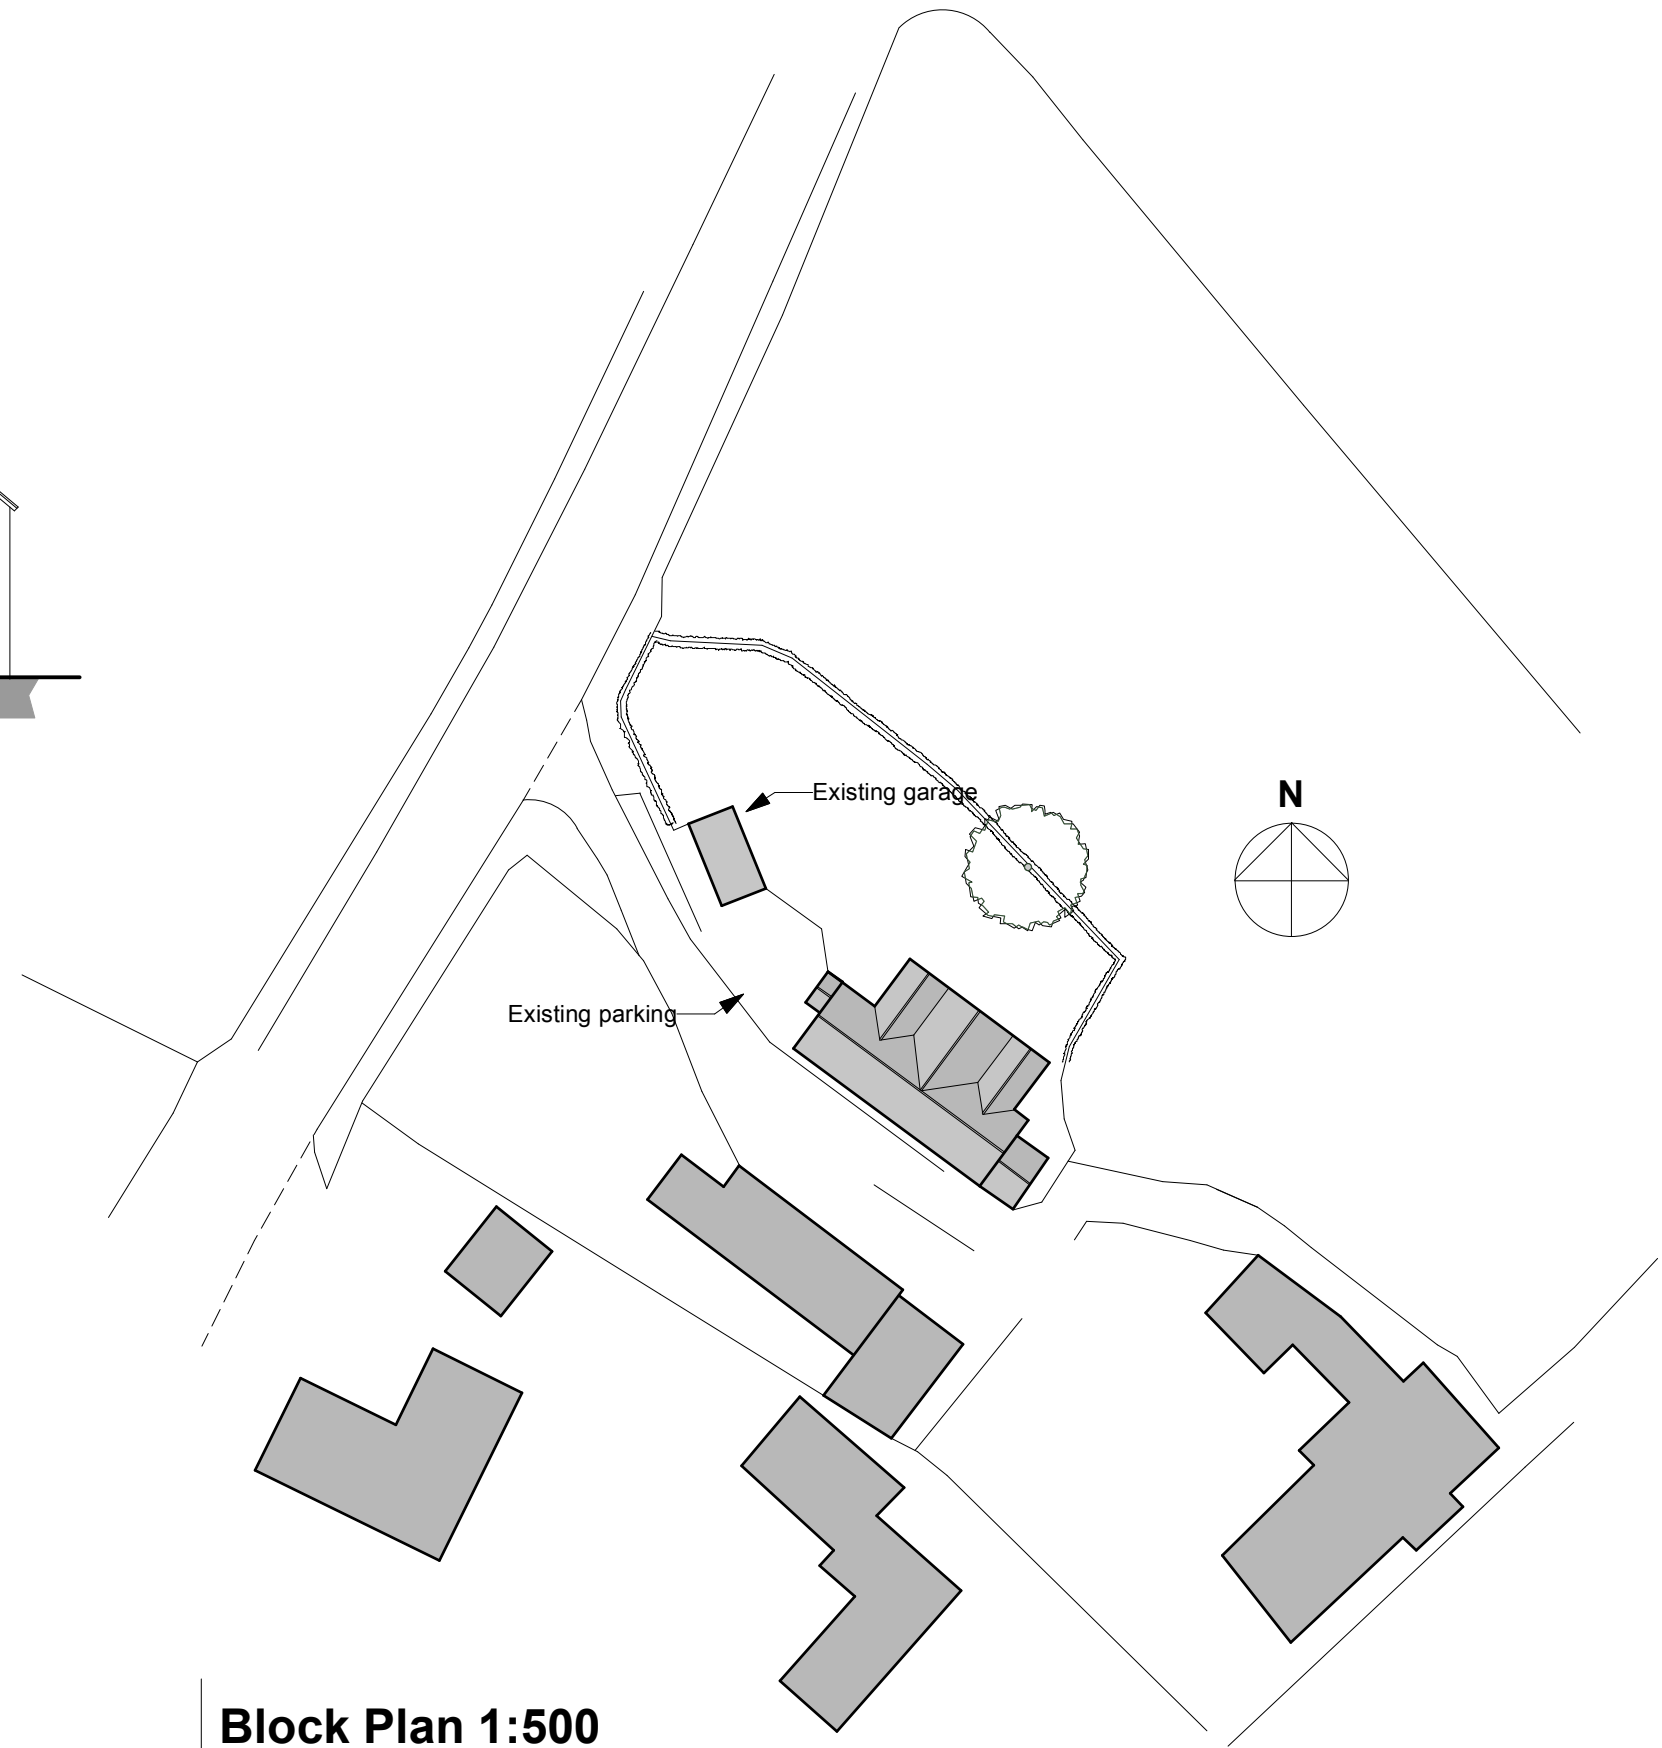

Block Plan 1:500

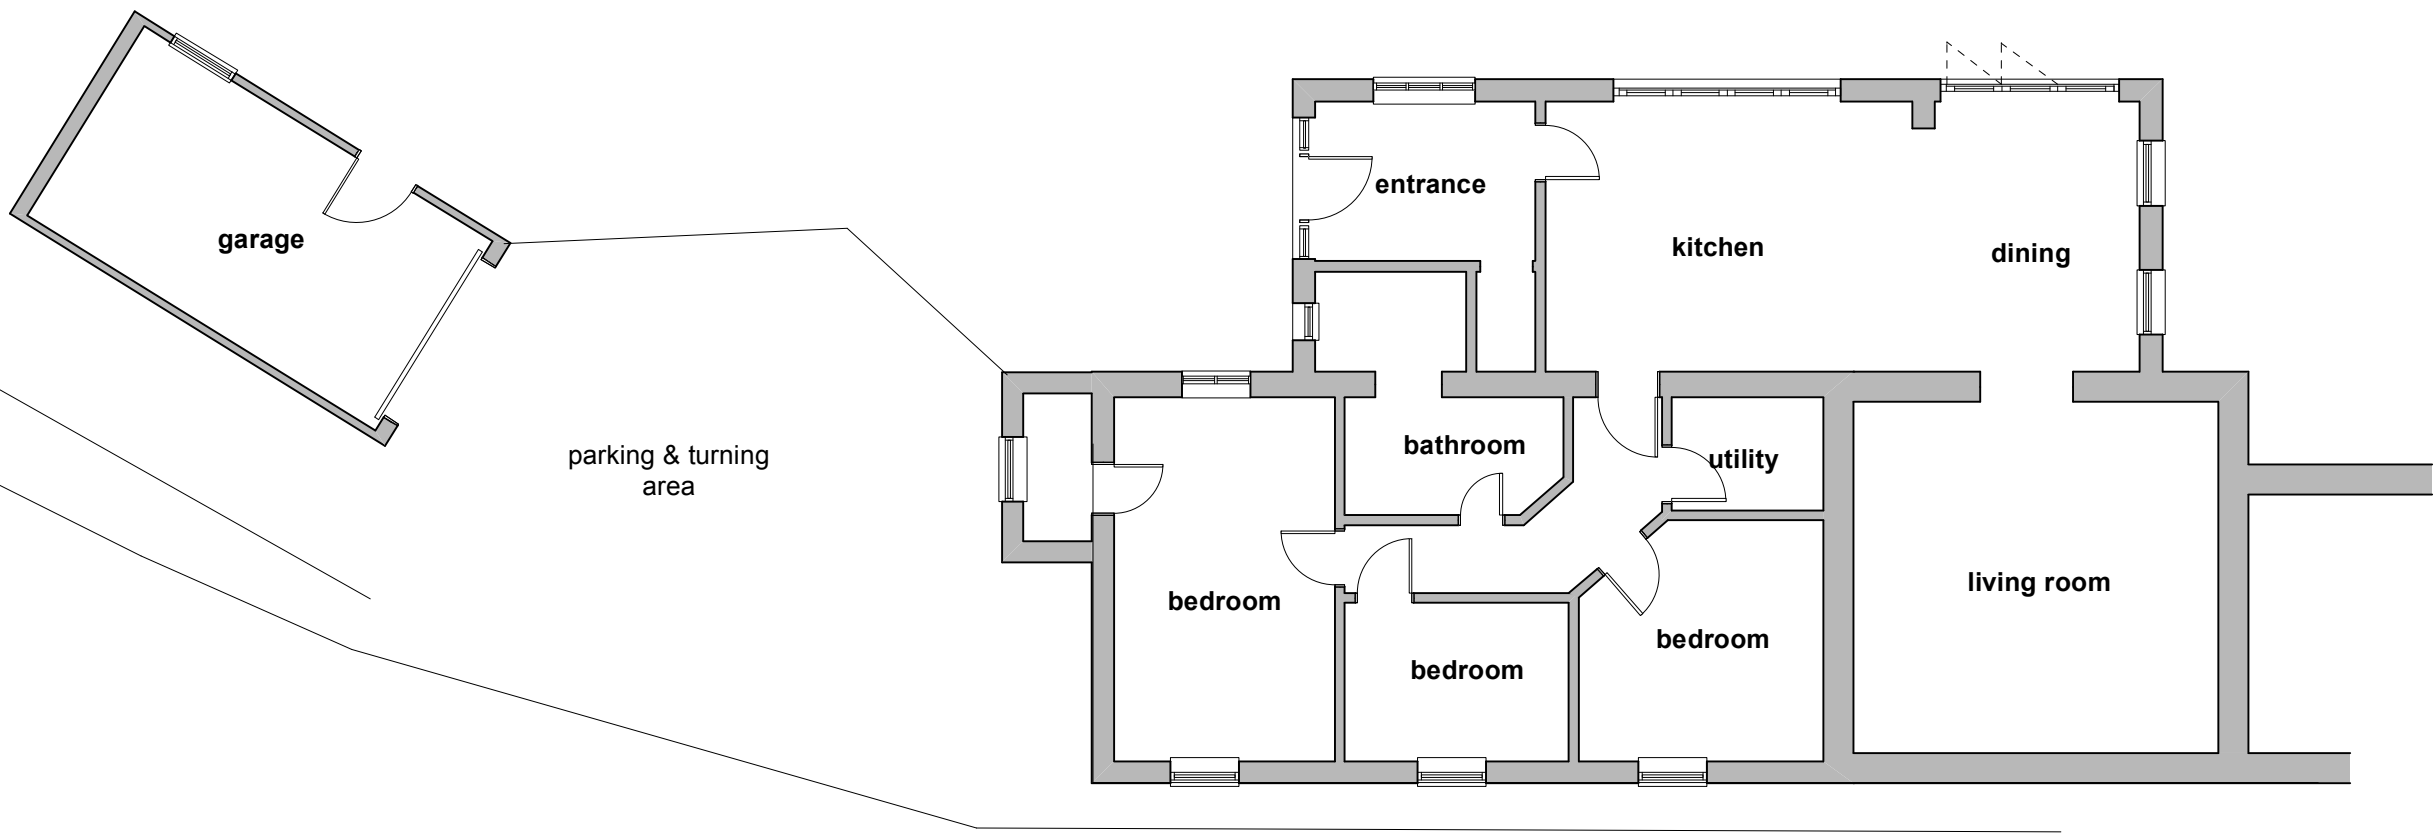

Ground Floor 1:100

 

Job Title
**Proposed Extension and
Garage
23 The Marsh
Longbridge Deverill**

Drawing Title
**Existing Floor Plans
Elevations and
Block Plan**

Peter Withey
Architectural Designer
123 Clay Street Crockerton
Warminster Wiltshire BA12 8AG
Tele 01985 841111 e-mail witheydesign@btconnect.com

Scale 1:100 1:500@A2 Date Nov. 2025

Drawing No 1215/ 1