


Z:\3436 Melksham Concrete\3436-4-1 PRE PLANNING\3436-4-1 DR\3436-4-1 DR-0002-S4-P1.1 Existing Site Plan.dwg

©David Jarvis Associates 2025

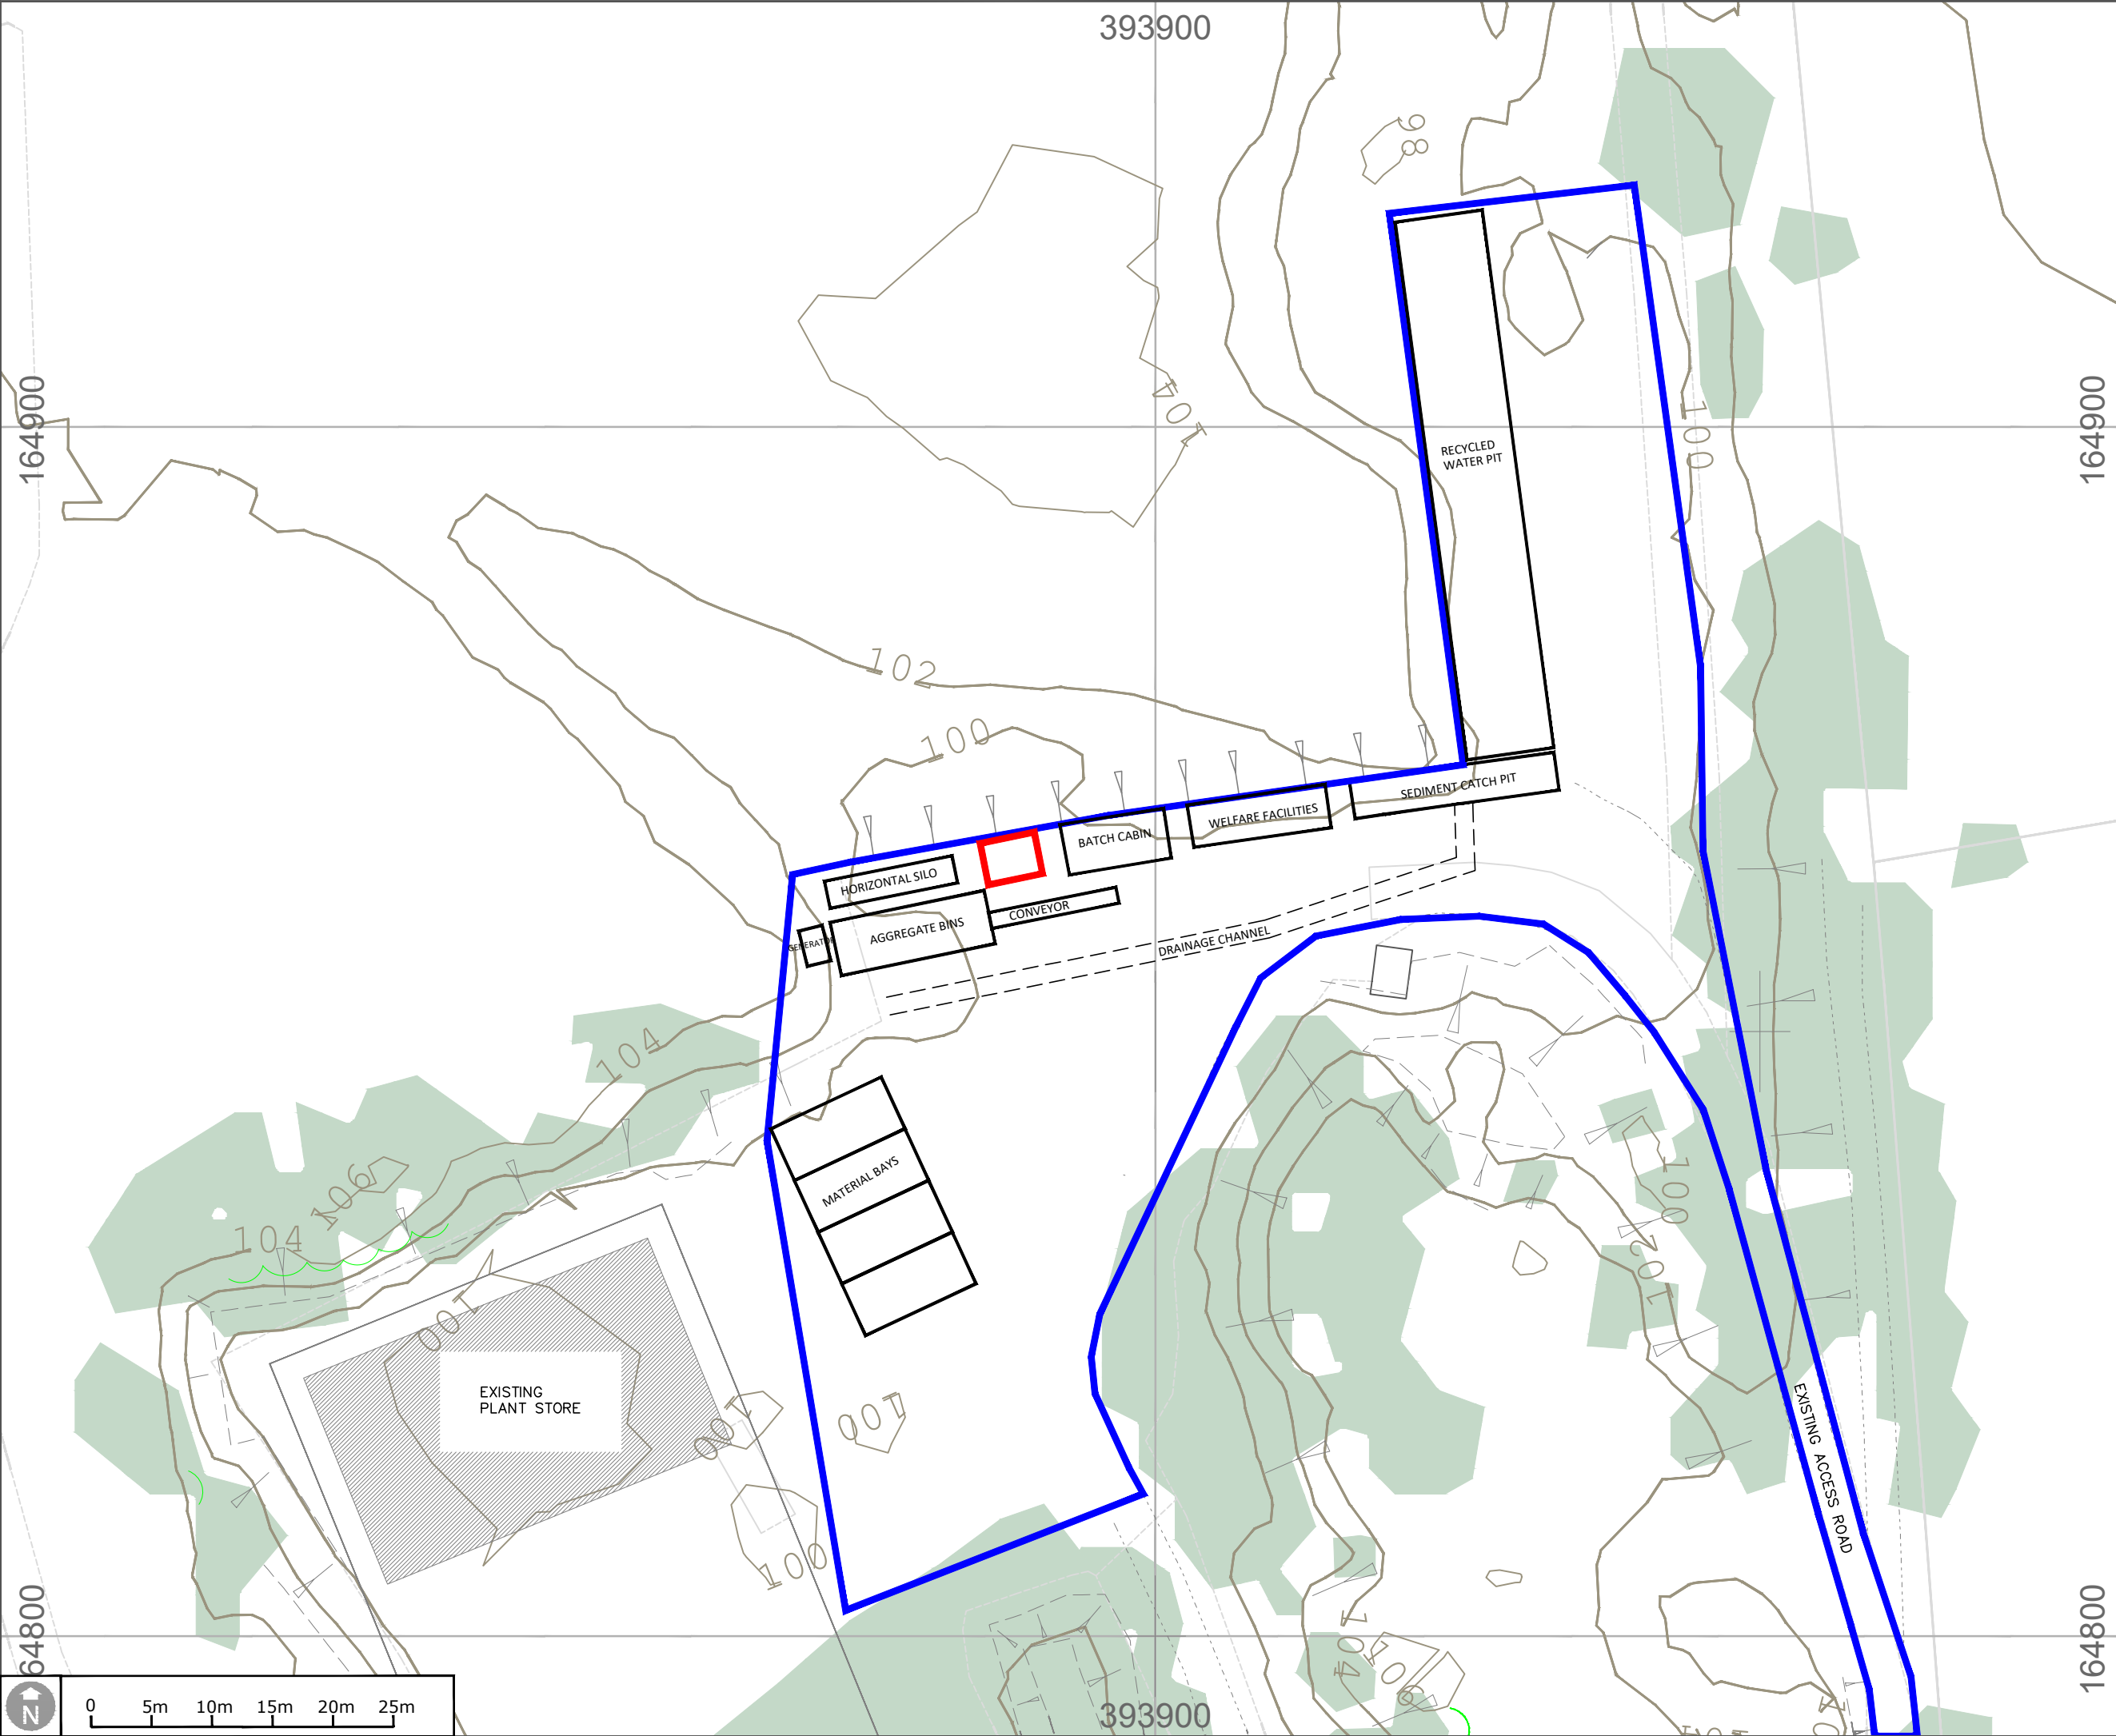

KEY

Boundary:

Application Site

Boundary:

Other land in Applicant's control

Existing trees

Status

FINAL ISSUE

DAVID JARVIS ASSOCIATES

DAVID JARVIS ASSOCIATES LIMITED
1 Tennyson Street Swindon Wiltshire SN1 5DT
t: 01793 612173
e: mail@davidjarvis.biz
w: www.davidjarvis.biz

Client

MELKSHAM MINIMIX LTD.

Project

SILO APPLICATION

Drawing Title

EXISTING SITE PLAN

Scale	Sheet Size	Date Plotted	
1:500	A3	19/11/2025	
Client Ref.	Drawing Ref.	Drawing No.	Version
-	3436-4-1	DR-0002	S4-P1