



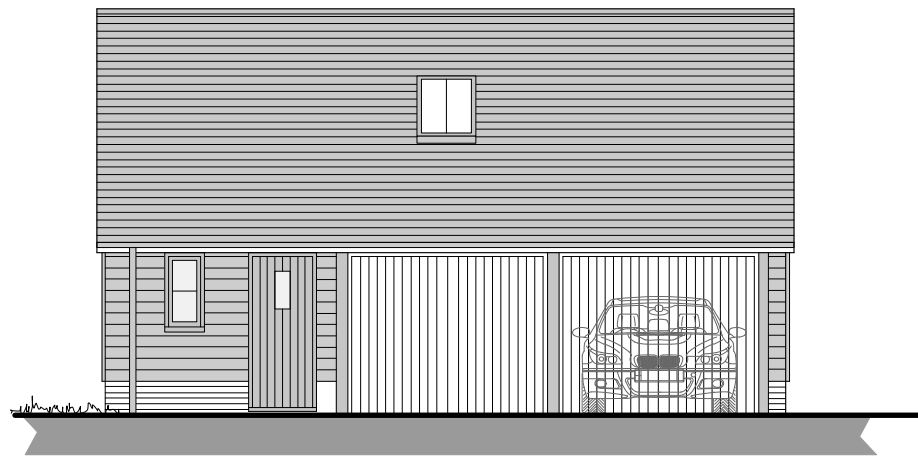


N.E Elevation 1:100

Materials -
Walls - Facing brick plinth with timber cladding
Roof - Plain tiles to match house

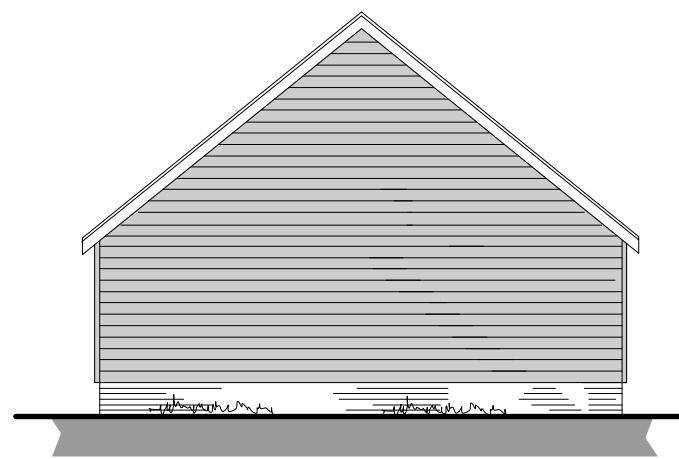

S.E Elevation

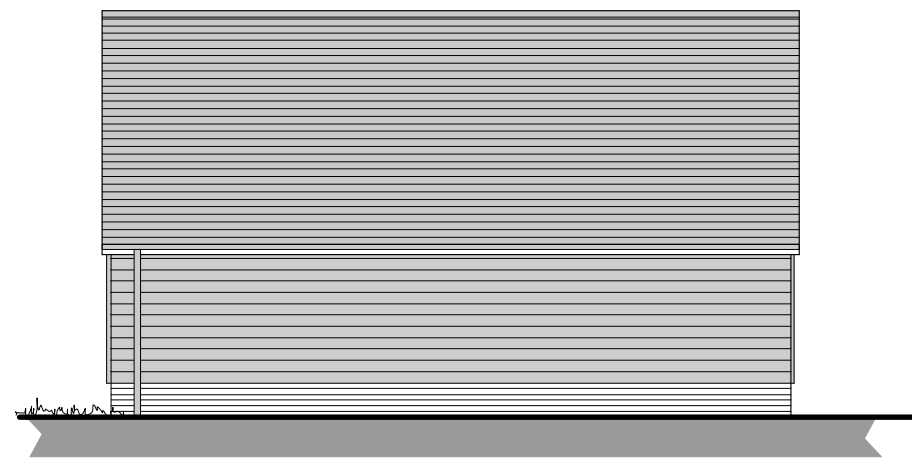


S.E Elevation



N.W Elevation




N.E Elevation 1:100

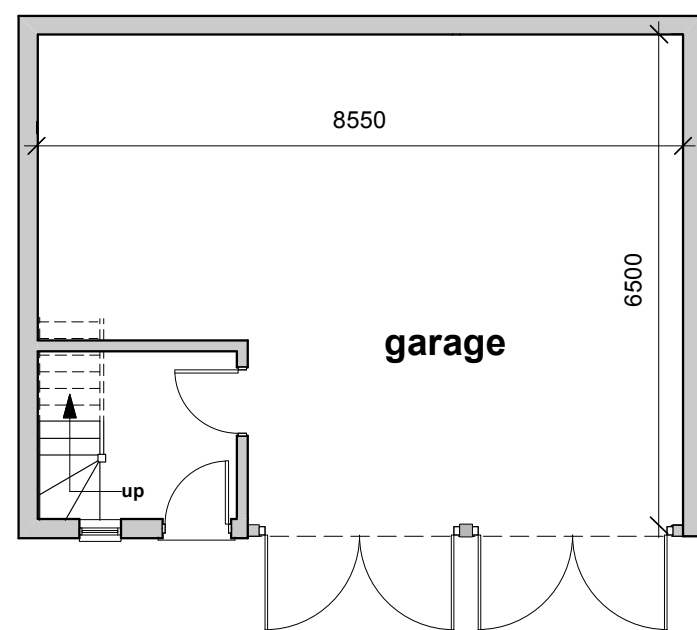

Floor Plan 1:00

0 .5 1.0 2.0 3.0 4.0 5.0
1:100

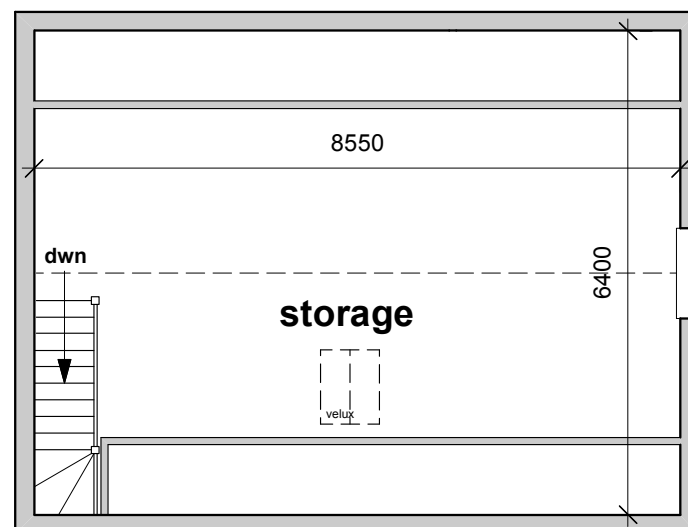

Roof Plan 1:00

Job Title
**Proposed Extension and
Garage
23 The Marsh
Longbridge Deverill**

Drawing Title
**Garage Floor Plan and
Elevations**

Peter Withey
Architectural Designer
123 Clay Street Crockerton
Warminster Wiltshire BA12 8AG
Tele 01985 841111 e-mail witheydesign@btconnect.com

Scale 1:100 @A2 Date Nov. 2025

Drawing No 1215/3