






EXISTING REAR ELEVATION 1:100

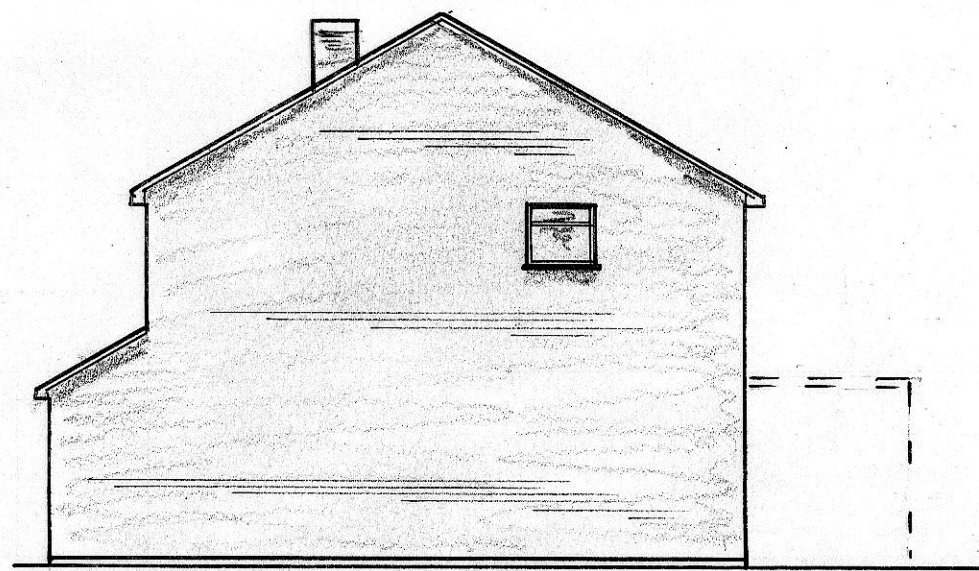


EXISTING SIDE ELEVATION

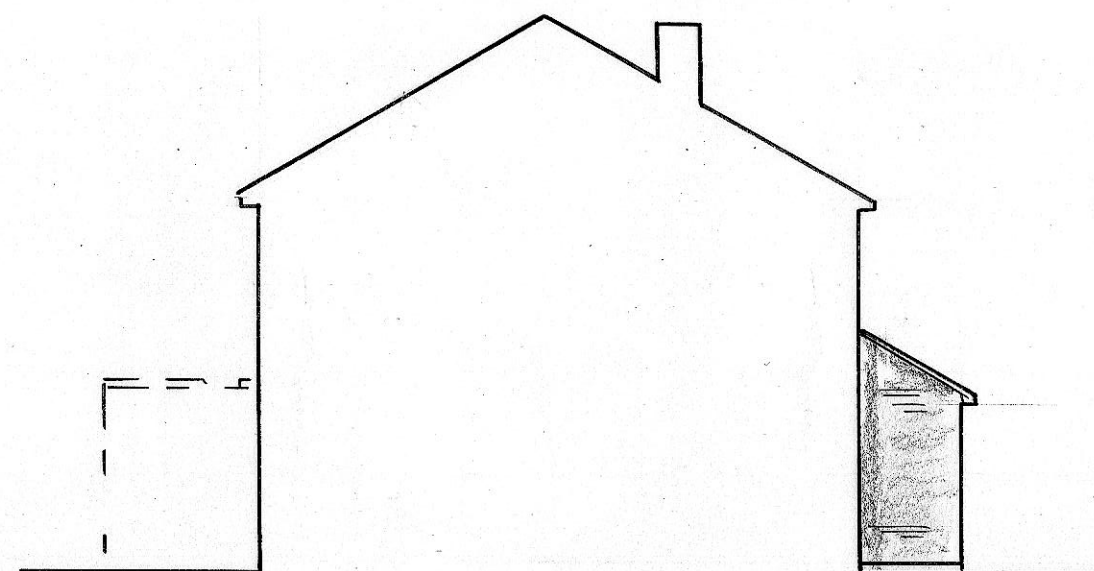

EXISTING SIDE ELEVATION

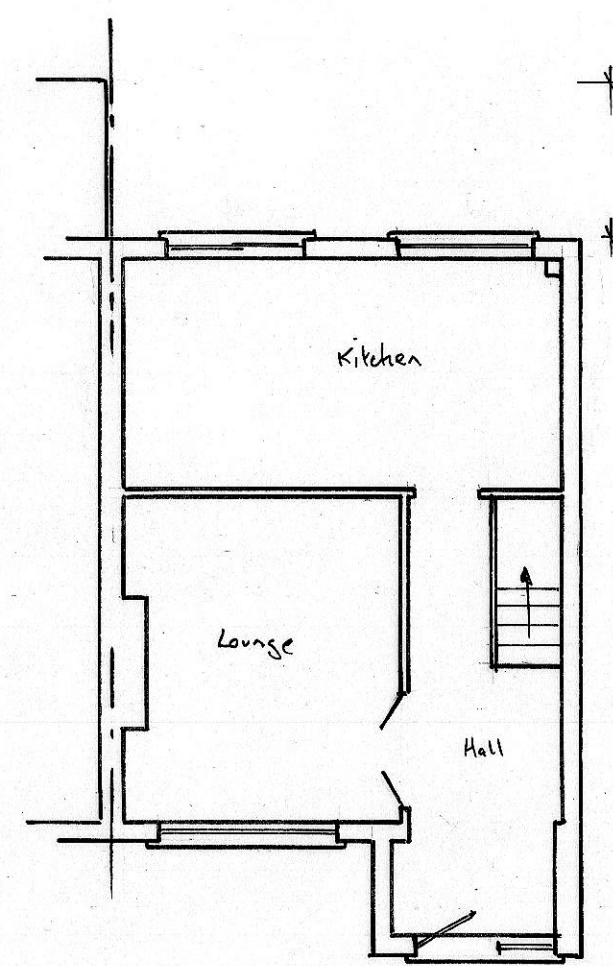


EXISTING GF PLAN 1:100

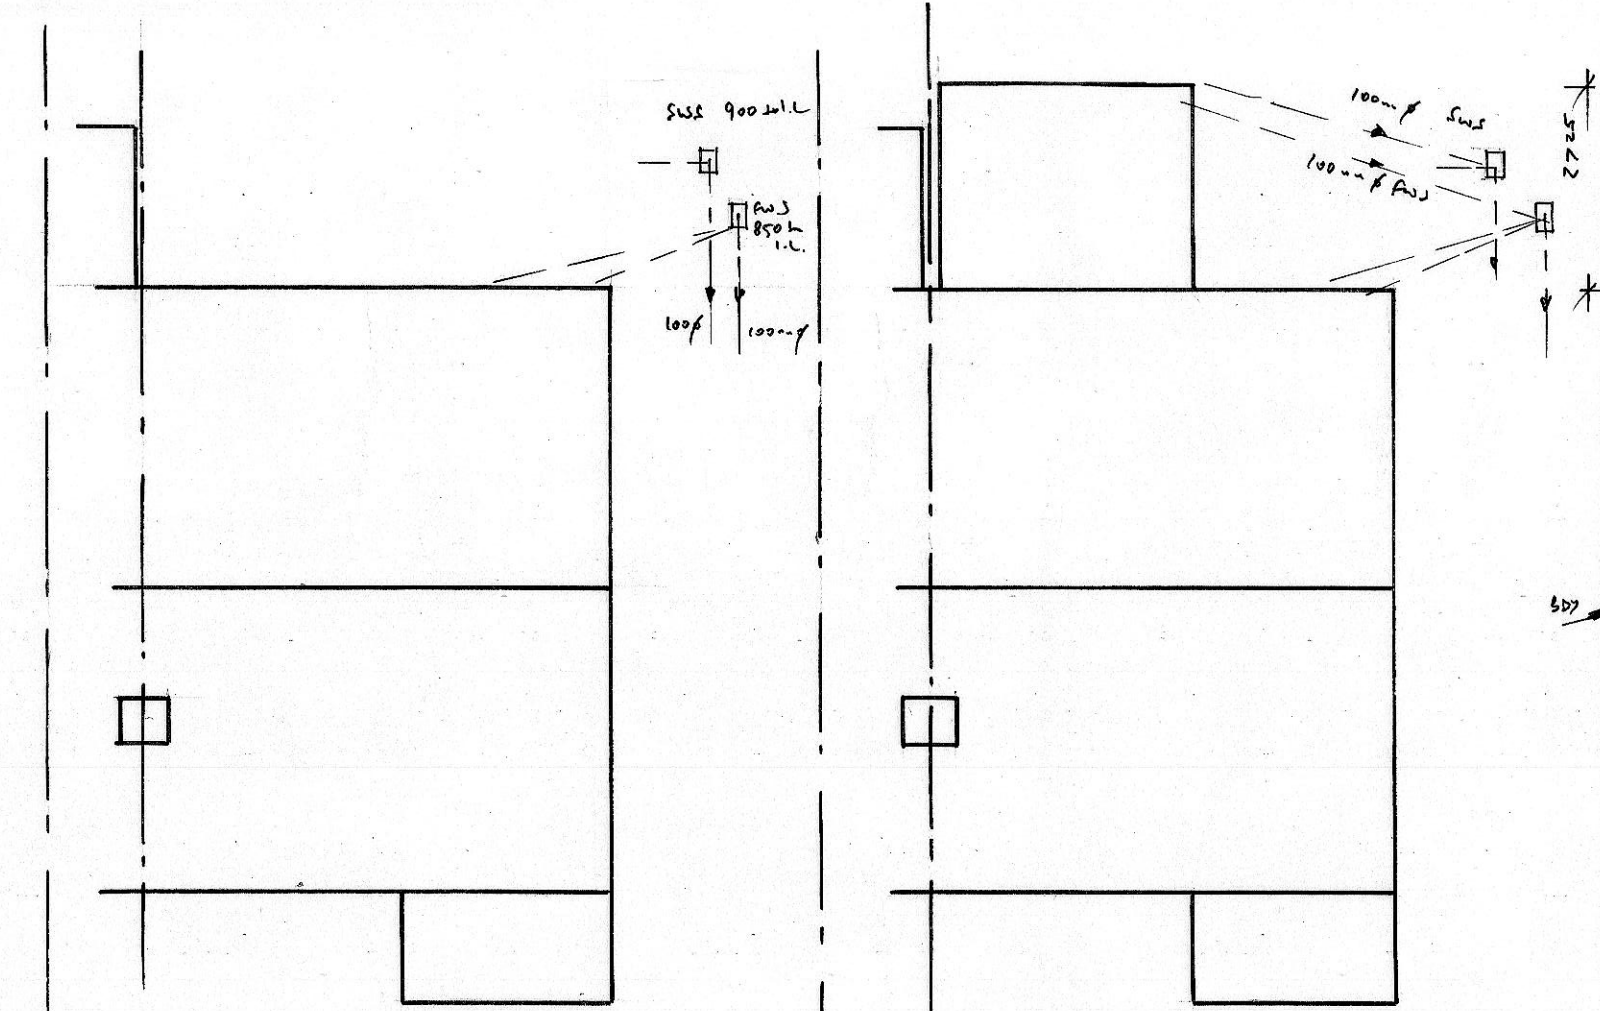


EXISTING ROOF PLAN


PROPOSED ROOF PLAN

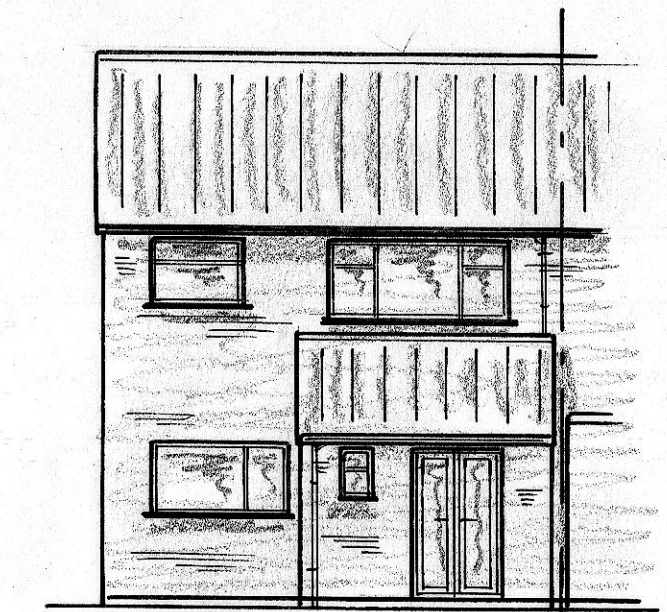


PROPOSED REAR ELEVATION

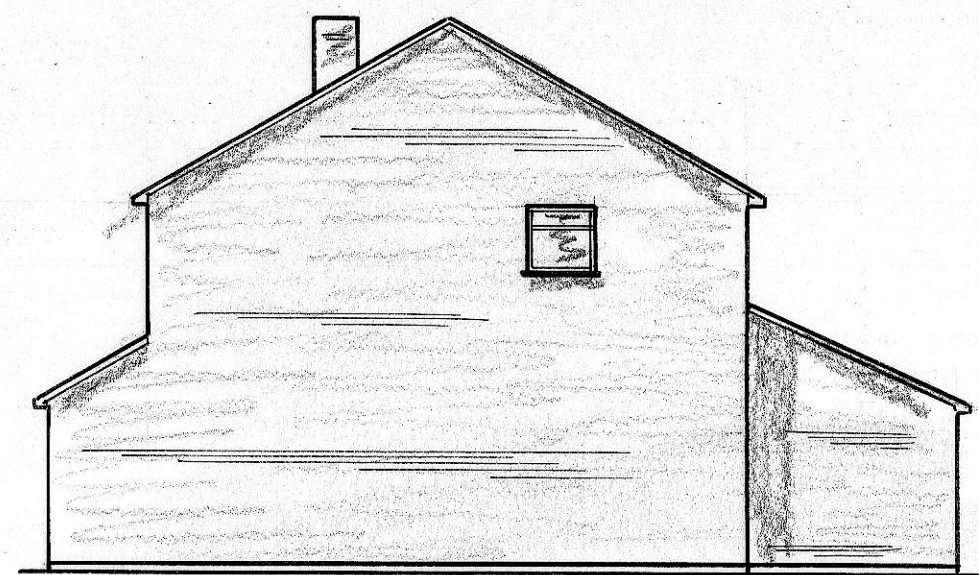


PROPOSED SIDE ELEVATION

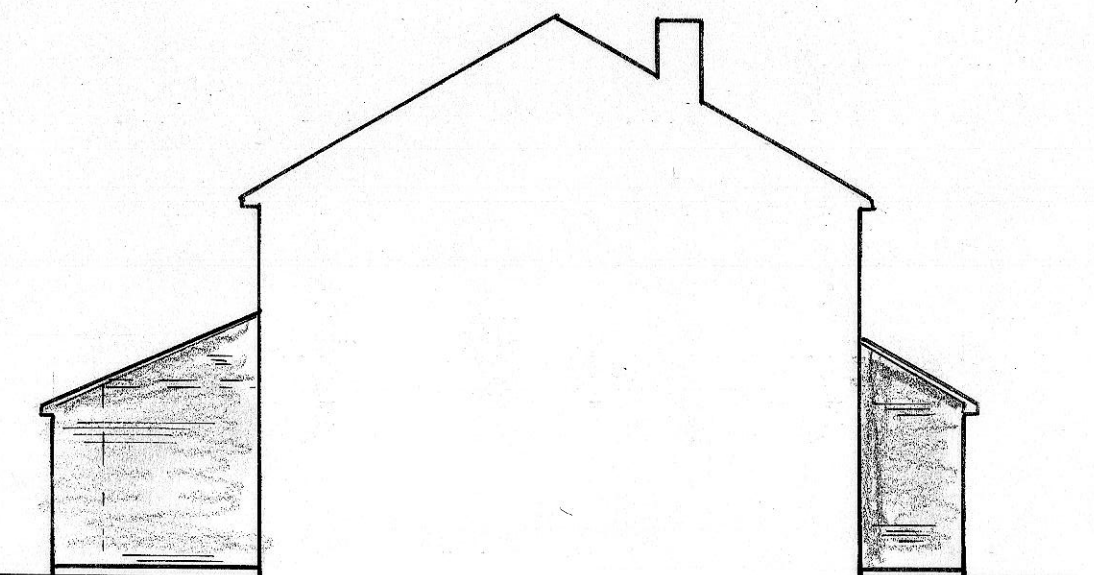


PROPOSED SIDE ELEVATION

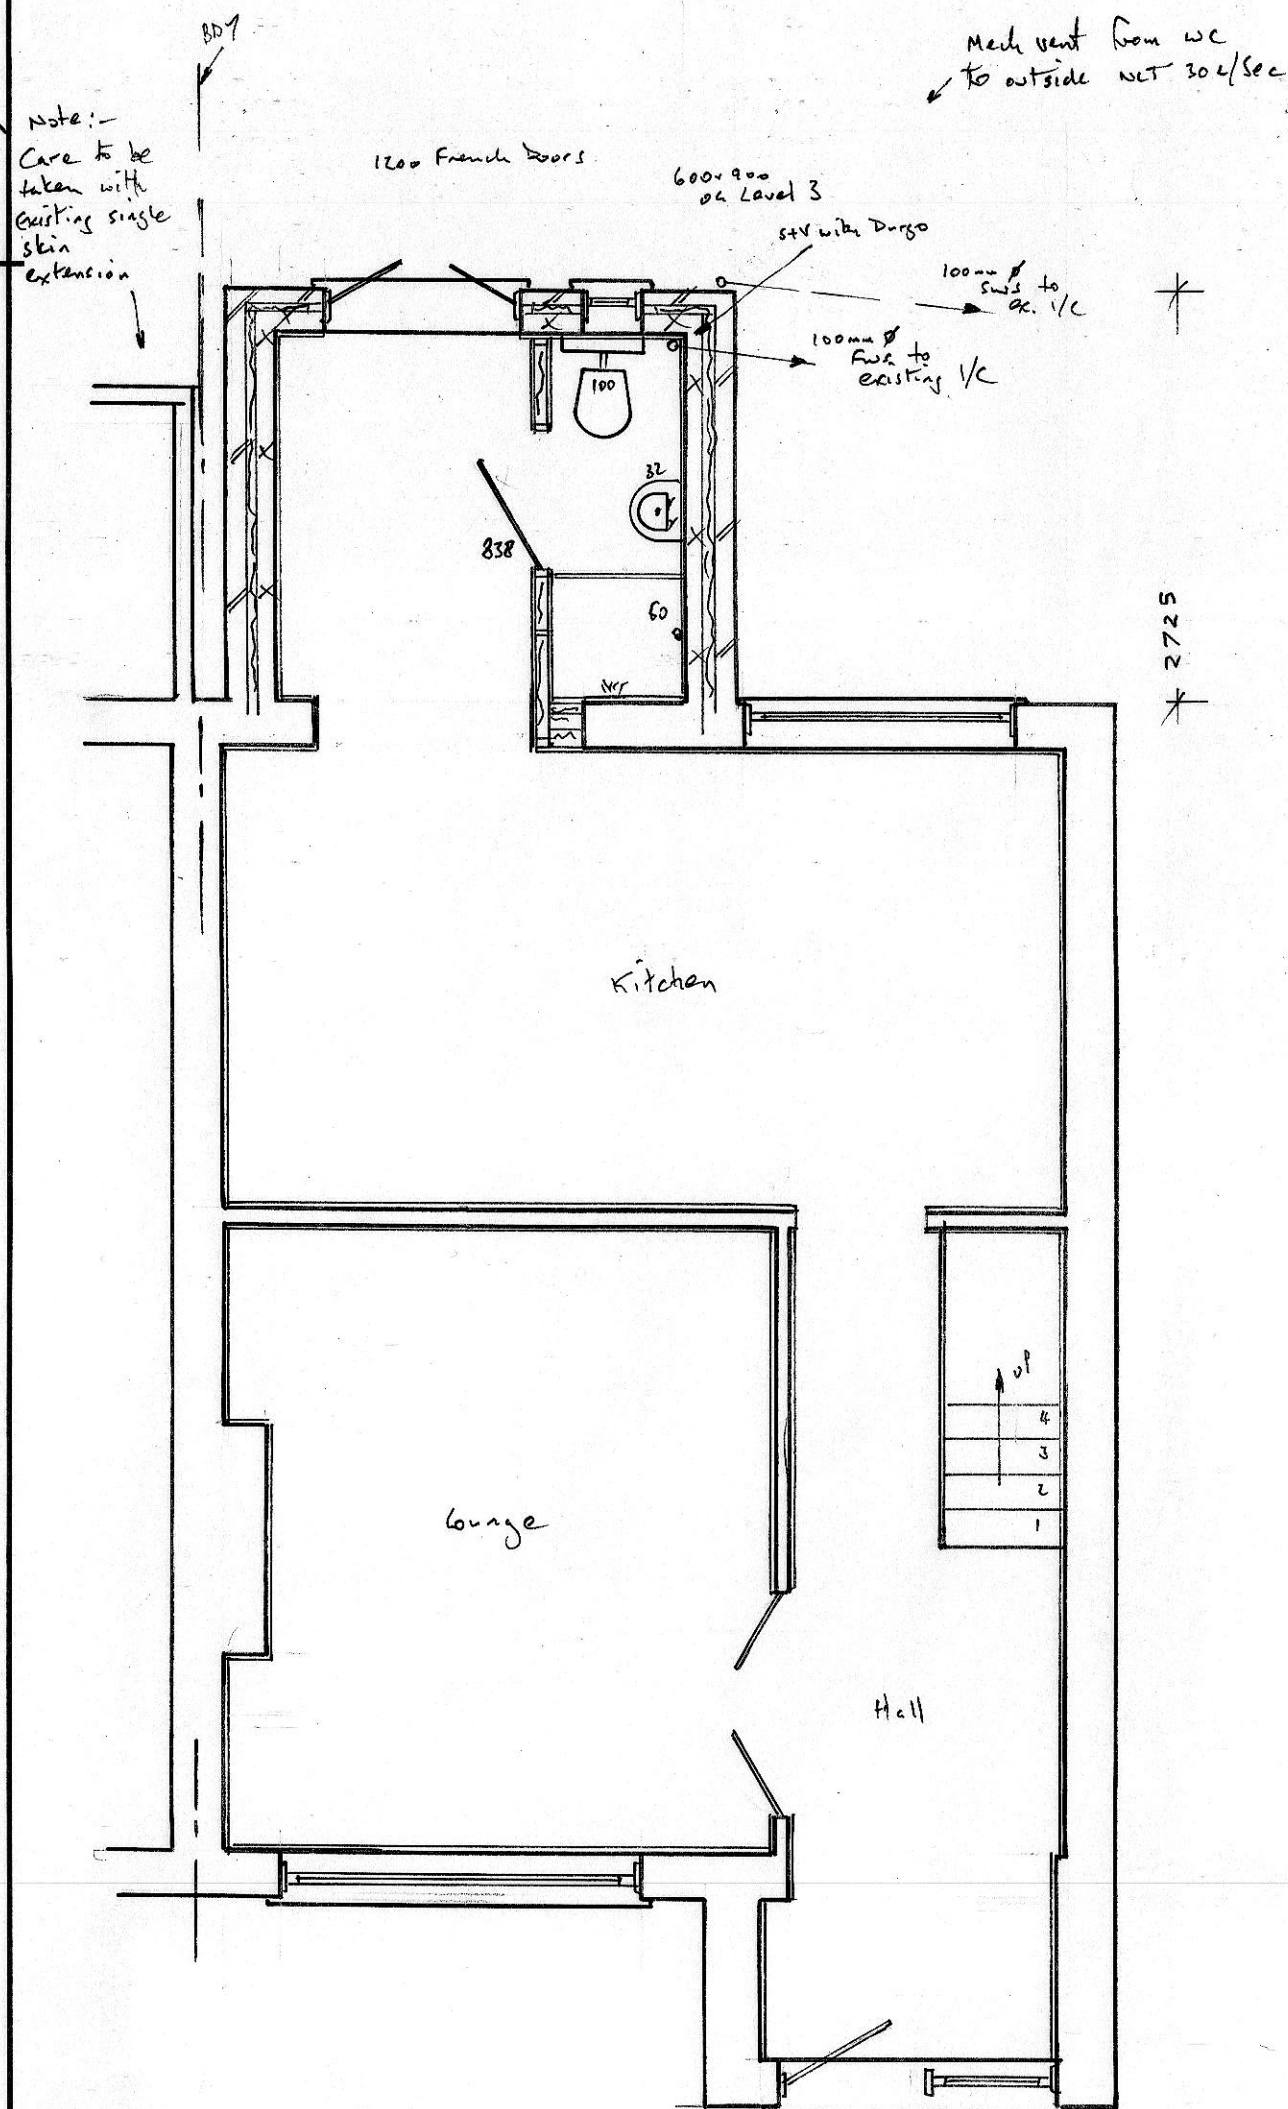

PROPOSED GF PLAN 1:50

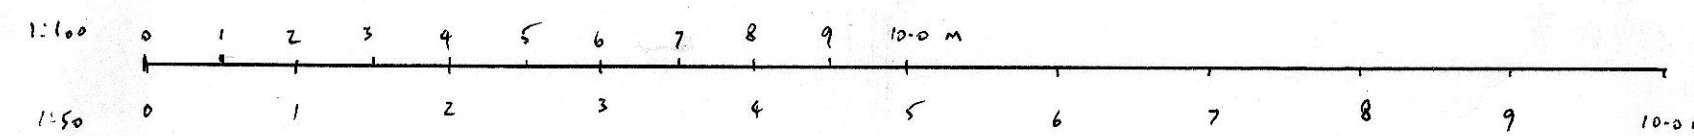


Facing bricks to match existing
100mm tied cavity
100mm Dikther insulation
12.5mm thermalite shield
12.5mm plasterboard + skin

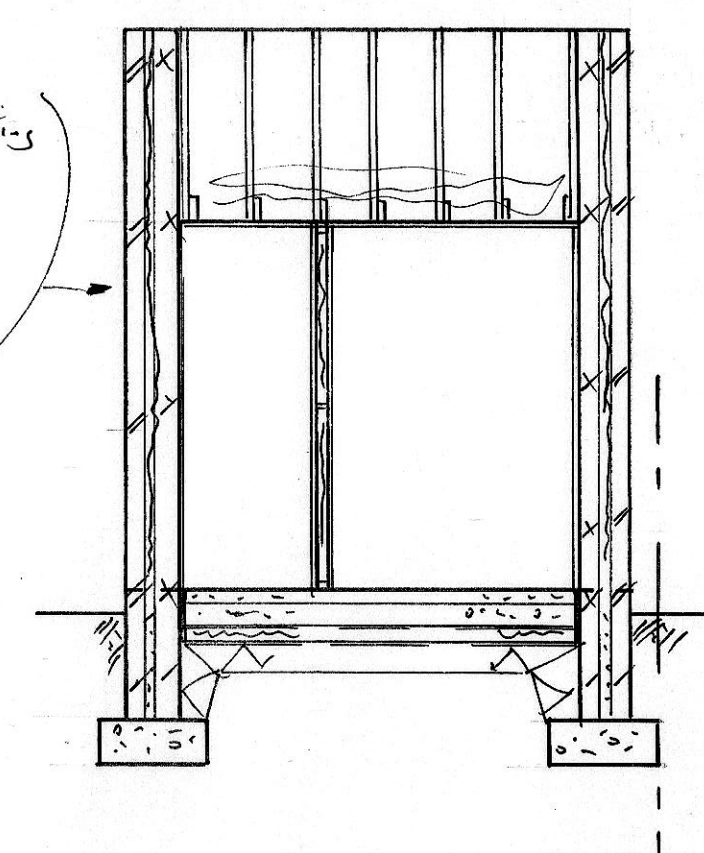

TYPICAL CROSS SECTION 1:50

Concrete tiles to match main roof
25x38 treated battens
Breathable membrane
12.5x50 rafters + joists @ 400mm C.C.
See spec for insulation
12.5mm G.I. board plasterboard + skin

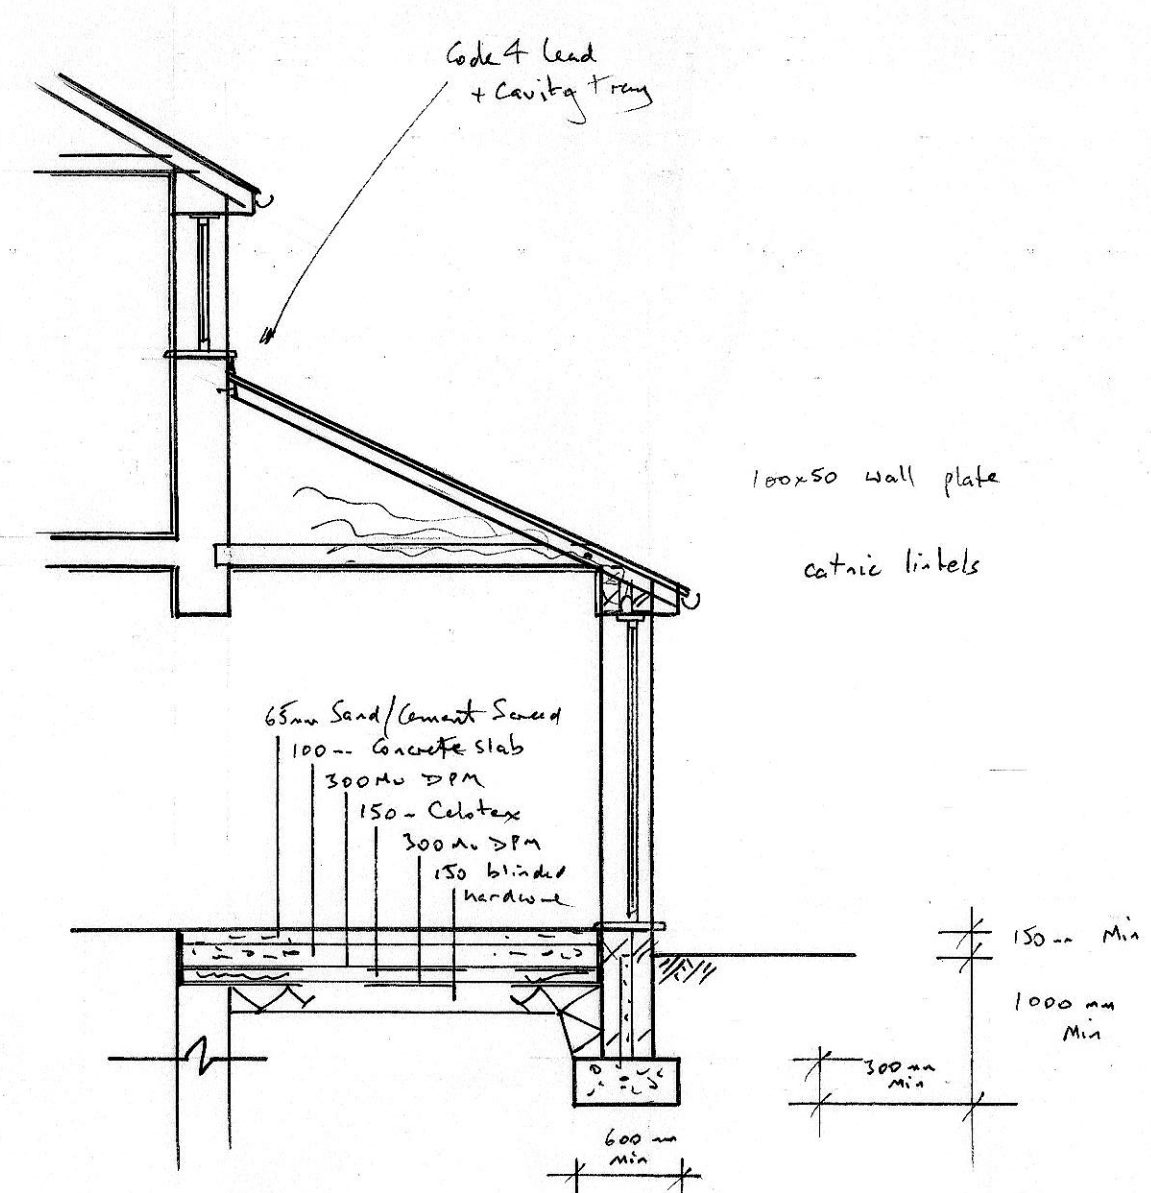


TYPICAL LONG SECTION

NOTES:
All dimensions must be checked on site and not scaled from this drawing.

A	Date	Revisions

©copyright

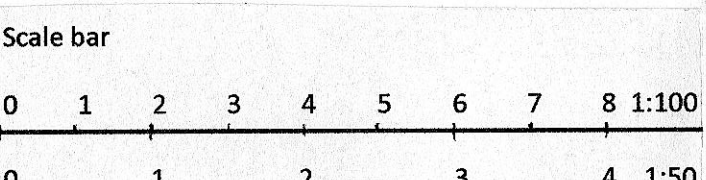

For building regulation purposes these plans are to be read in conjunction with the written specification and structural report.

KEECH DESIGN SERVICE LTD
1 HARBOUR CLOSE SWINDON
07778 324228
ROBERT.KEECH1@OUTLOOK.COM

Job Title

Drawing Title
SINGLE STOREY EXTENSION
TO REAR ELEVATION AT
NO 21 SHAKESPEARE ROAD
ROTH WOOTTON BASSETT SN4 6HD

Scale 1:50 1:100

Date NOV 2025 Drawn by

Dwg No. 25/061 Rev.