




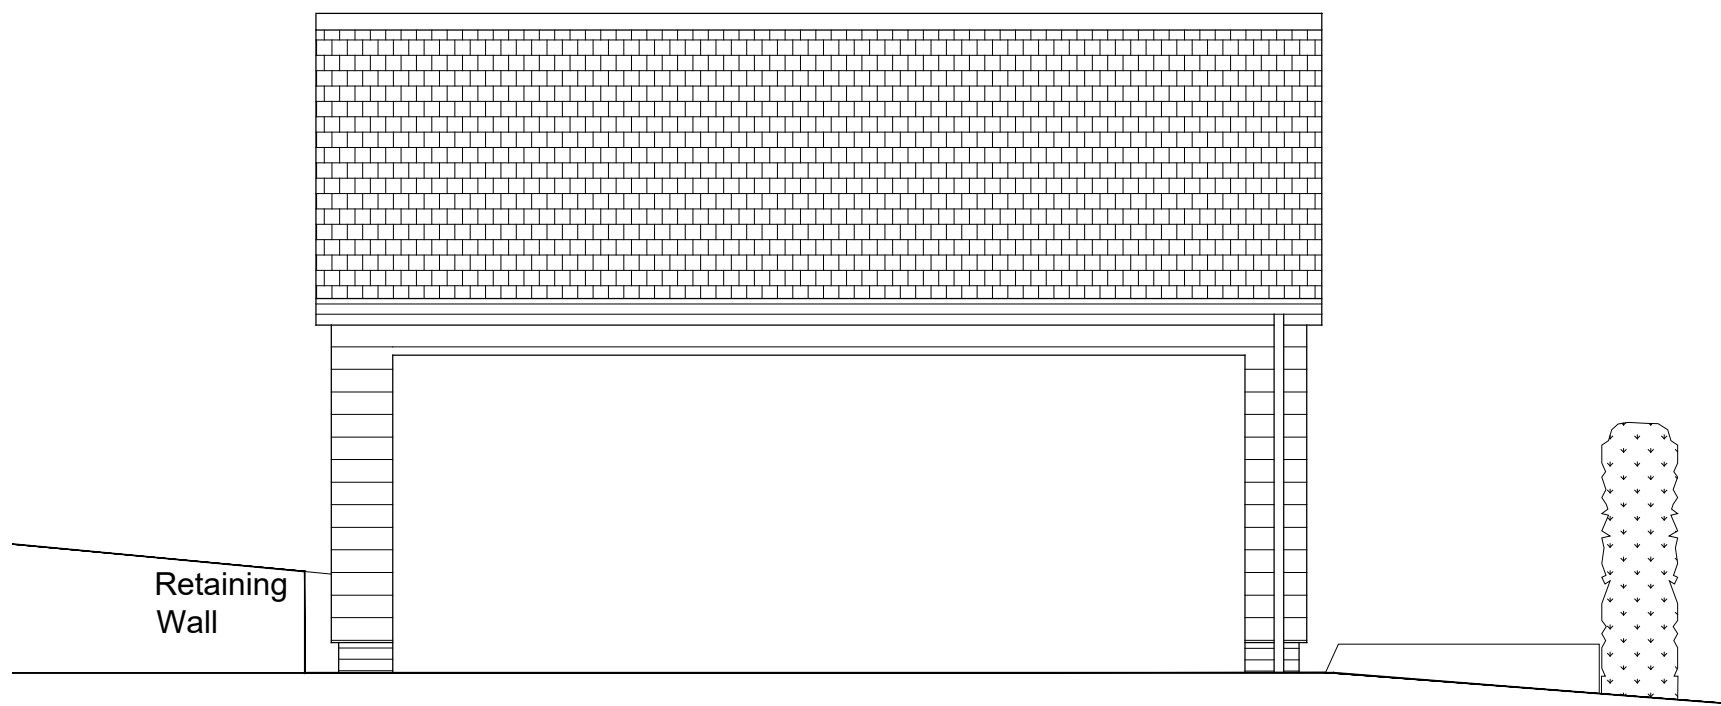

Proposed Front Elevation
Scale 1:50

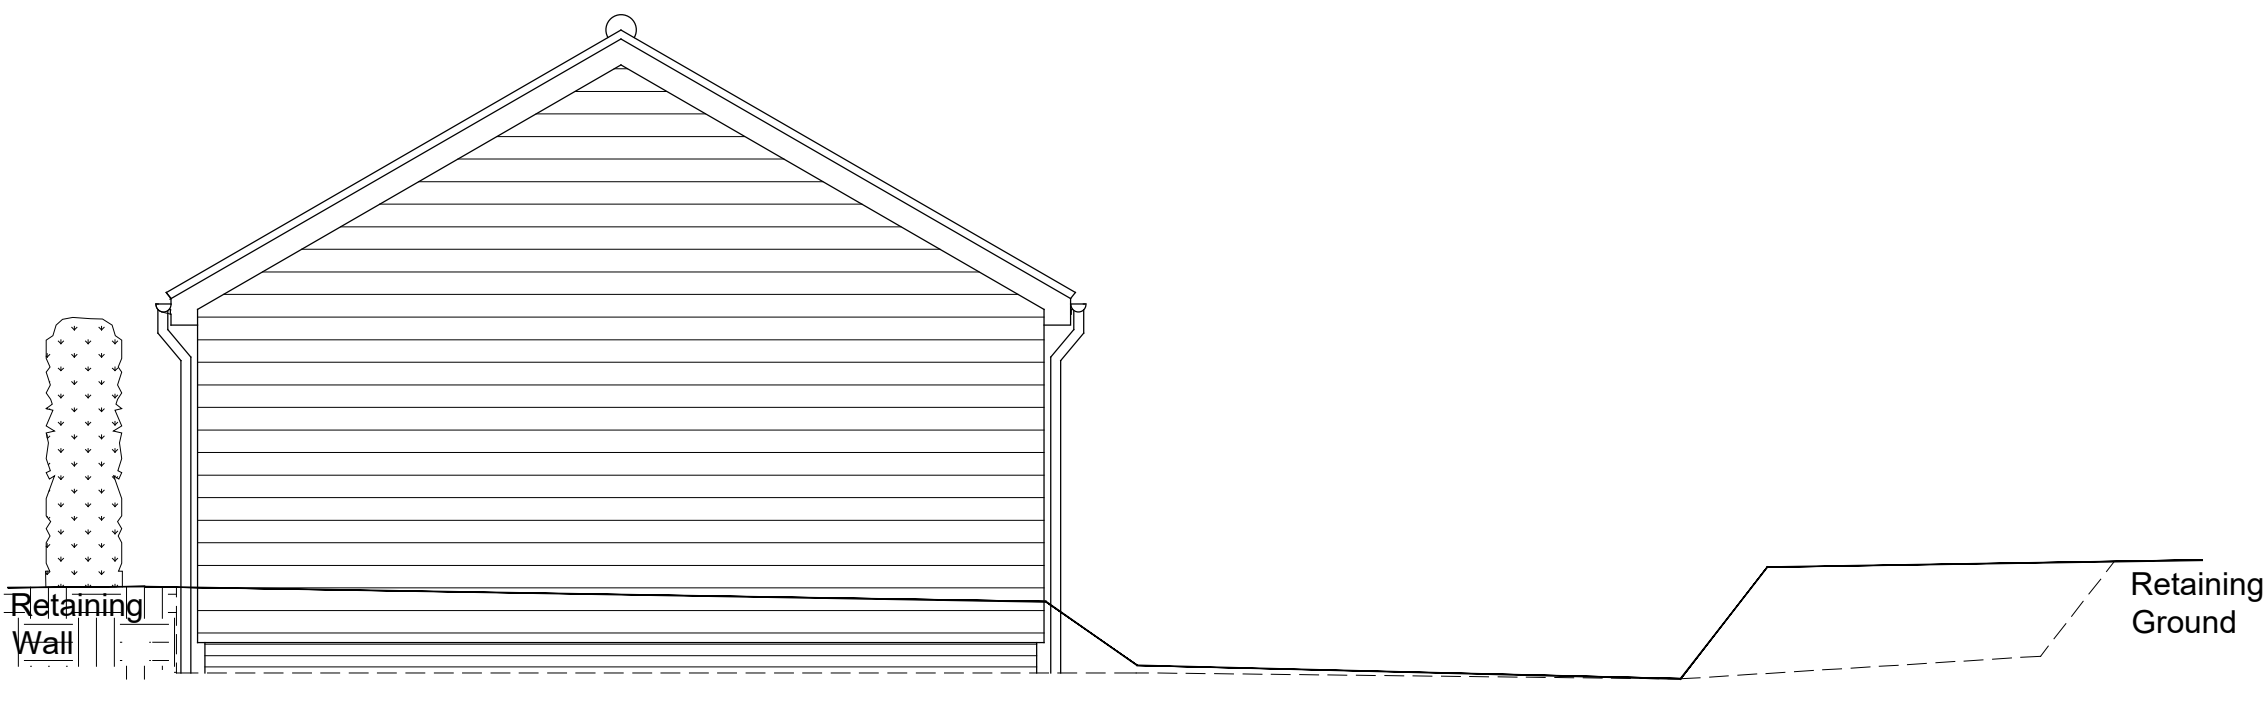


Proposed RH Side Elevation

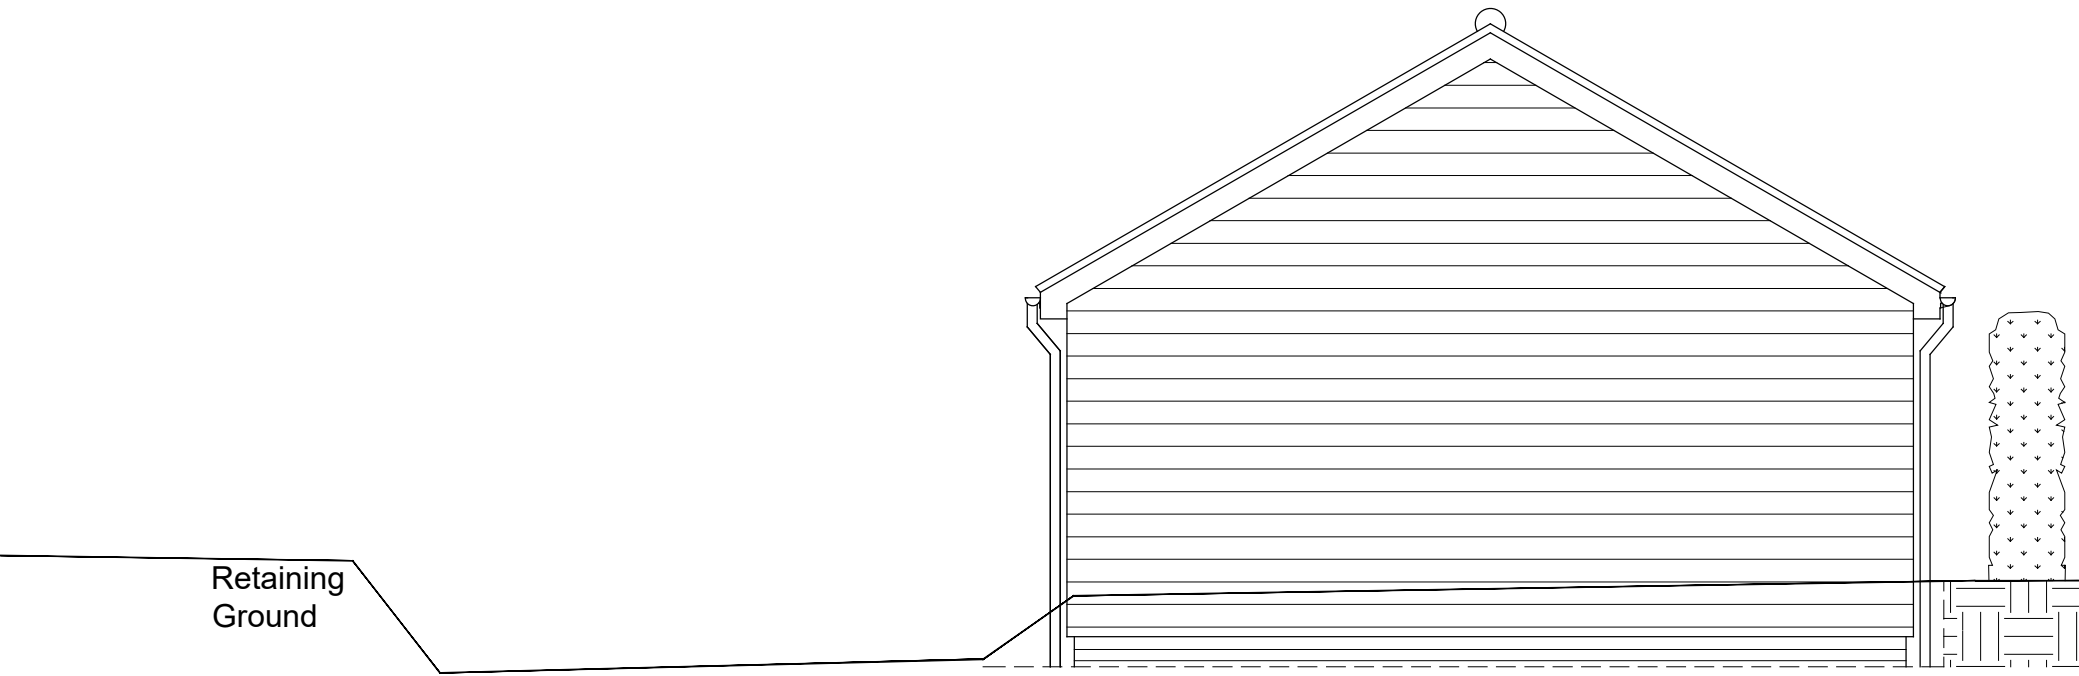


Proposed LH Side Elevation
Scale 1:50




CAR PORT MATERIALS
Walls: Timber Cladding
Roof : Brown Plain roof tiles to blend with existing

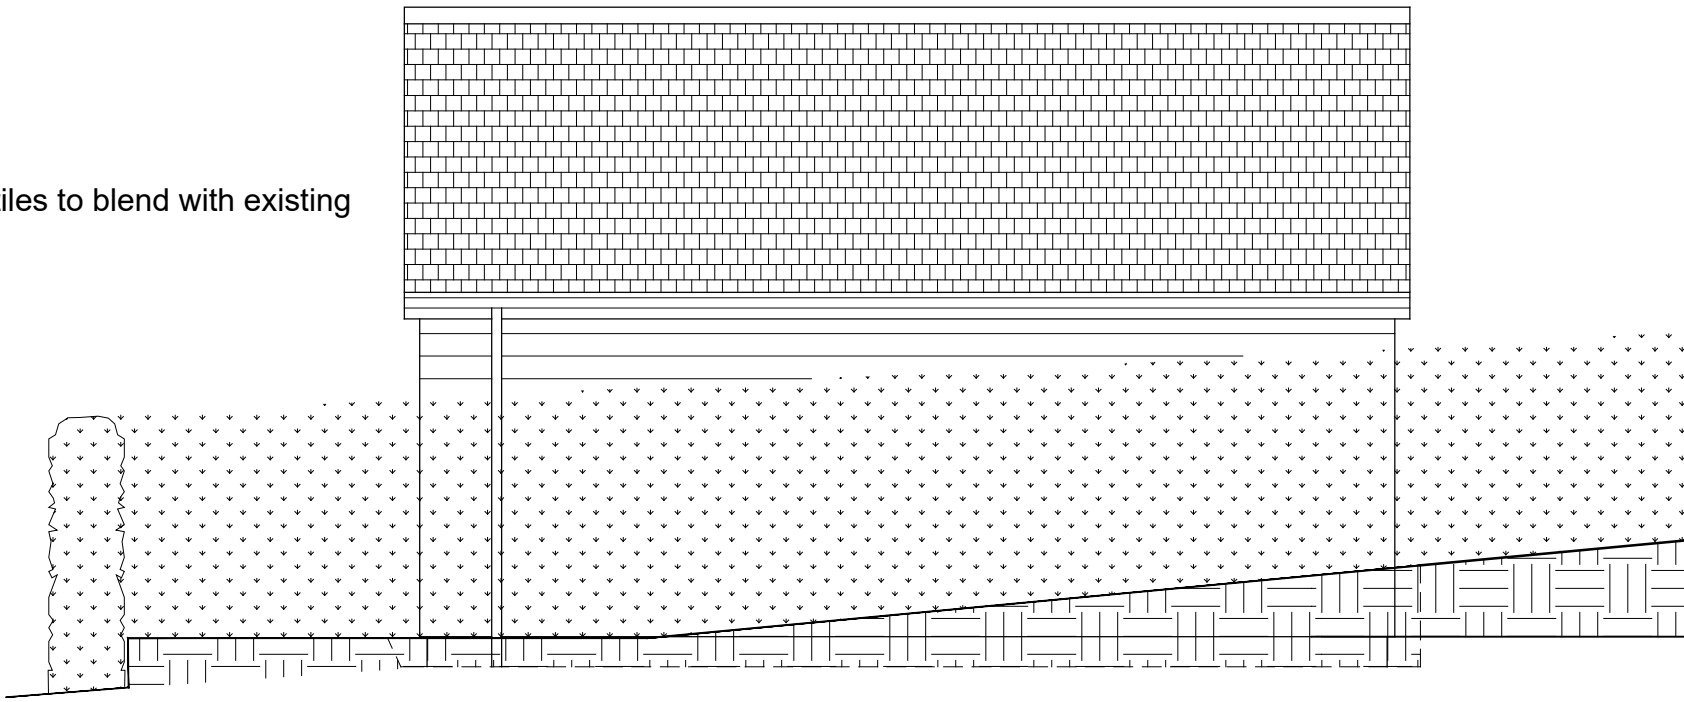


Proposed Rear Elevation

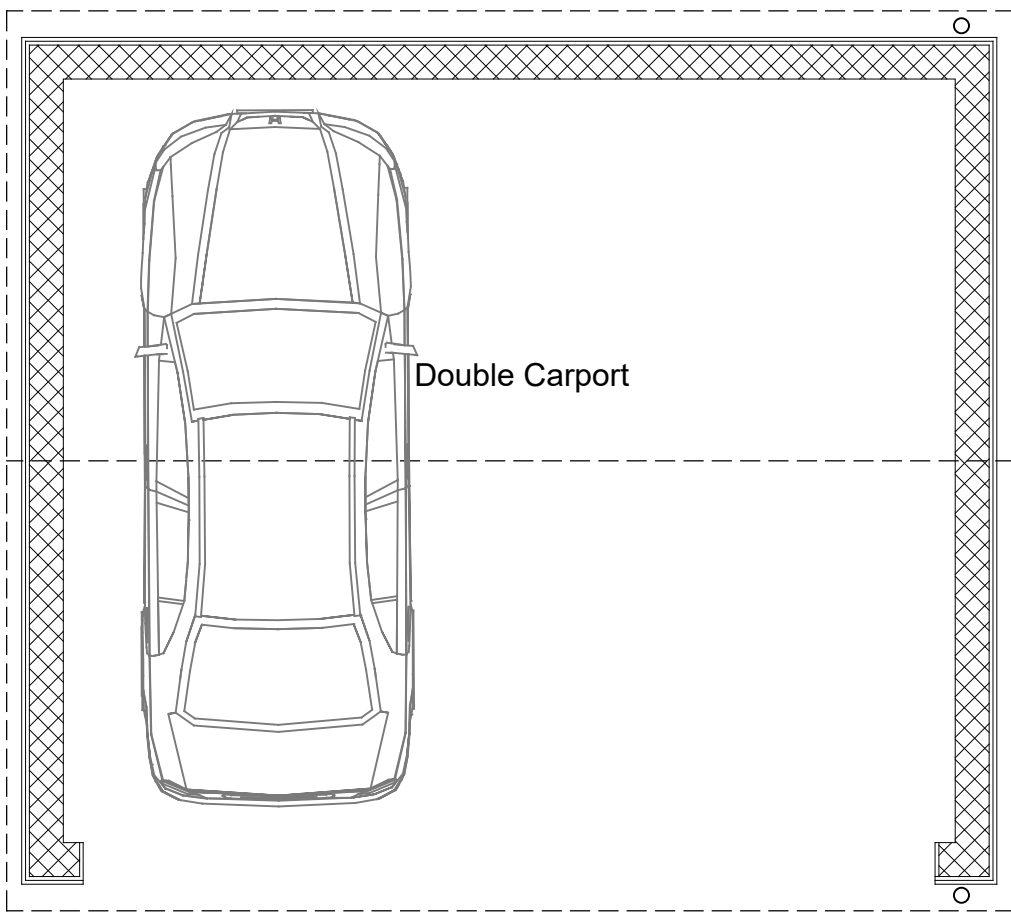

Layout Plan
Scale 1:50

 

Site Plan
Scale 1:200

 

REV	DATE	NOTES	BY
HOUSEHOLDER PLANNING APPLICATION			
—David Tingle— Building Design & Surveying Services			
17 Woodland Drive, Tilehurst, Reading Berkshire, RG30 4RT. T: 0118.9419311 M: 07711902344 Copyright © David Tingle Building Design (2003)			
MRS J.WOOSNAM & MR T.BROWNING 2 GRASSHILL LANE, ALDBOURNE MARLBOROUGH, WILTSHIRE SN8 2EH			
DOUBLE CARPORT PROPOSED PLAN & ELEVATIONS Scale: 1:50 & 1:200 A1 Date: Nov 2025 Dwg No: 2GH.MP02 Rev:			