



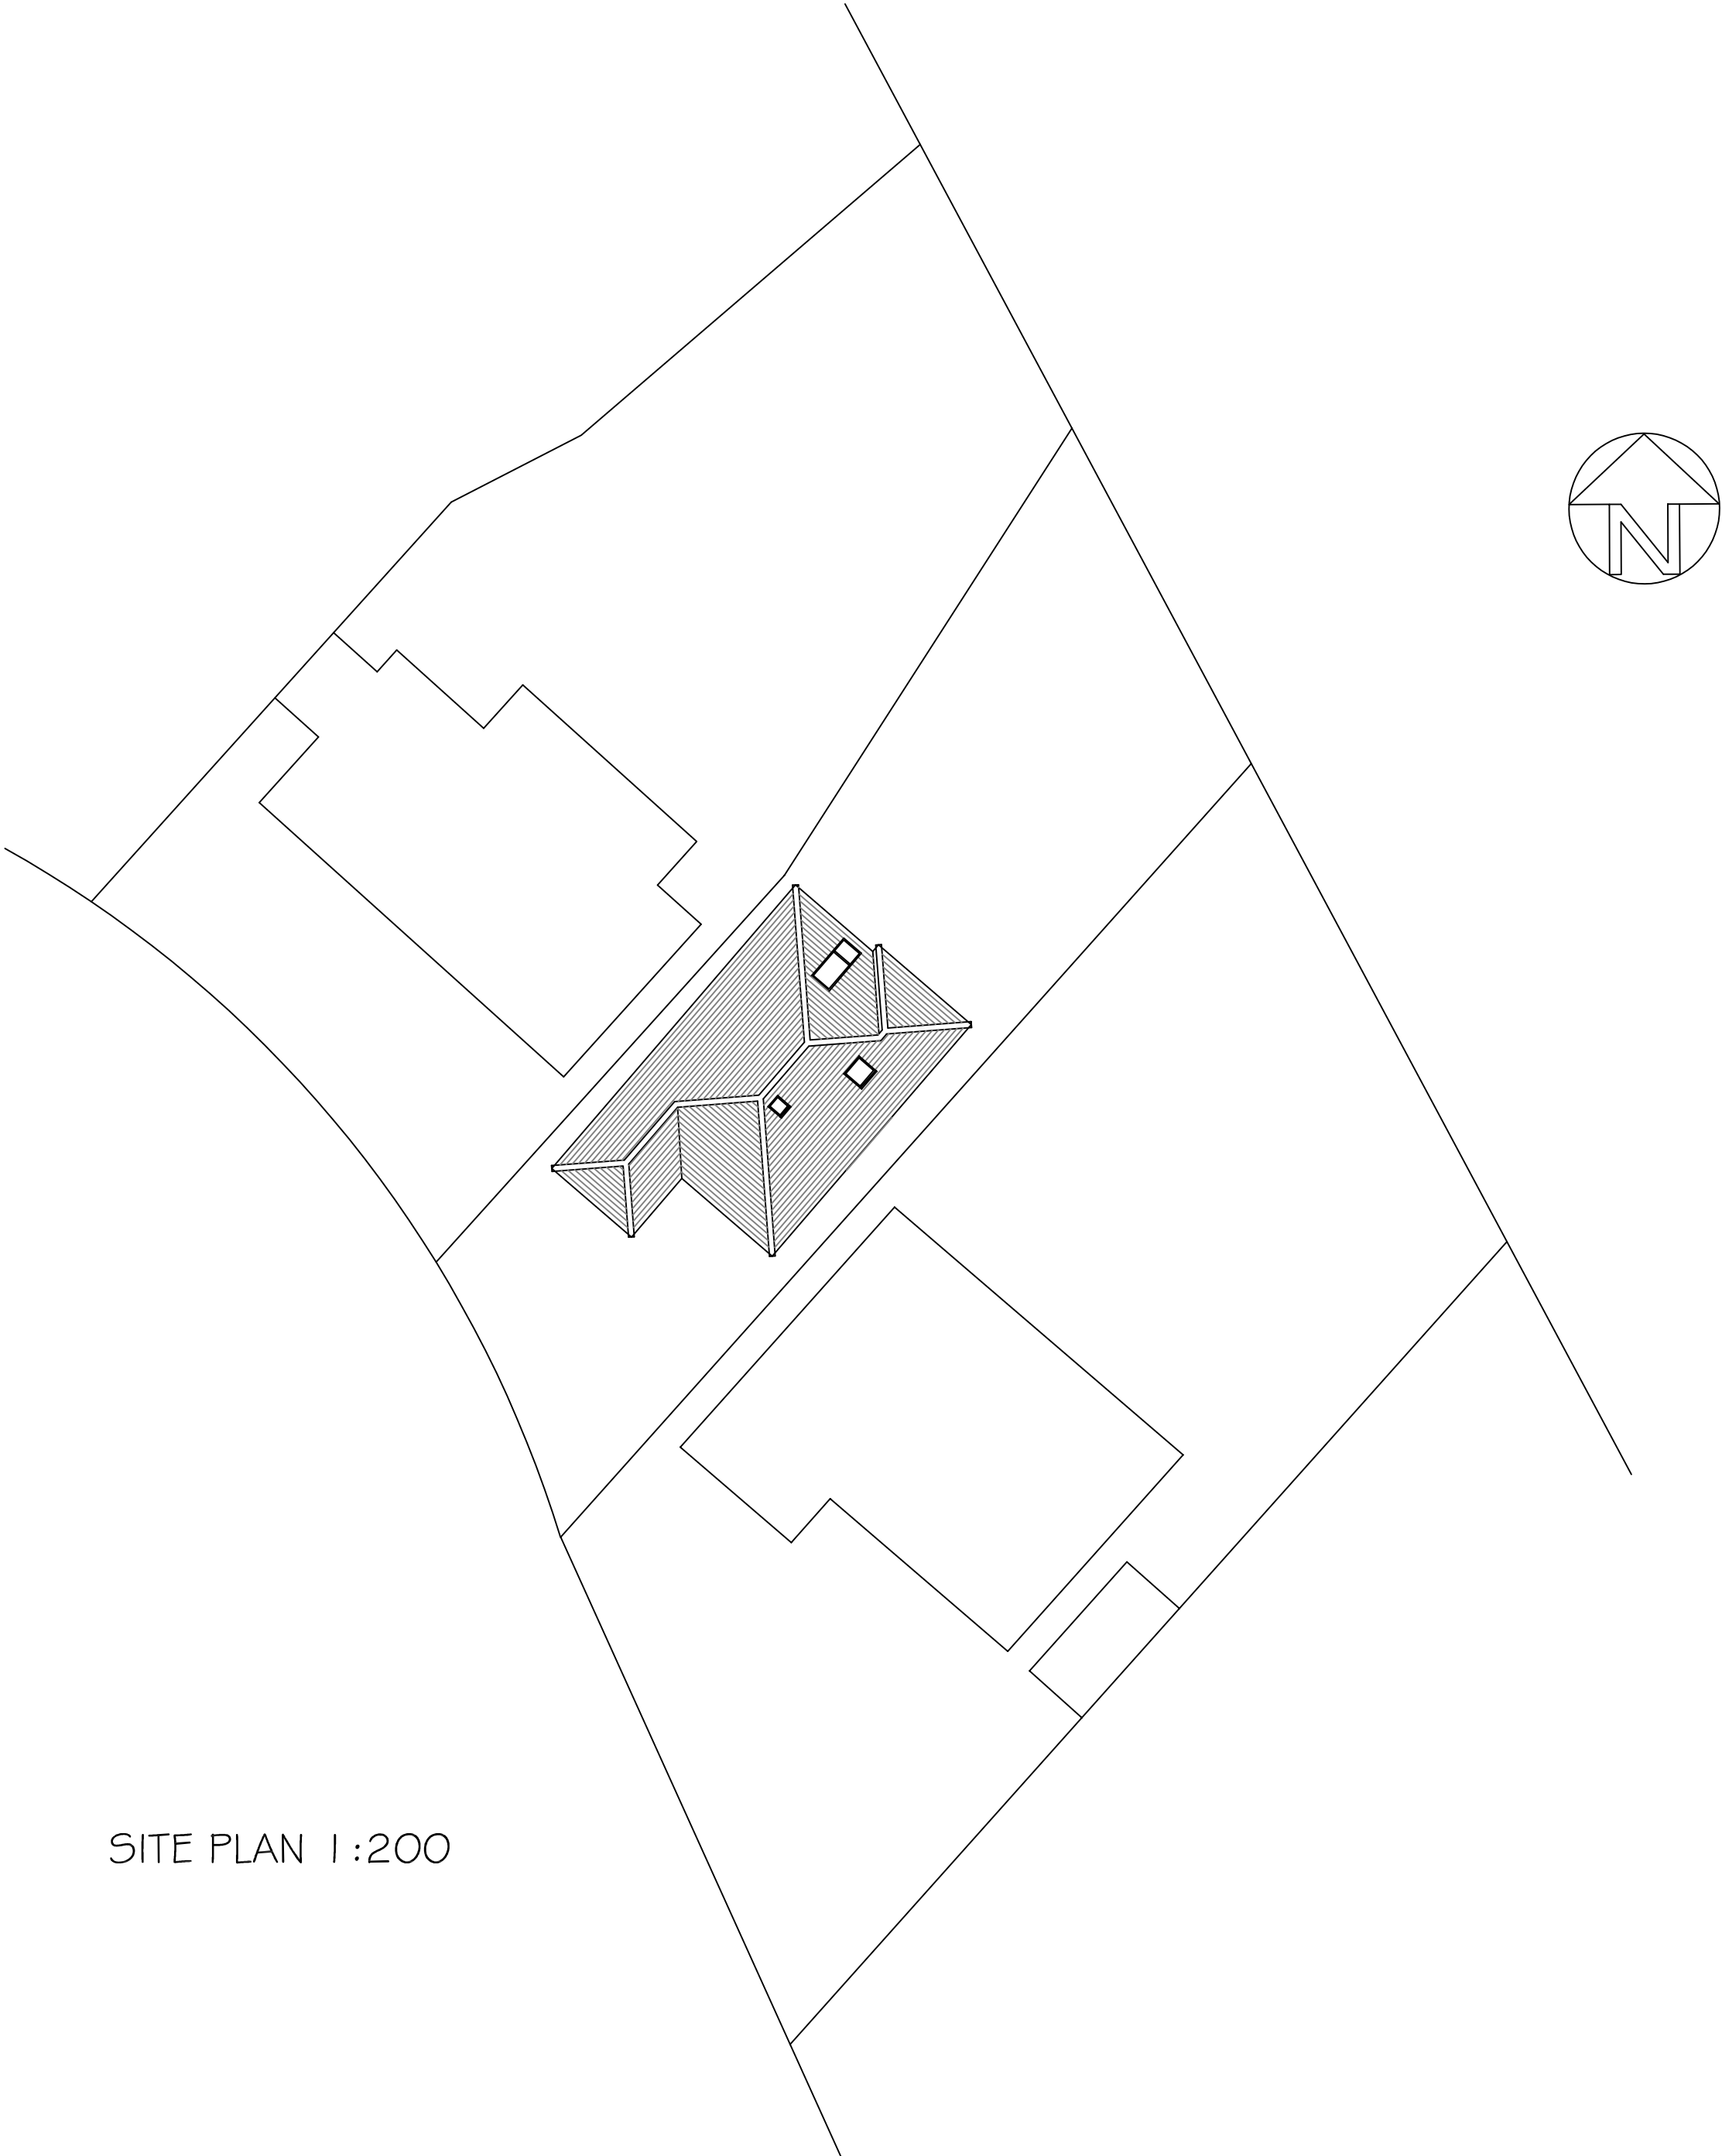

SITE PLAN 1:200

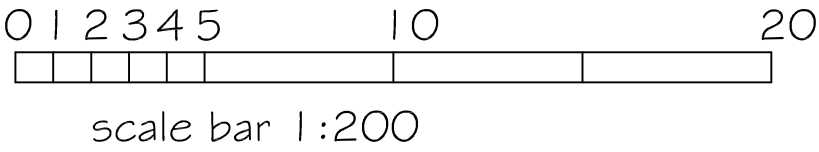

SJF PLANNING & DESIGN SERVICE 01225 782078 simonnearthebell@gmail.com		
PROPOSED	SINGLE STOREY REAR EXTENSION	
CLIENT	MR & MRS B DOGGETT	
LOCATION	34 THE RIDINGS CHIPPENHAM SN15 1PQ	
TITLE	EXISTING BLOCK PLAN 1:200	
DRG NO	ISSUE	DATE
2537-3	I	OCT 2025