


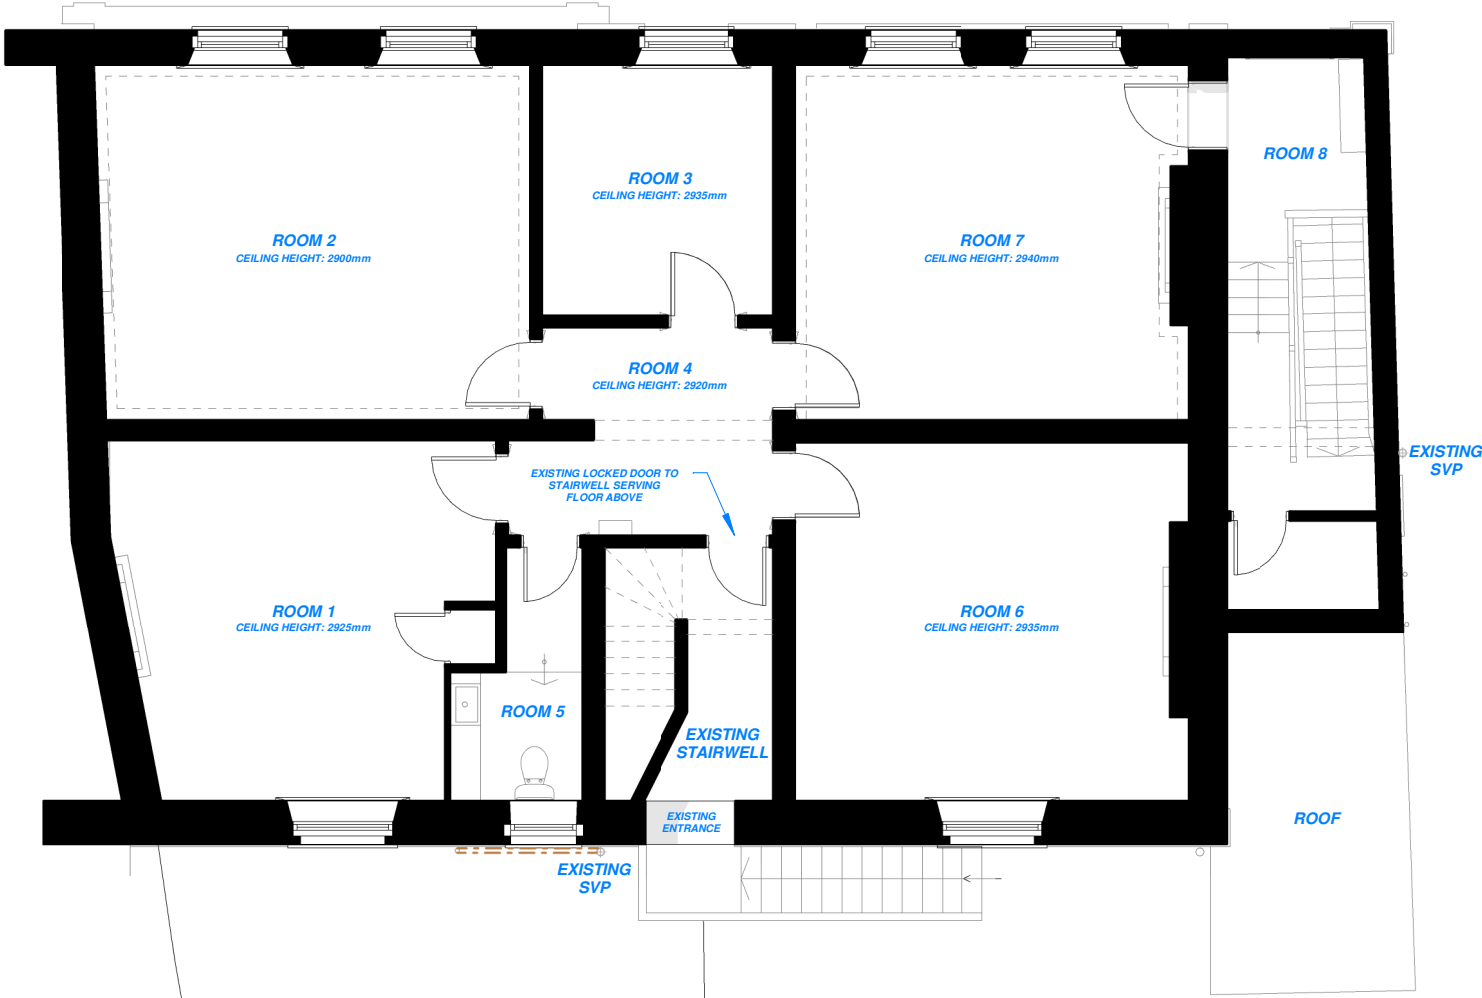

FIRST FLOOR PLAN - EXISTING
1:100 @ A2



PHOTO OF EXISTING BUILDING FRONTAGE



PHOTO OF EXISTING BUILDING REAR



EXISTING FRONT ELEVATION - NORTH
1:100 @ A2



EXISTING SIDE ELEVATION - EAST
1:100 @ A2



EXISTING REAR ELEVATION - SOUTH
1:100 @ A2

KOBO DESIGN			Email: hello@kobo-design.co.uk
0m	Scale 1:50	4m	
0m	Scale 1:100	8m	
0m	Scale 1:200	16m	
0m	Scale 1:500	40m	
0m	Scale 1:1250	100m	
0m	Scale 1:2500	200m	