





Footprint - 312.5 sq m

Curtilage - 311 sq m

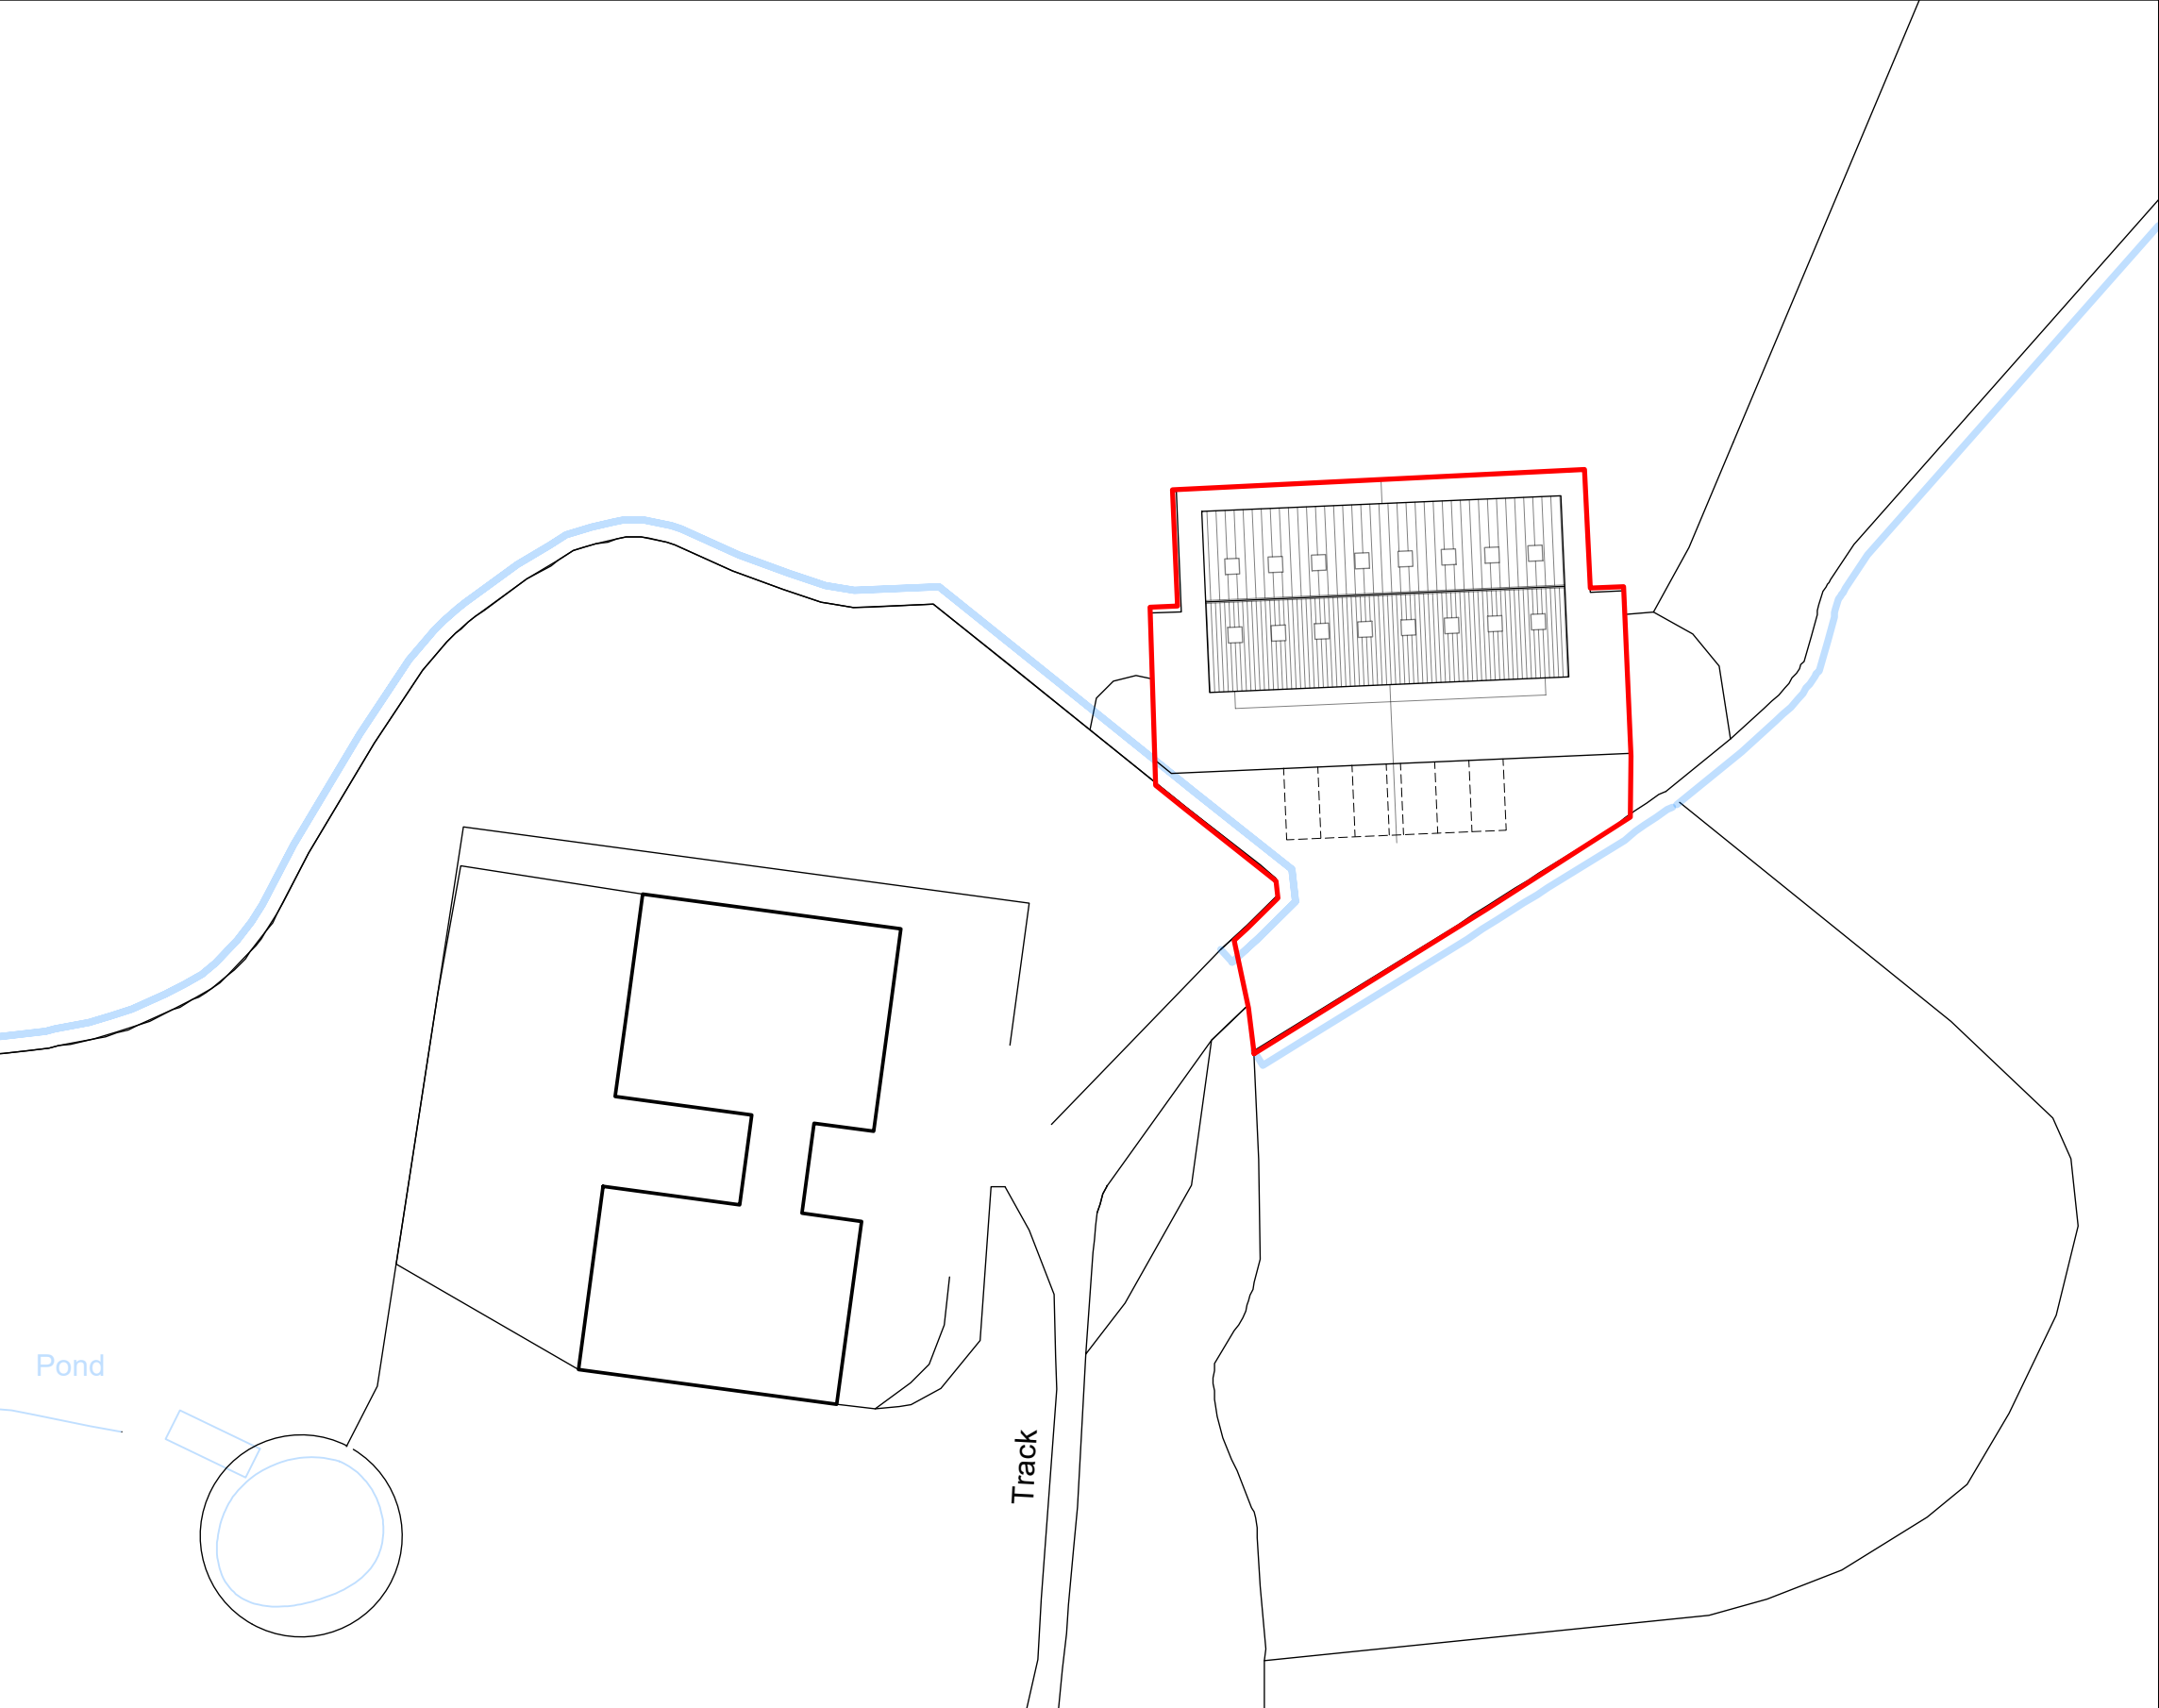

SITE PLAN

 

Rev	Date	Notes
 TOWN AND COUNTRY PLANNING DEVELOPMENT CONSULTANTS		
LPC (TRULL) LTD., TRULL, TETBURY, GLOUCESTERSHIRE GL6 8SQ Tel: 01285 841433 email: admin@lpctrull.com		
Client: Mr Moseley		
Project: Upper Pavenhill Farm, Upper Pavenill, Purton, Swindon SN5 4LW		
Drawing: PROPOSED SITE PLAN		
Date: November 2025 Scale: 1:500 @ A3		
Drawing Number: LPC 1432 PR 01		