




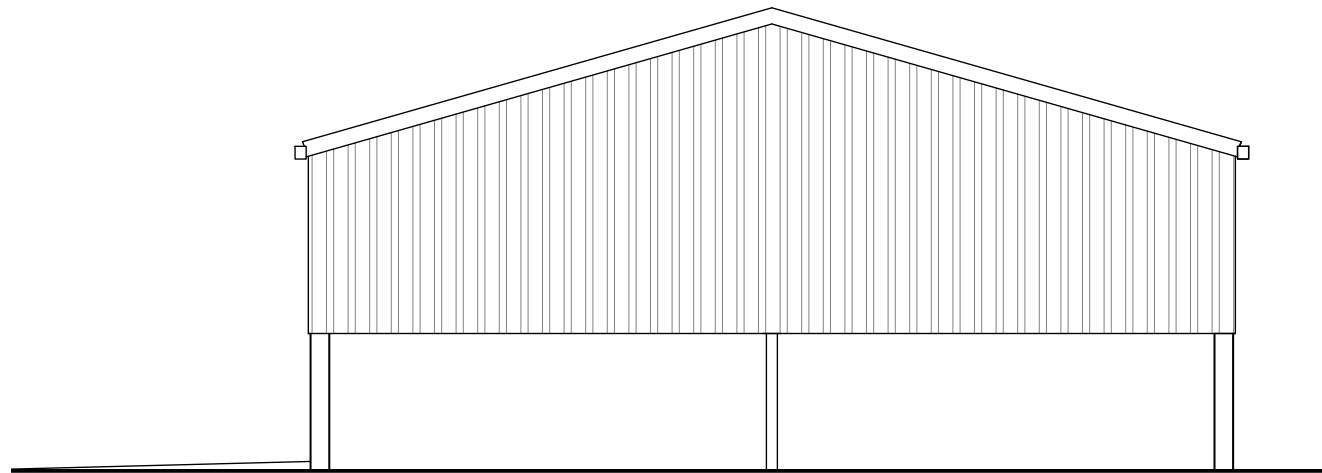

EAST ELEVATION

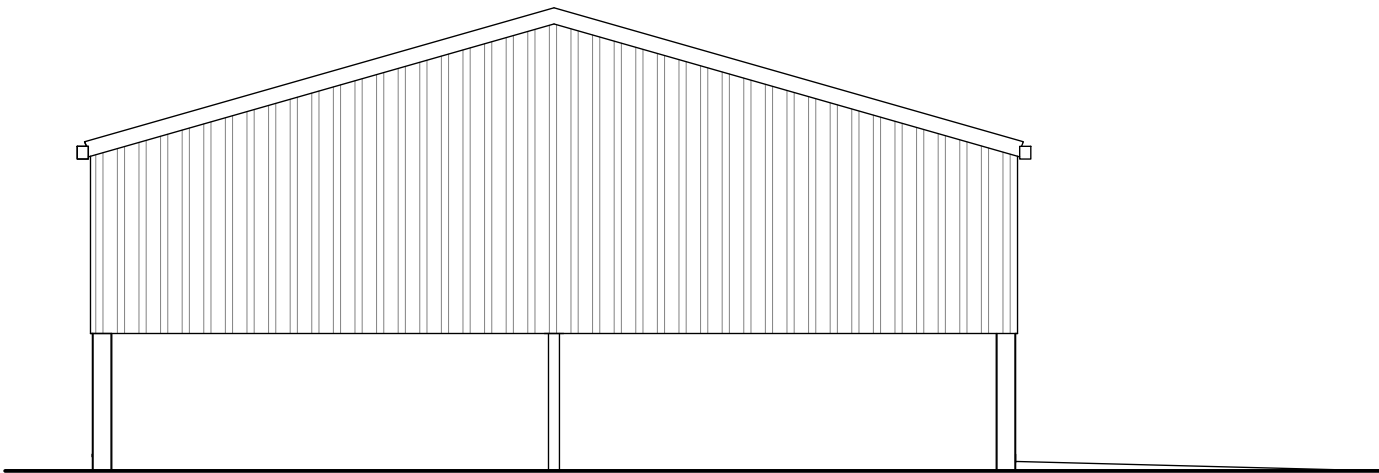

WEST ELEVATION

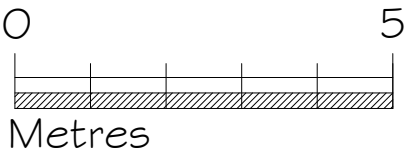

Rev	Date	Notes
 TOWN AND COUNTRY PLANNING DEVELOPMENT CONSULTANTS LPC (TRULL) LTD., TRULL, TETBURY, GLOUCESTERSHIRE GL8 8SQ Tel: 01285 841433 email: admin@lpctrull.com		
Client: Mr Moseley		
Project: Upper Pavenhill Farm, Upper Pavenill, Purton, Swindon SN5 4LW		
Drawing: PROPOSED EAST & WEST ELEVATIONS		
Date: November 2025 Scale: 1:100 @ A3		
Drawing Number: LPC 1432 EX 05		