





LOCATION PLAN 1:1250
Ordnance Survey Licence No: 100037384

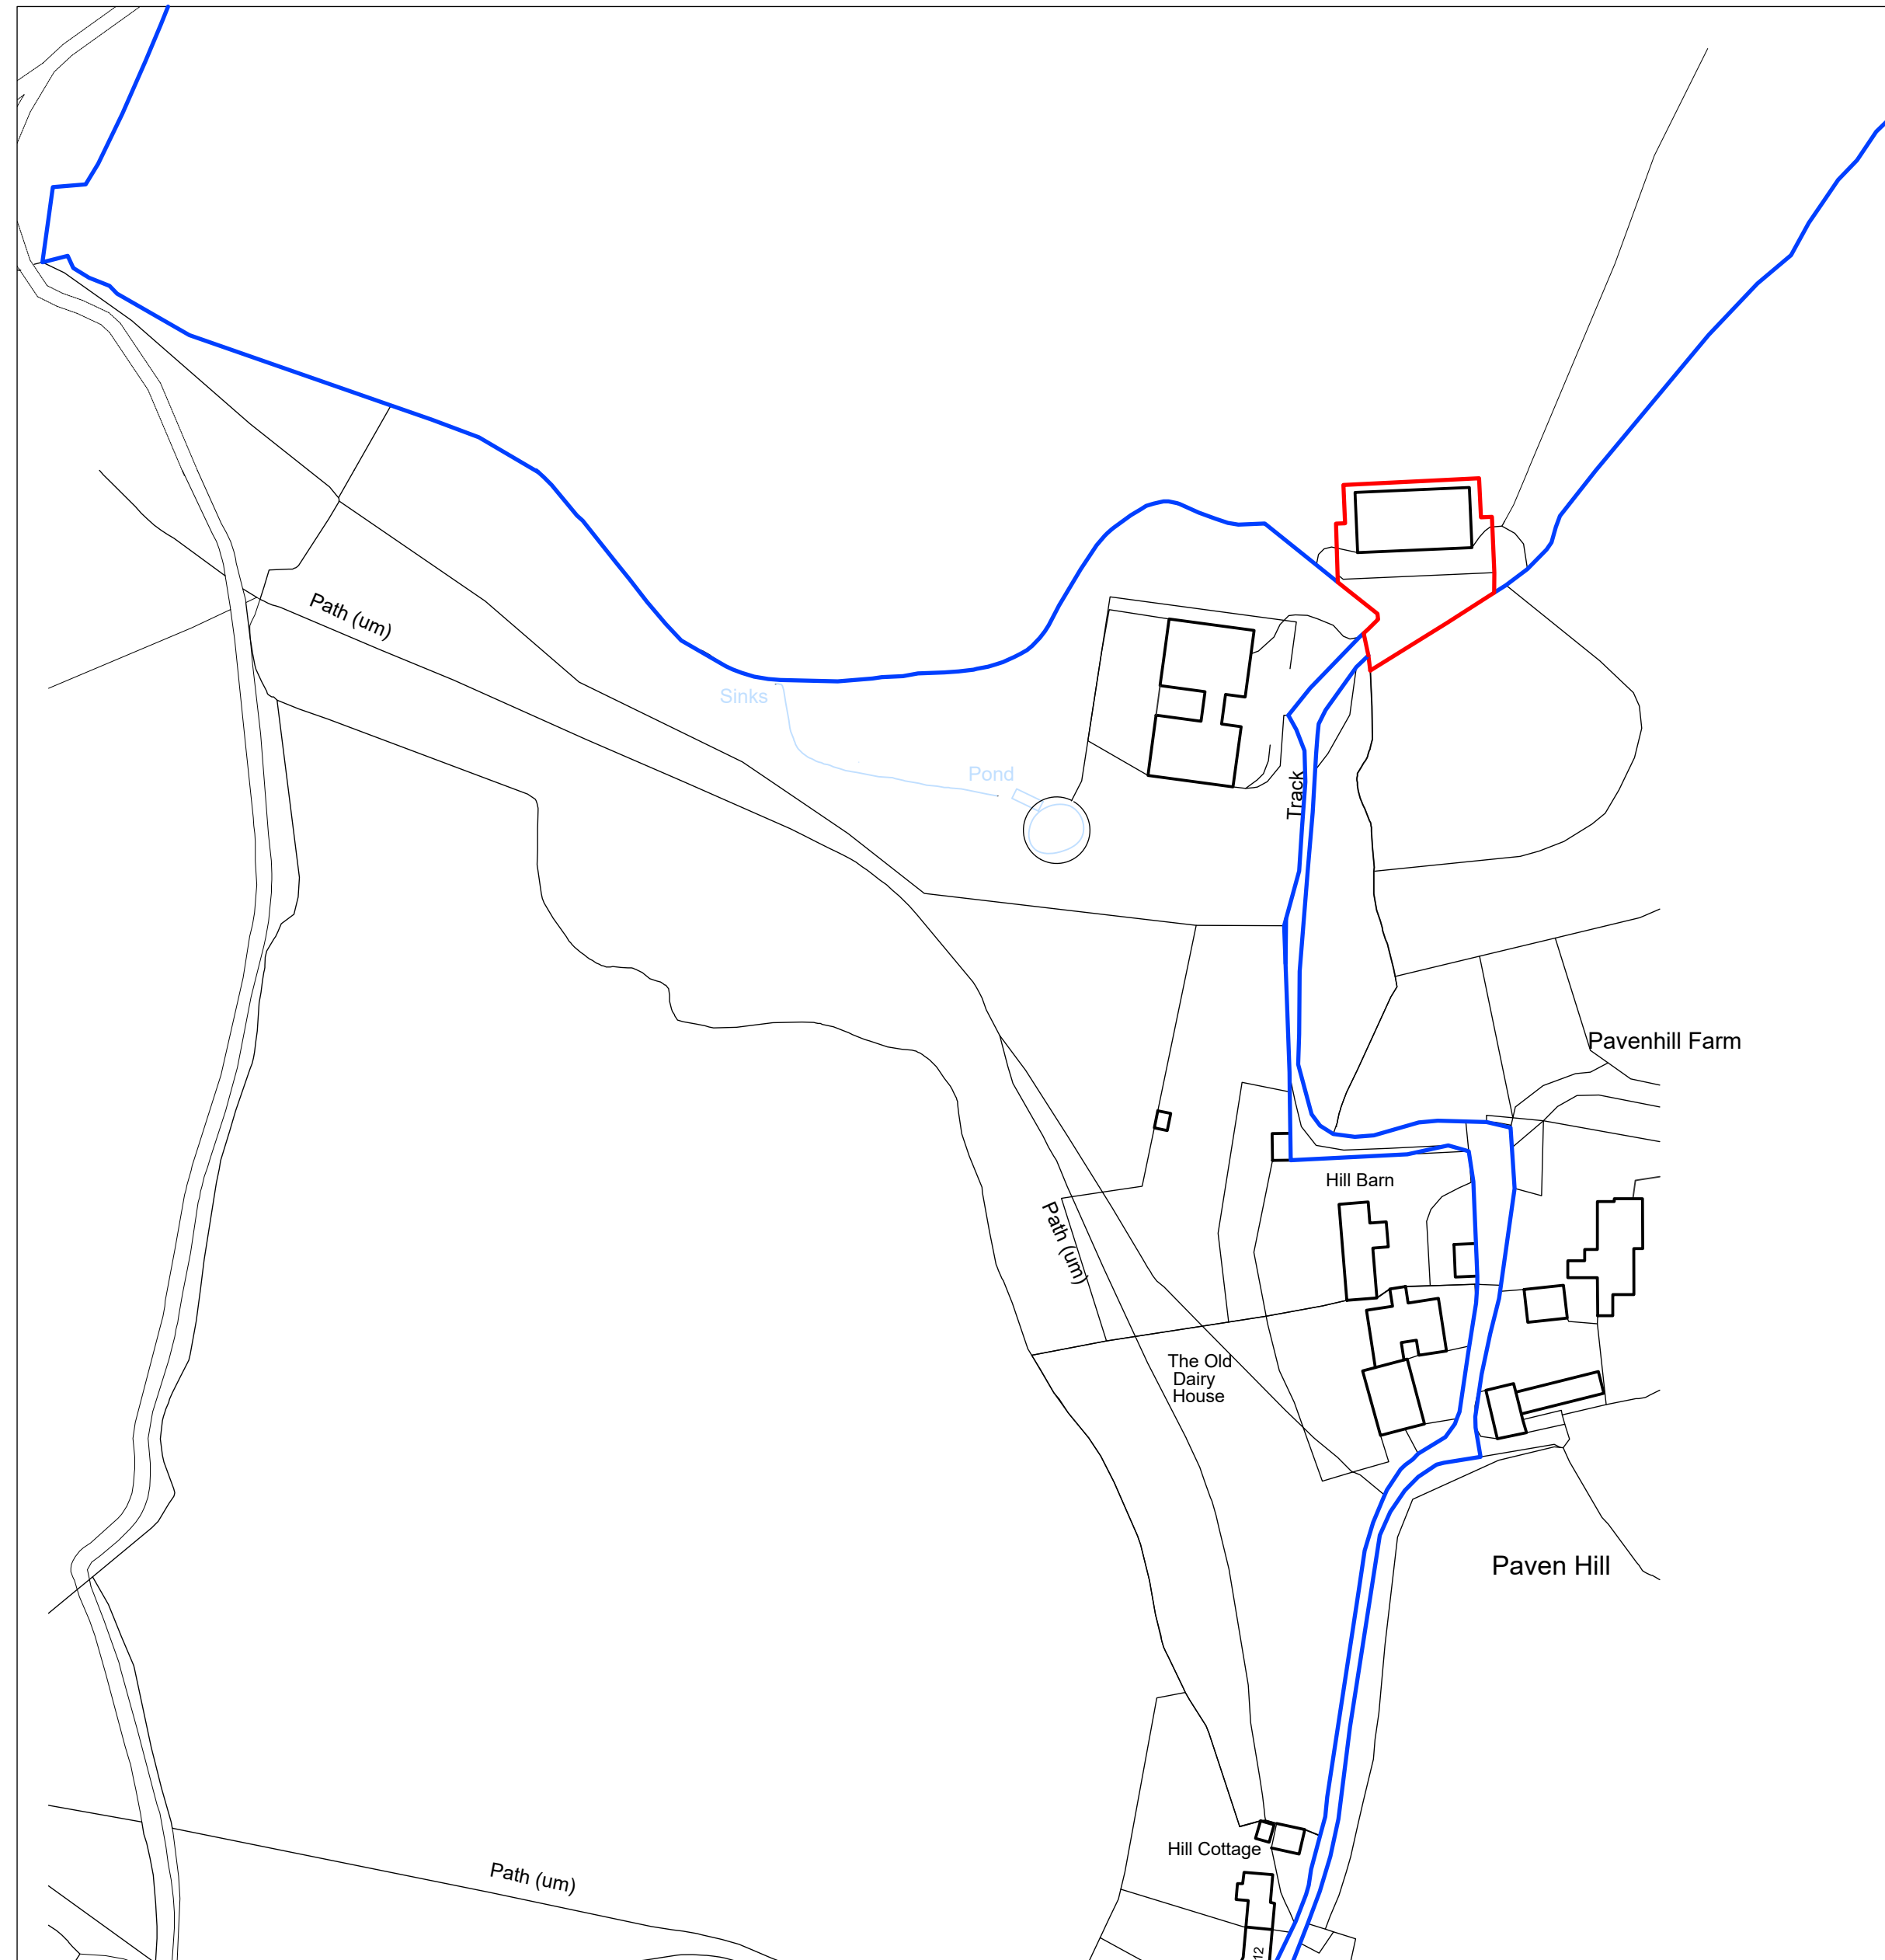

Rev	Date	Notes
-----	------	-------

 

LPC (TRULL) LTD.,
TRULL, TETBURY, GLOUCESTERSHIRE GL8 8SQ
Tel: 01285 841433 email: admin@lpctrull.com

Client
Mr Moseley

Project
Upper Pavenhill Farm, Upper
Pavenill, Purton,
Swindon SN5 4LW

Drawing
PROPOSED BARN
SITE PLAN

Date: November 2025 Scale: 1:1250 @ A2

Drawing Number

LPC 1432 PR 01