




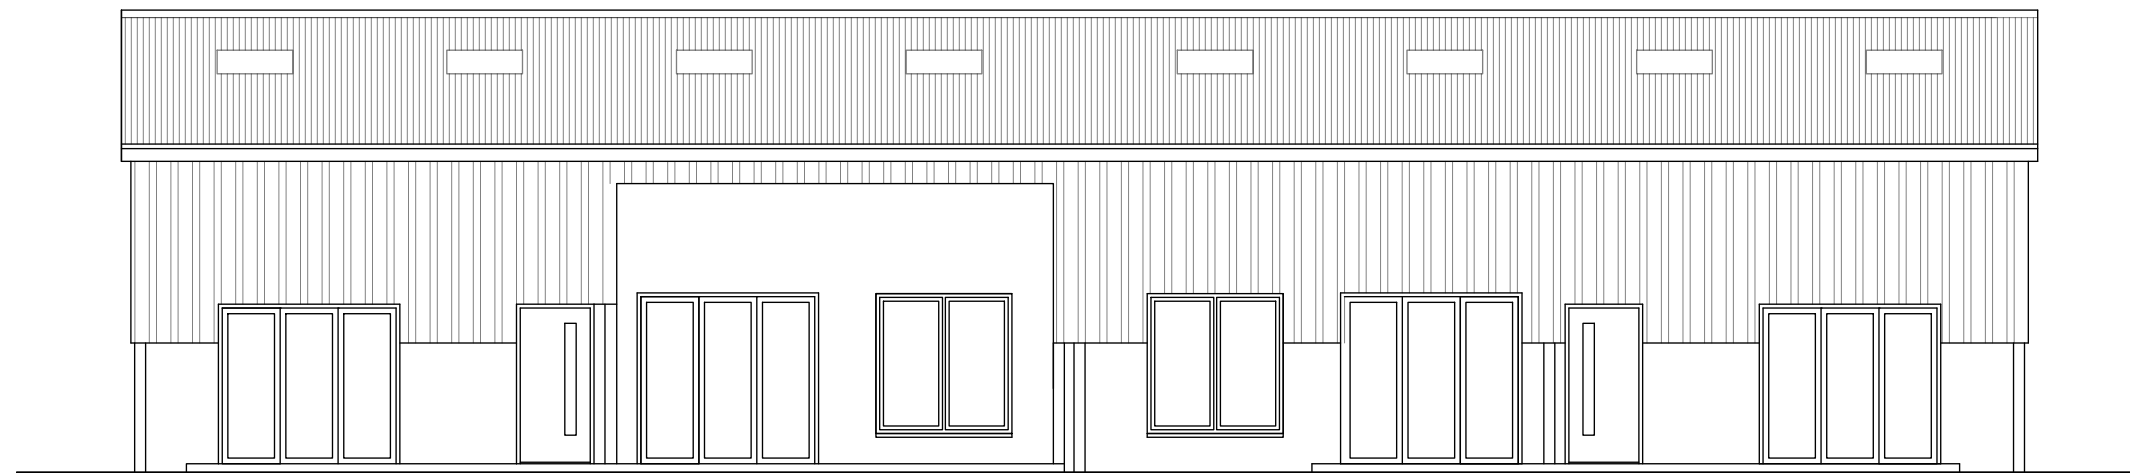

SOUTH ELEVATION

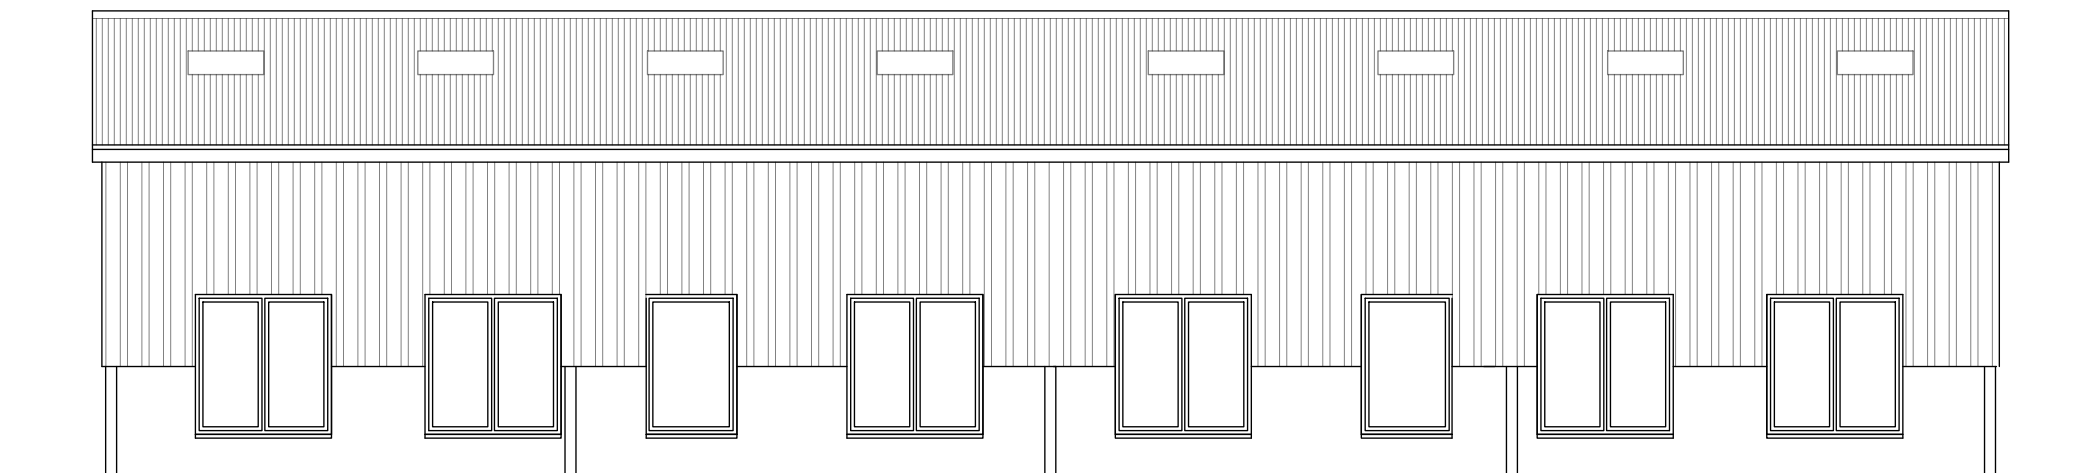

NORTH ELEVATION

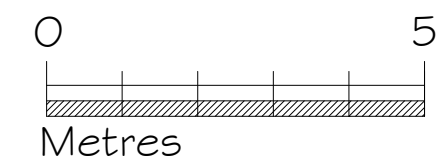

Rev Date Notes



LPC (TRULL) LTD.,
TRULL, TETBURY, GLOUCESTERSHIRE GL8 6SQ
Tel: 01285 841433 email: admin@lpctrull.com

Client
Mr Moseley
Project
Upper Pavenhill Farm, Upper Pavenill, Purton, Swindon SN5 4LW
Drawing
PROPOSED NORTH & SOUTH ELEVATIONS

Date: November 2025 Scale: 1:100 @ A3
Drawing Number
LPC 1432 PR 03