




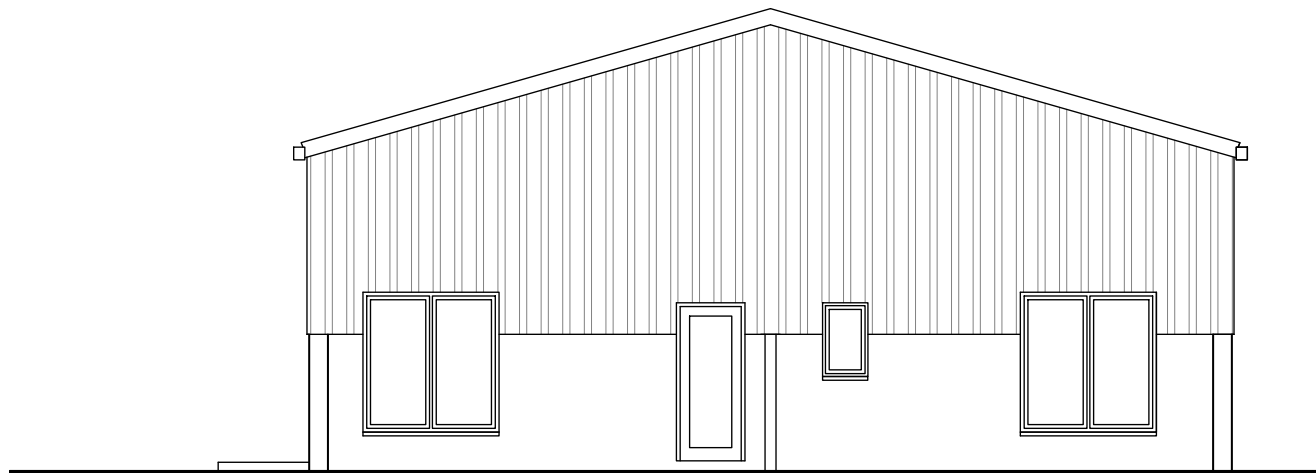

EAST ELEVATION

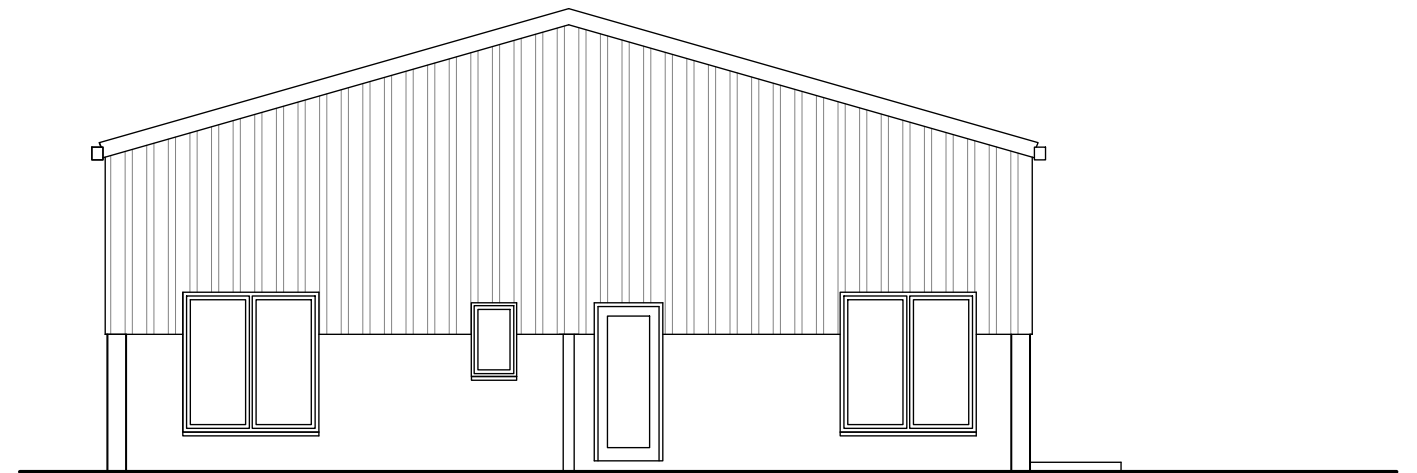

WEST ELEVATION

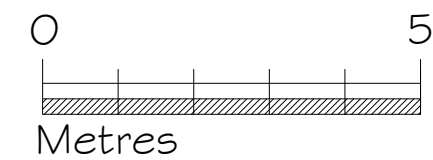

Rev	Date	Notes



TOWN AND
COUNTRY
PLANNING
DEVELOPMENT
CONSULTANTS

LPC (TRULL) LTD.,
TRULL, TETBURY, GLOUCESTERSHIRE GL8 6SQ
Tel: 01285 841433 email: admin@lpctrull.com

Client
Mr Moseley
Project
Upper Pavenhill Farm, Upper
Pavenill, Purton,
Swindon SN5 4LW
Drawing
PROPOSED EAST & WEST
ELEVATIONS

Date: November 2025 Scale: 1:100 @ A3
Drawing Number
LPC 1432 PR 05