




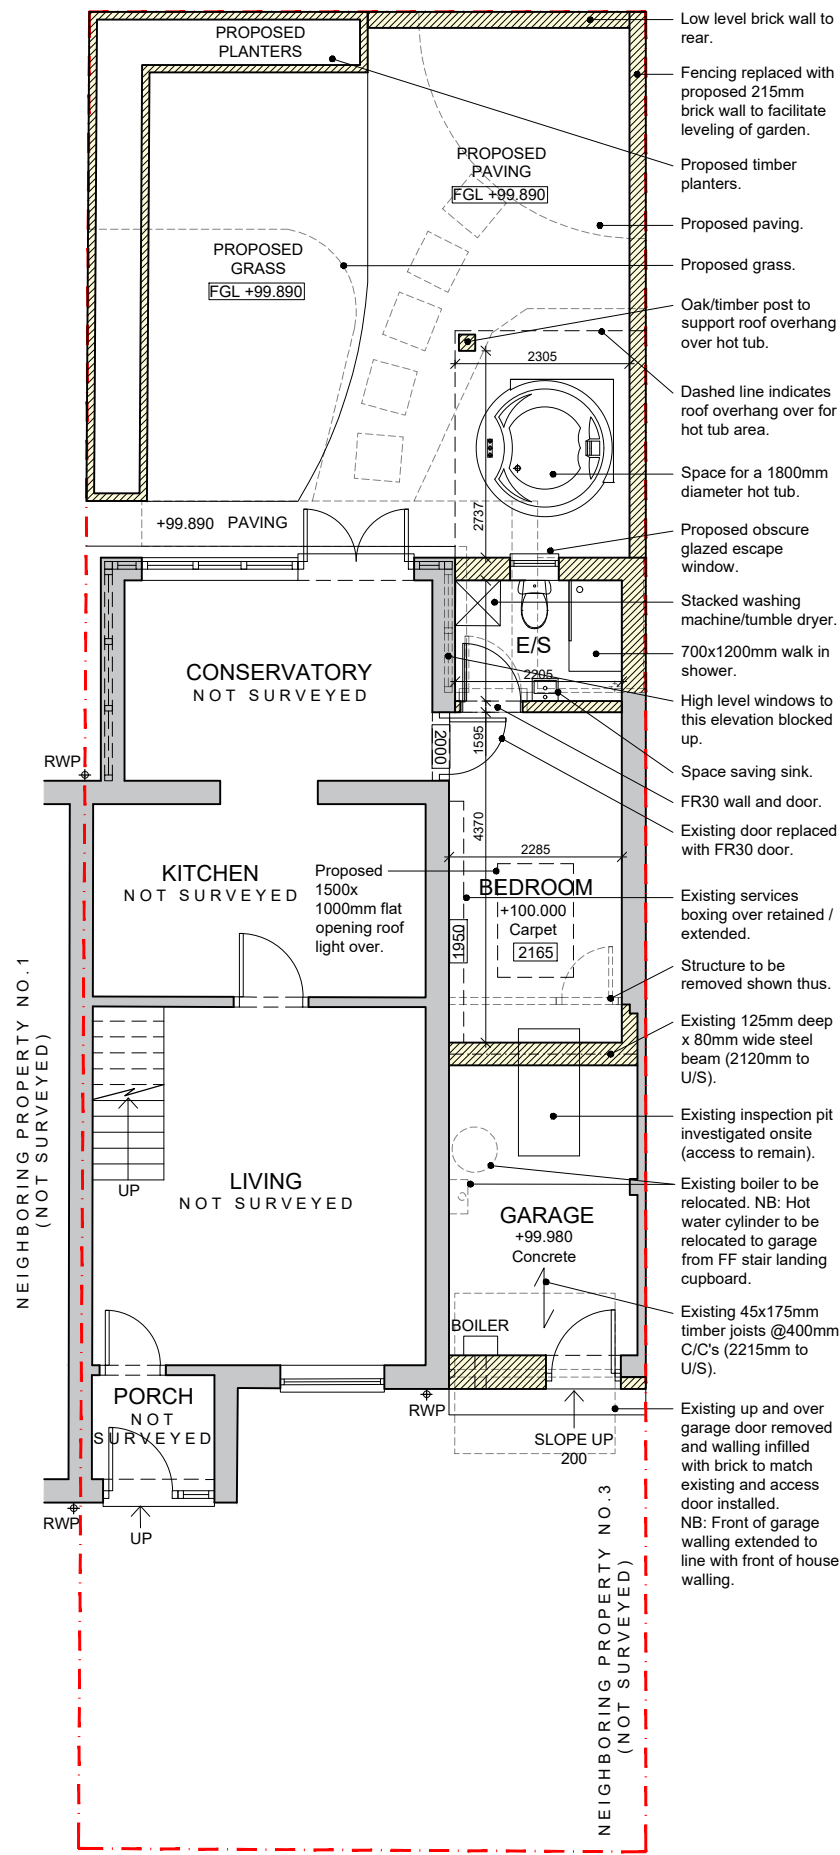


Proposed Site / Ground Floor Plan
1:50 @ A1 (1:100 @ A3)

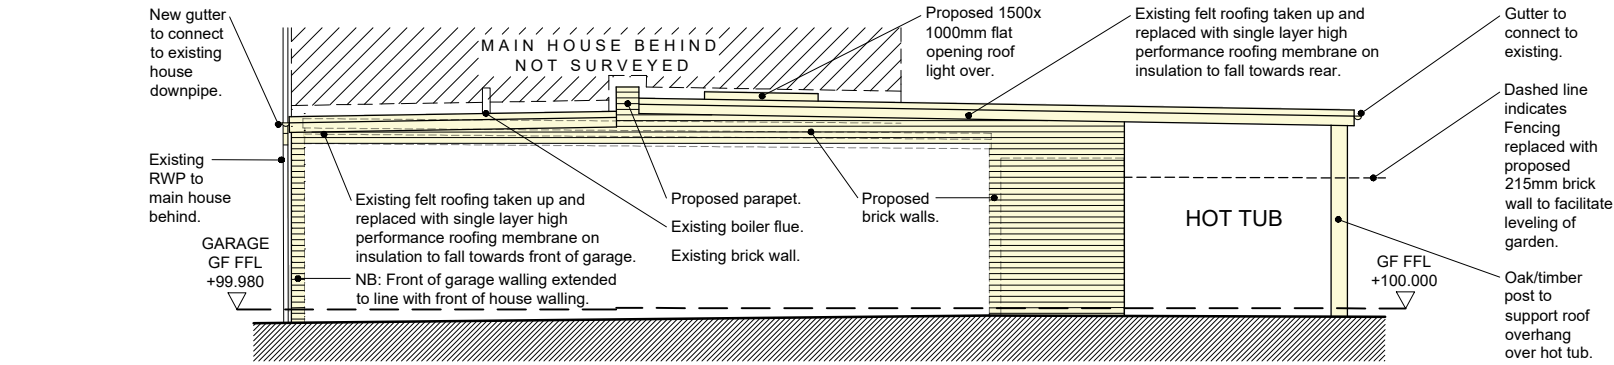


Proposed South East Elevation
1:50 @ A1 (1:100 @ A3)

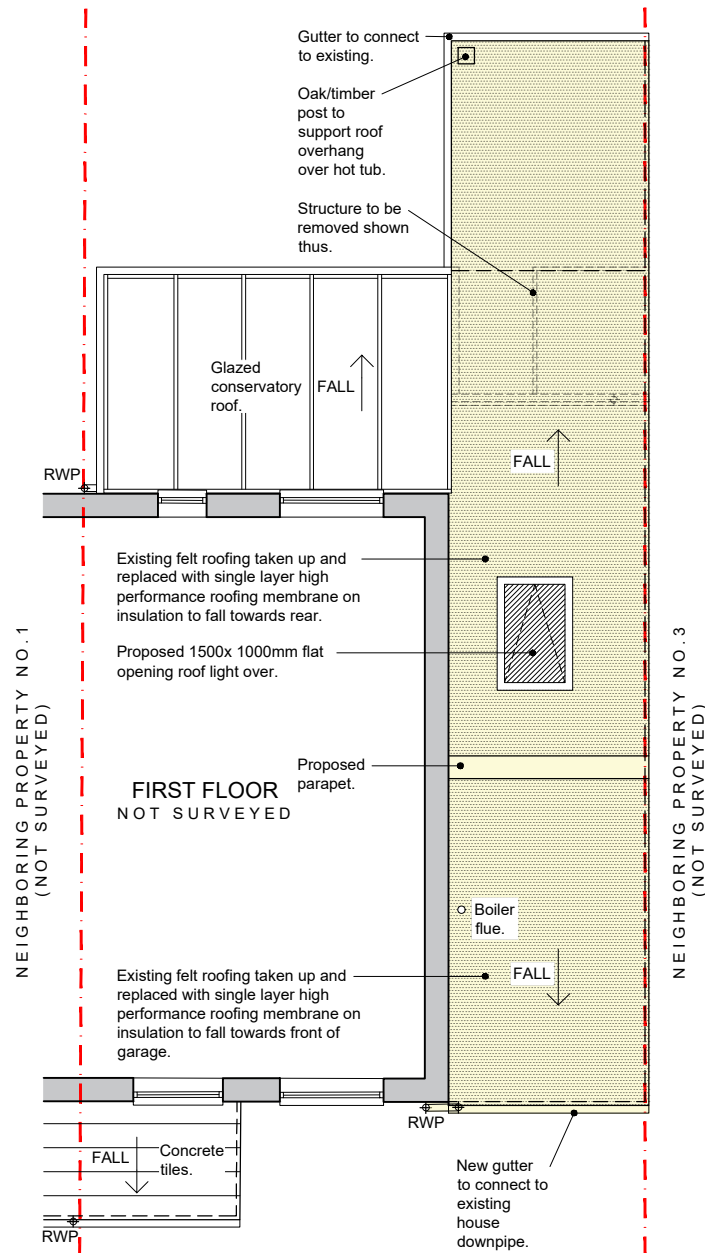

Proposed South West Elevation
1:50 @ A1 (1:100 @ A3)


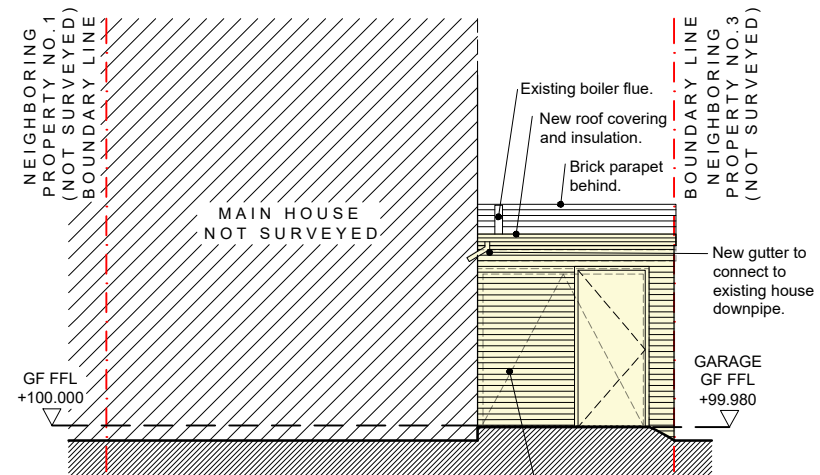


Proposed South West Elevation
1:50 @ A1 (1:100 @ A3)

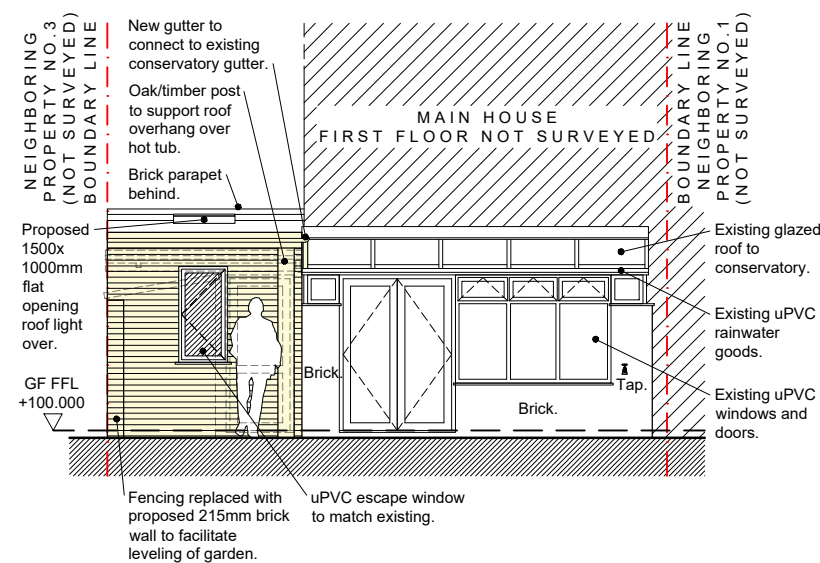

Proposed North East Elevation
1:50 @ A1 (1:100 @ A3)

NOTES:
This drawing is copyright of the Architects and must not be used without their permission. All dimensions to be checked on site. Discrepancies and omissions to be reported immediately to the Architect.

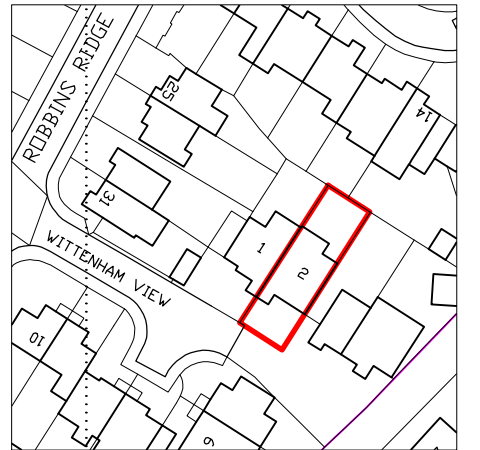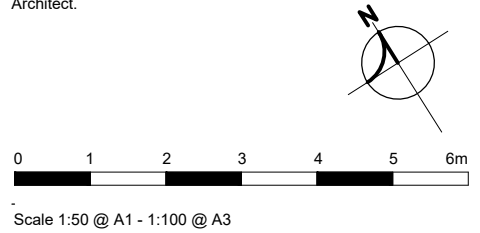

DRAWING LEGEND	
	Existing
	Proposed
	Demolished/Removed
	Above/Below
	Existing Levels
	Proposed Levels
	Soil & Vent Pipe
	Air Admittance Valve
	Rainwater Pipe
	Gully
	Existing Ceiling Level
	Radiator
	Towel Radiator
	Boundary Line

PLANNING APPLICATION

Rev	Revision	Date
-	-	-



Macey's Architectural Design & Development Ltd
15 Craybourne Road, Melksham, Wiltshire, SN12 7DH
Email: benmacey@maddltd.co.uk Tel: 07867417112

Title: Proposed Plans and Elevations
Extension & Alterations
Project: 2 Wittenham View, Amesbury,
Salisbury, SP4 7RJ
Client: Mr Chris & Mrs Sarah Brook
Drawing Scale: 1:50 @ A1 (1:100 @ A3)
Drawing Date: September 2025

Drawing Number: 25/1069/201