




NOTES:
This drawing is copyright of the Architects and must not be used without their permission. All dimensions to be checked on site. Discrepancies and omissions to be reported immediately to the Architect.

 

Scale 1:625 @ A1 - 1:1250 @ A3

 

Scale 1:100 @ A1 - 1:200 @ A3

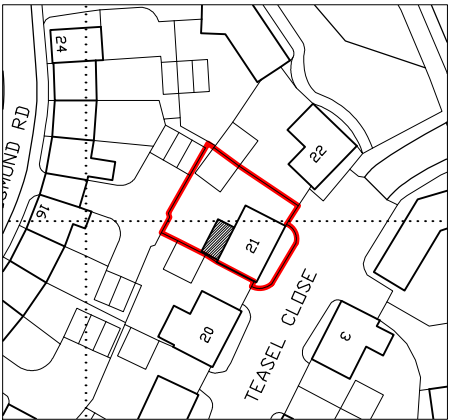

DRAWING LEGEND

Existing

Proposed

+ 42.52

[FFL +00.000]




Serial number: 311727
© Crown copyright and database right 2024
Ordnance Survey licence AC0000848283
Reproduction in whole or in part is prohibited without the prior permission of Ordnance Survey.

Location Plan

1:625 @A1 (1:1250 @A3)

DRAWING LEGEND

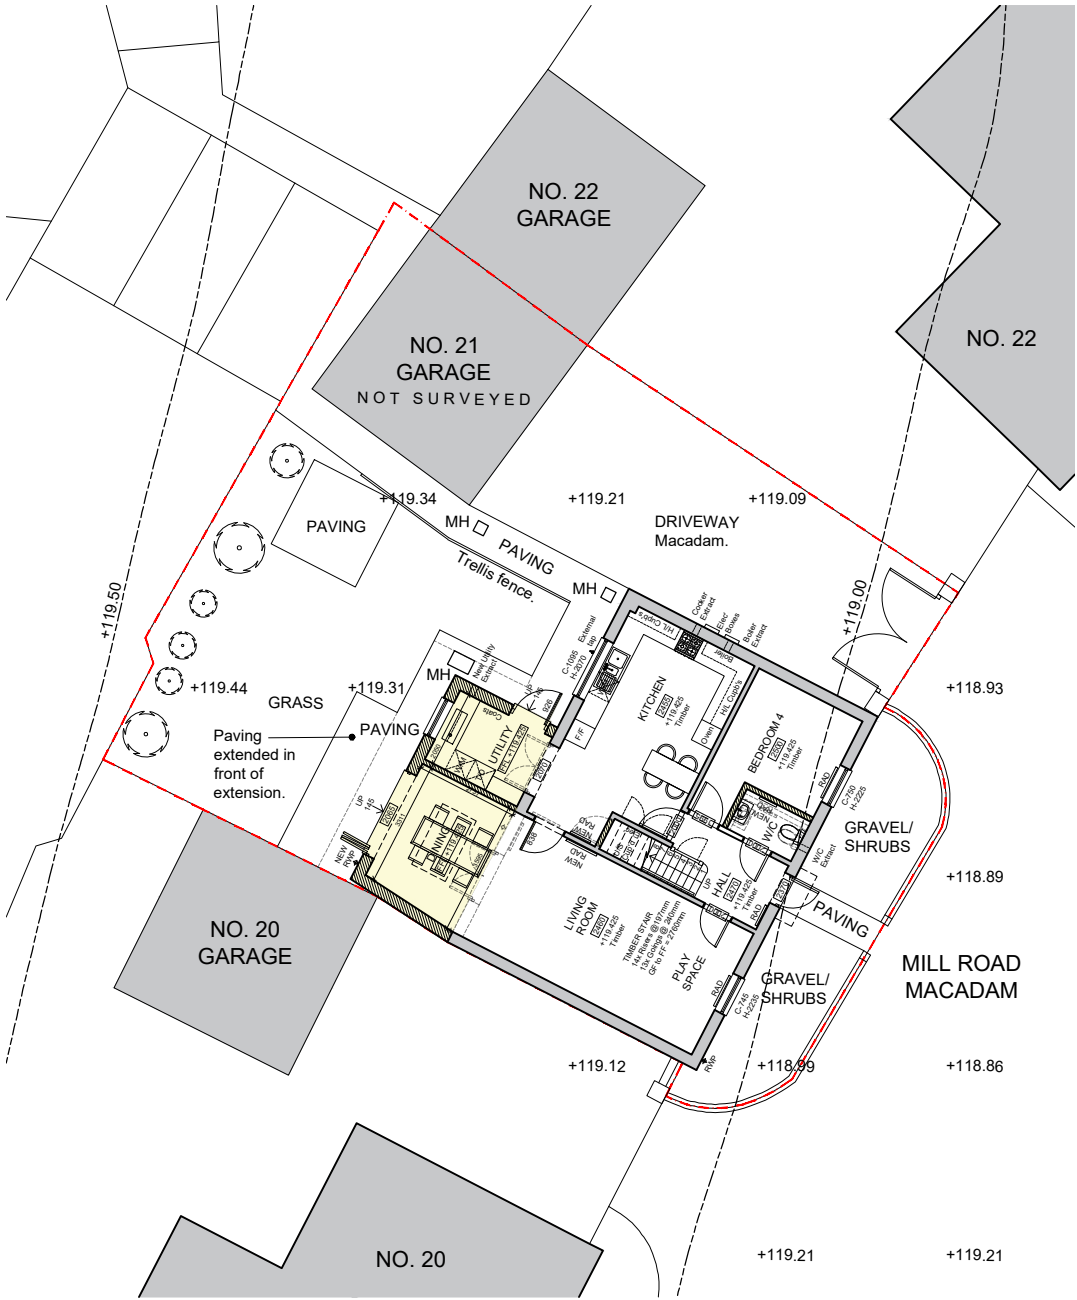0.030 Hectares

Proposed Site Plan

1:100 @ A1 (1:200 @ A3)

PLANNING APPLICATION

-	-	-
Rev	Revision	Date



Macey's Architectural Design & Development Ltd
15 Craybourne Road, Melksham, Wiltshire, SN12 7DH
Email: benmacey@maddltd.co.uk Tel: 07867417112

Title: Proposed Site and Location Plan
Project: 21 Teasel Close, Devizes, Wiltshire, SN10 3AQ
Client: Mrs Jasmin George
Drawing Scale: Refer to drawing
Drawing Date: July 2025

Drawing Number: 25/1060/200