




NOTES:
This drawing is copyright of the Architects and must not be used without their permission. All dimensions to be checked on site. Discrepancies and omissions to be reported immediately to the Architect.

 


Scale 1:50 @ A1 - 1:100 @ A3

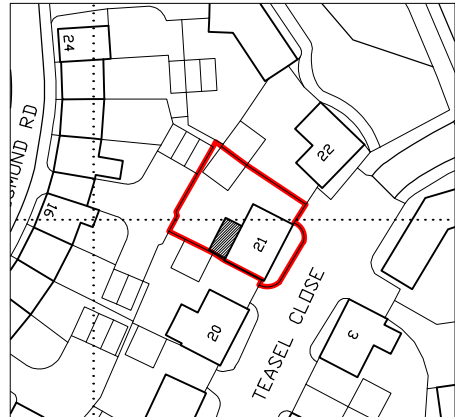


DRAWING LEGEND	
	Existing
	Proposed
	Demolished/Removed
	Above/Below
	Existing Levels
	Proposed Levels
	Boundary Line

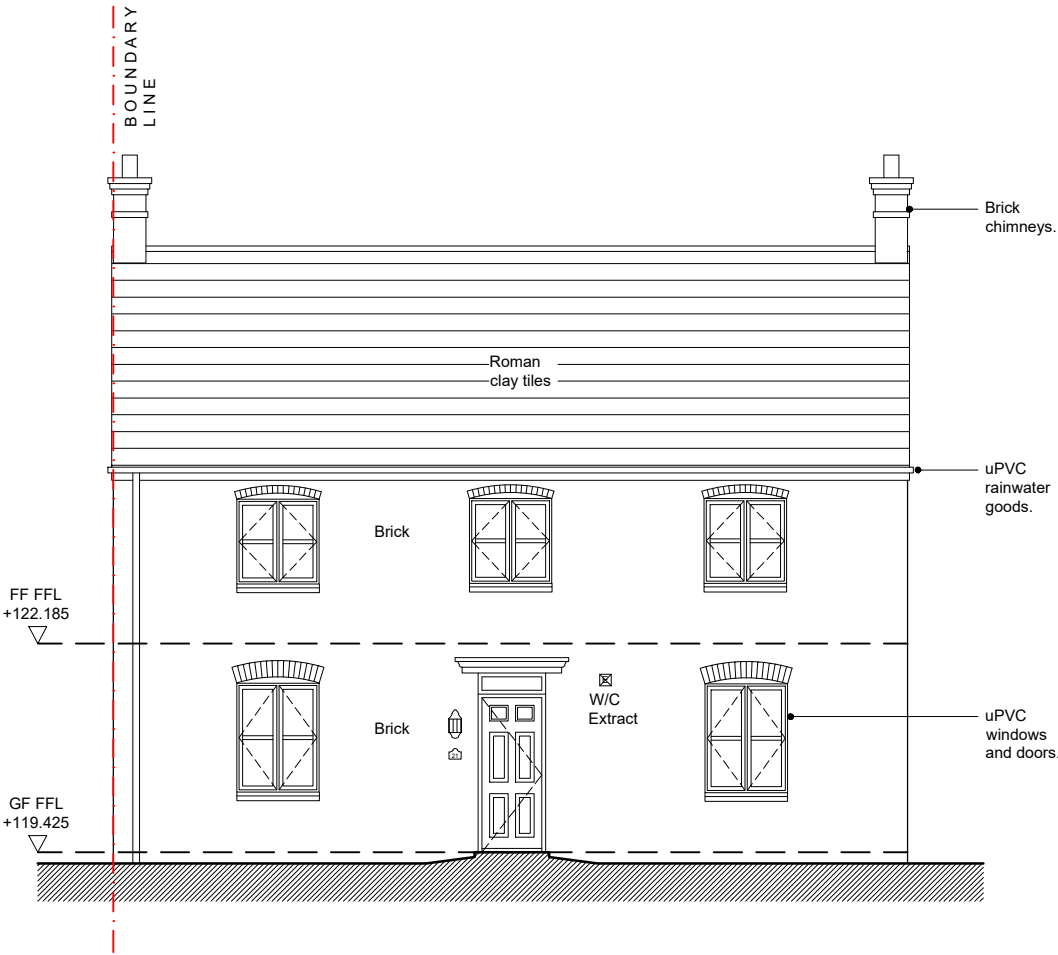


Proposed South East Elevation (As-Existing)
1:50 @ A1 (1:100 @ A3)

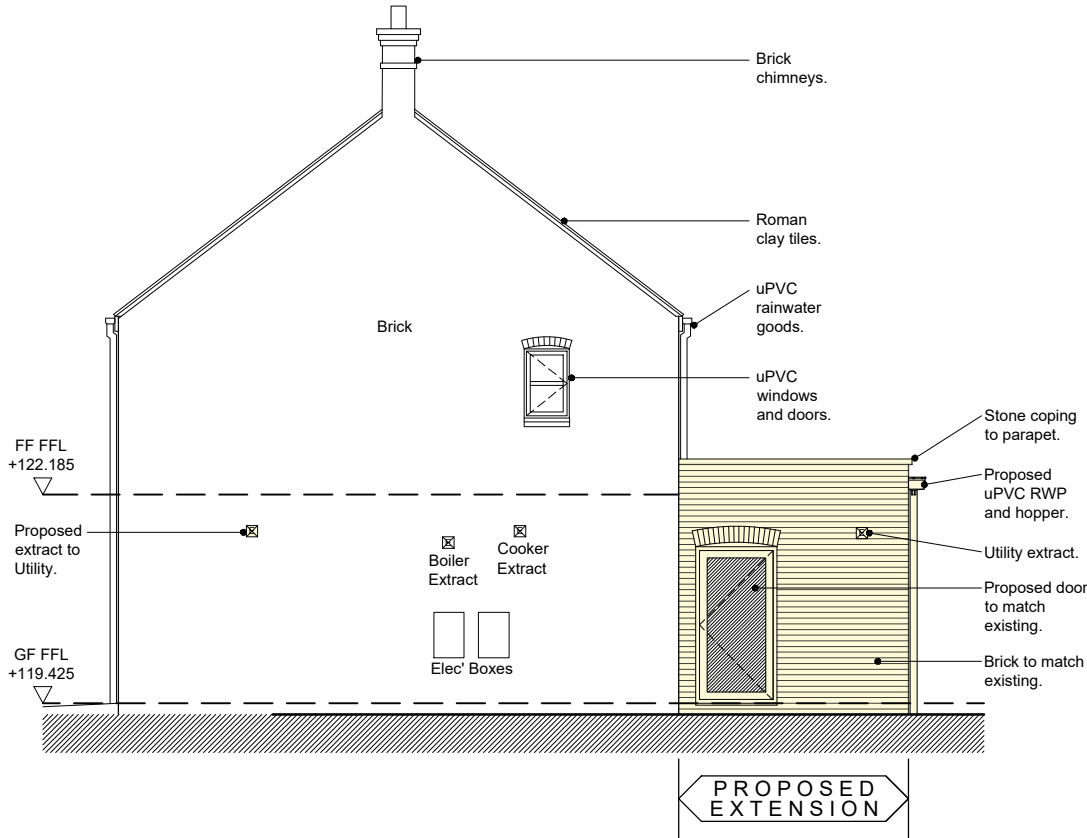

Proposed North East Elevation
1:50 @ A1 (1:100 @ A3)

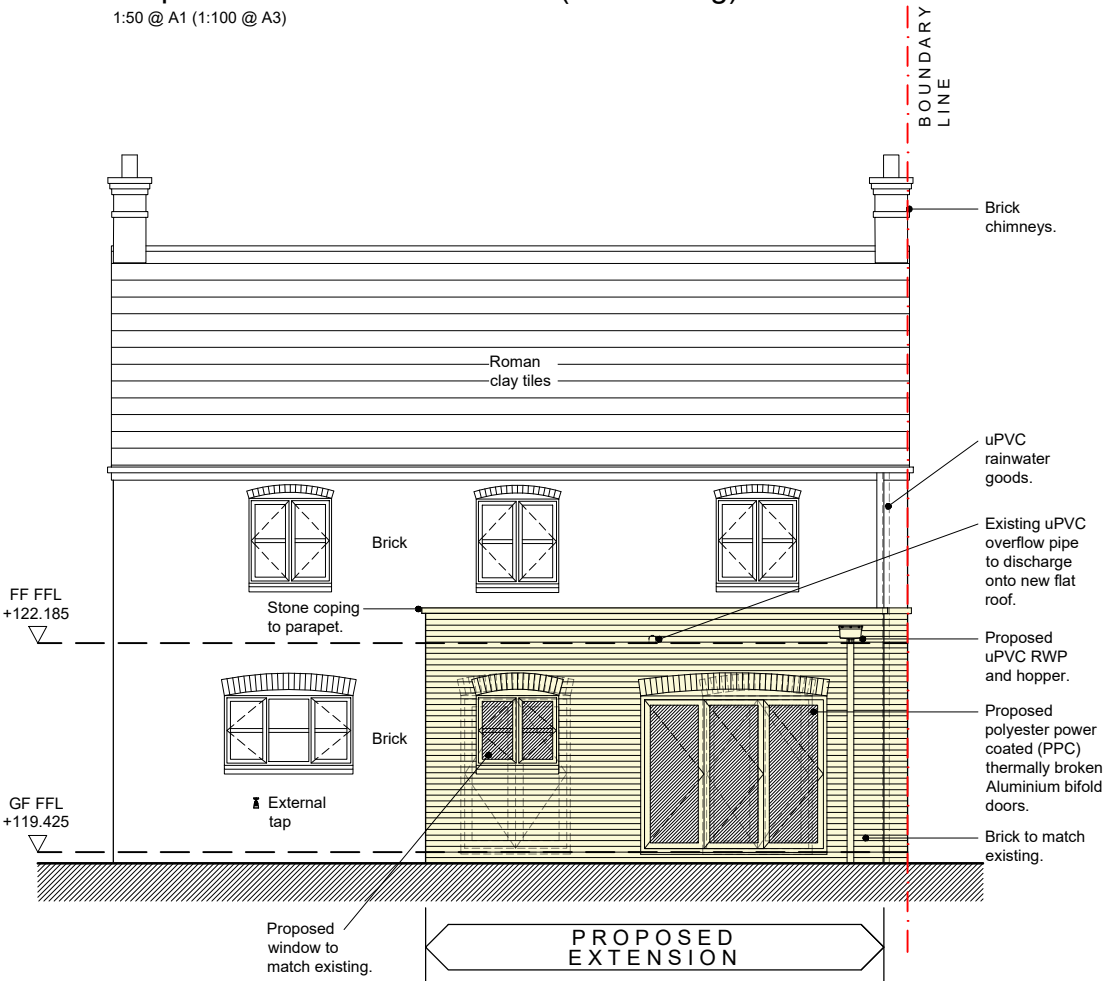

Proposed North West Elevation
1:50 @ A1 (1:100 @ A3)

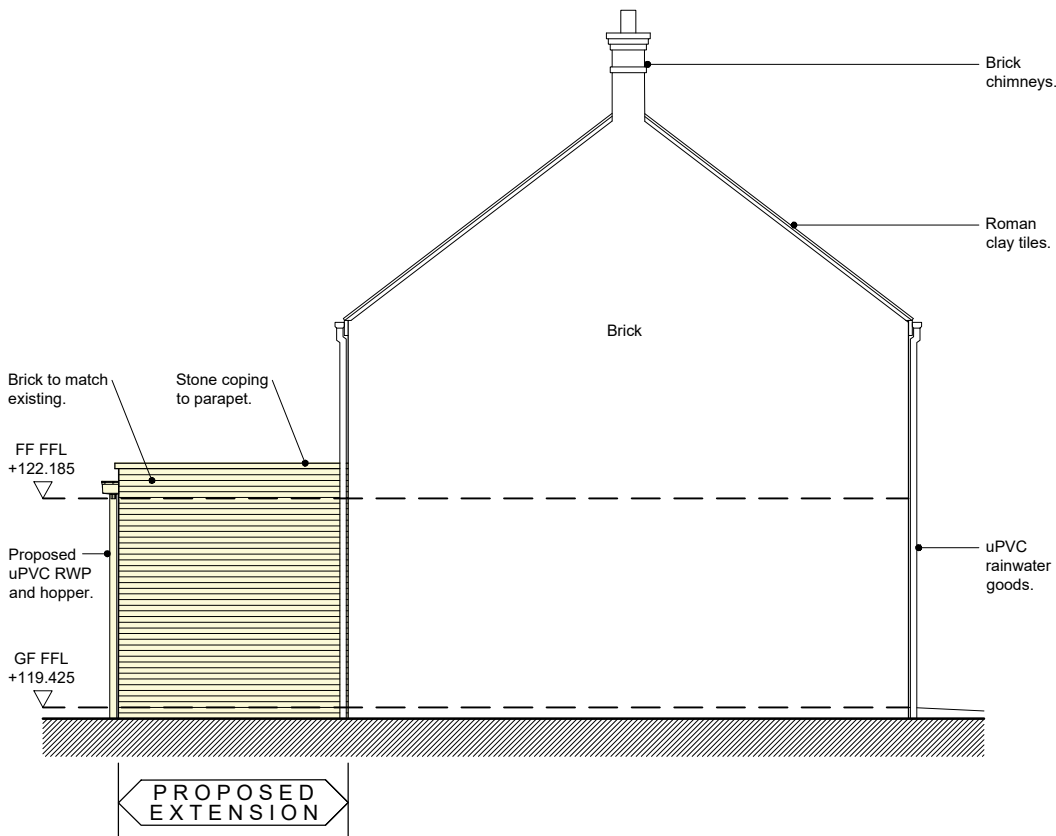

Proposed West Elevation
1:50 @ A1 (1:100 @ A3)

PLANNING APPLICATION

Rev	Revision	Date
-	-	-



Macey's Architectural Design & Development Ltd
15 Craybourne Road, Melksham, Wiltshire, SN12 7DH
Email: benmacey@maddltd.co.uk Tel: 07867417112

Title: Proposed Elevations

Project: 21 Teasel Close, Devizes,
Wiltshire, SN10 3AQ

Client: Mrs Jasmin George
Drawing Scale: 1:50 @ A1 (1:100 @ A3)
Drawing Date: July 2025

Drawing Number: 25/1060/202