


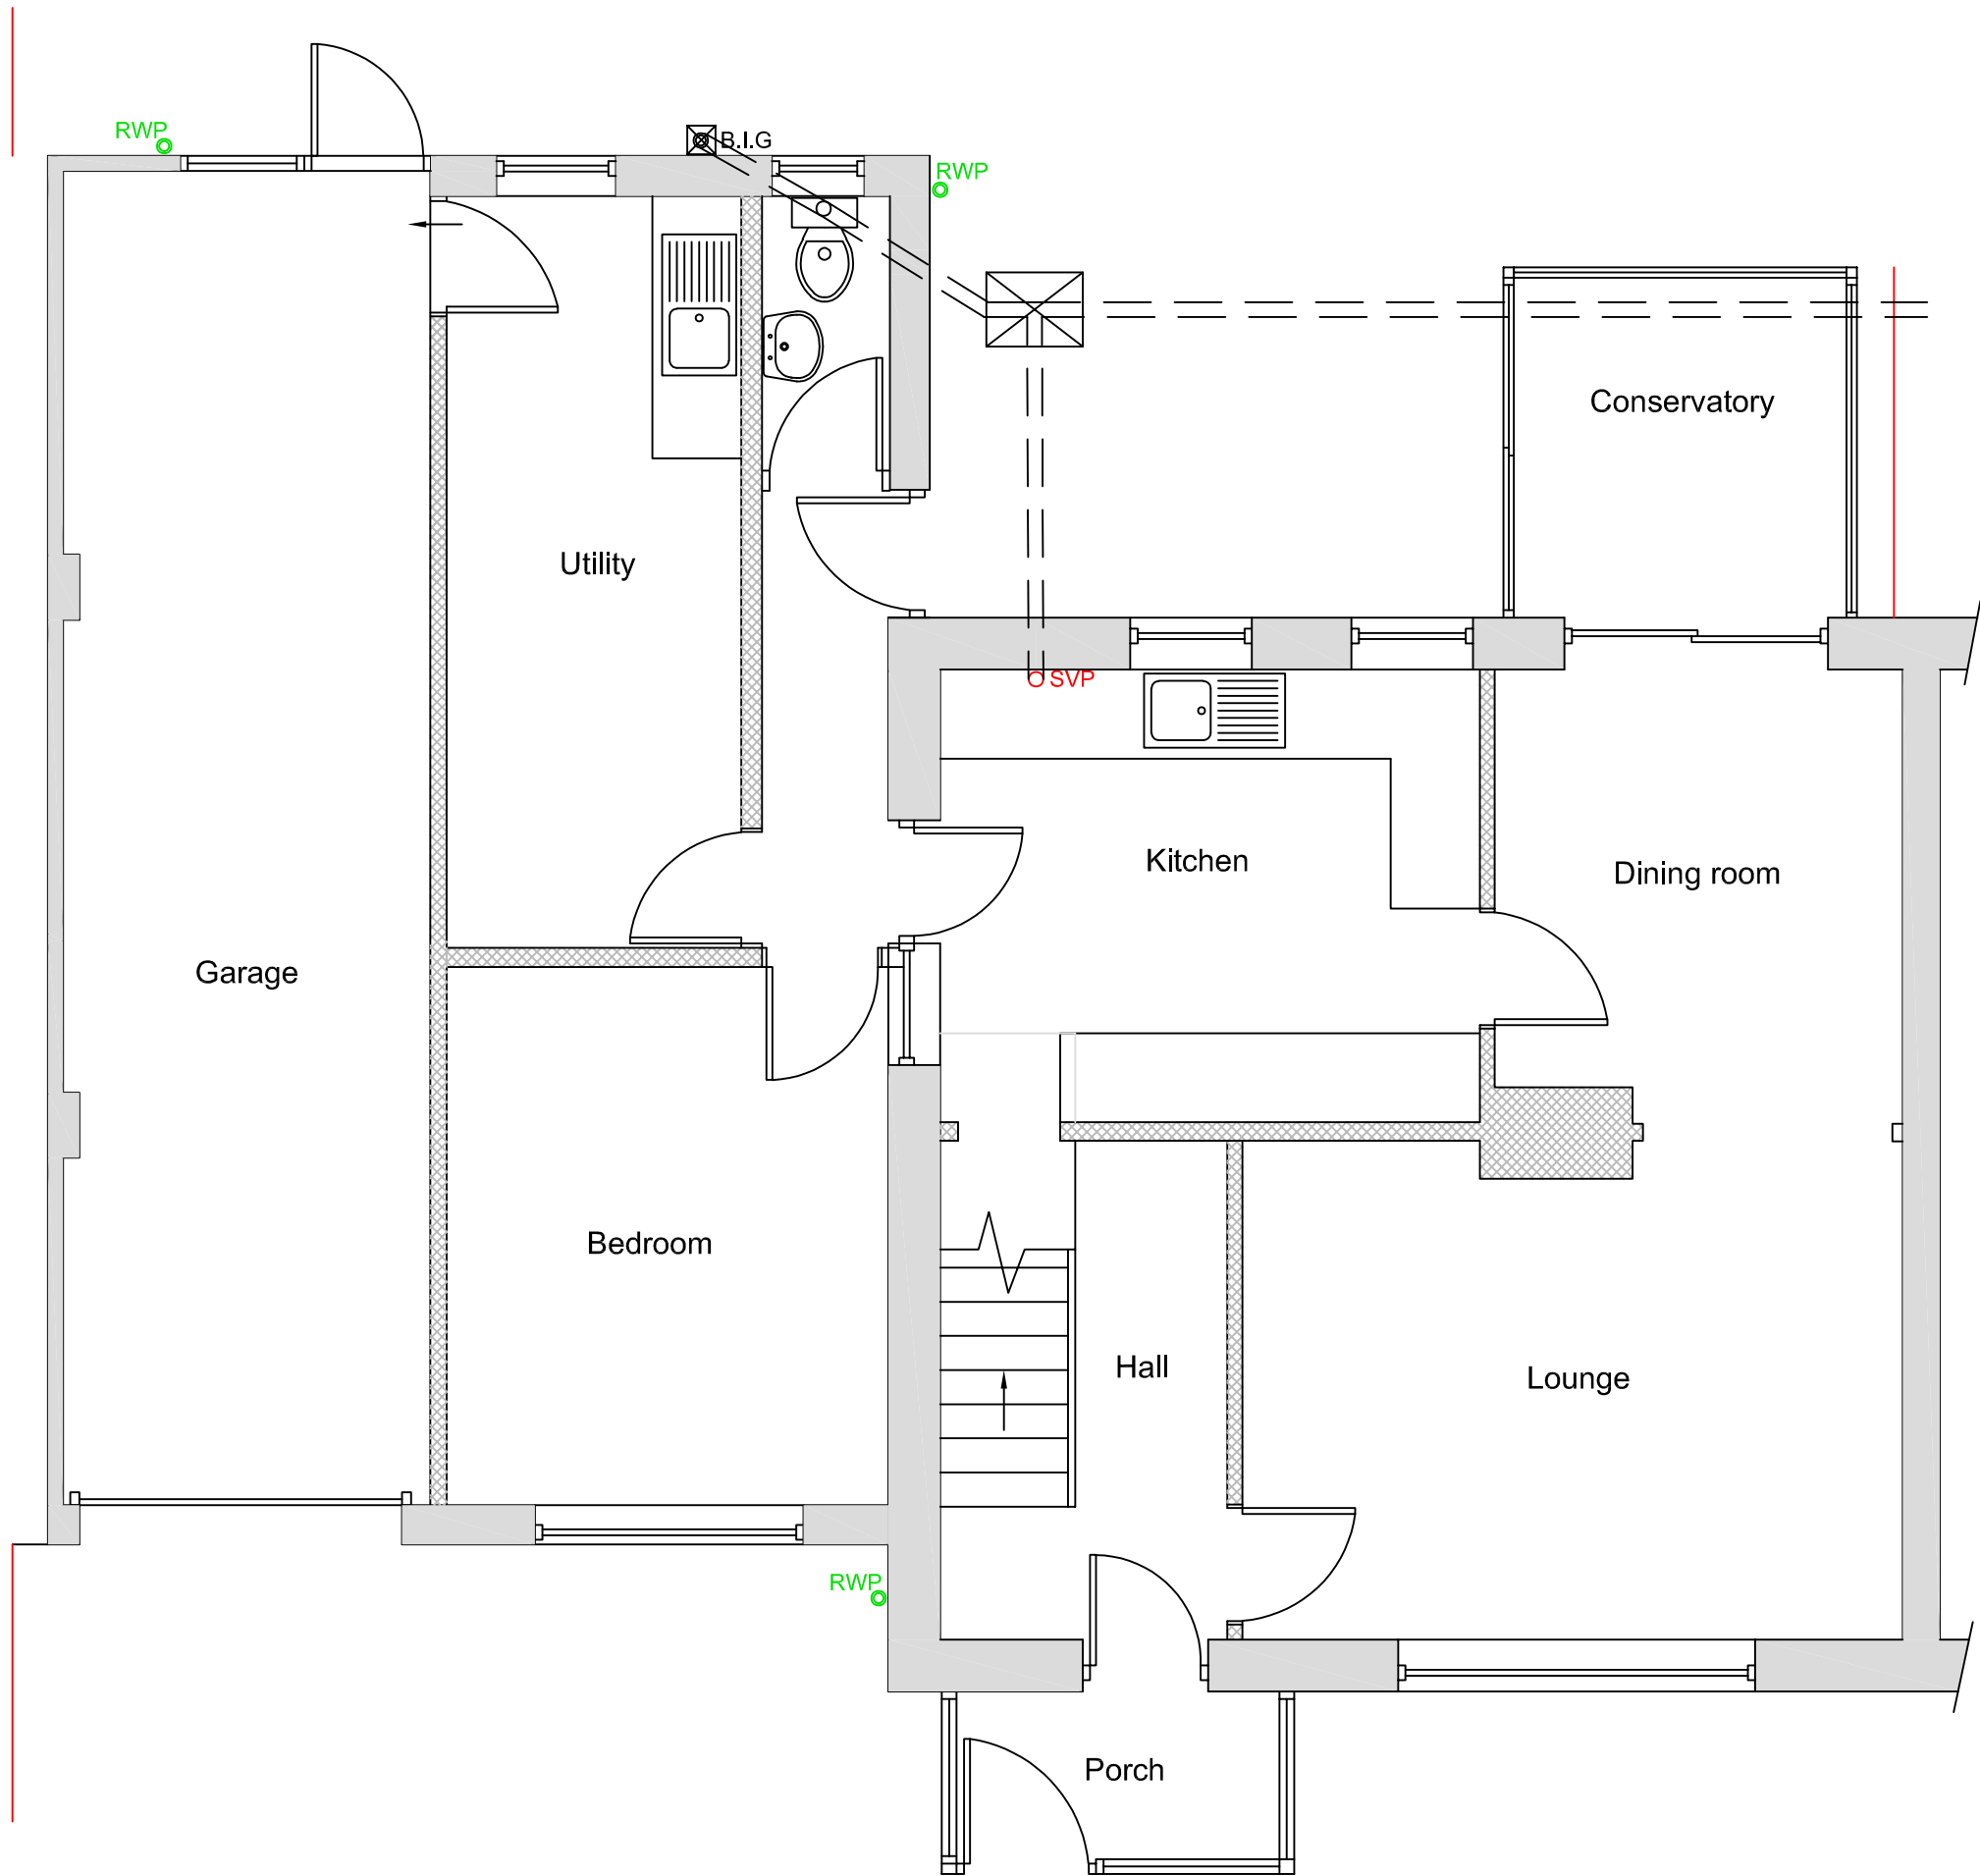


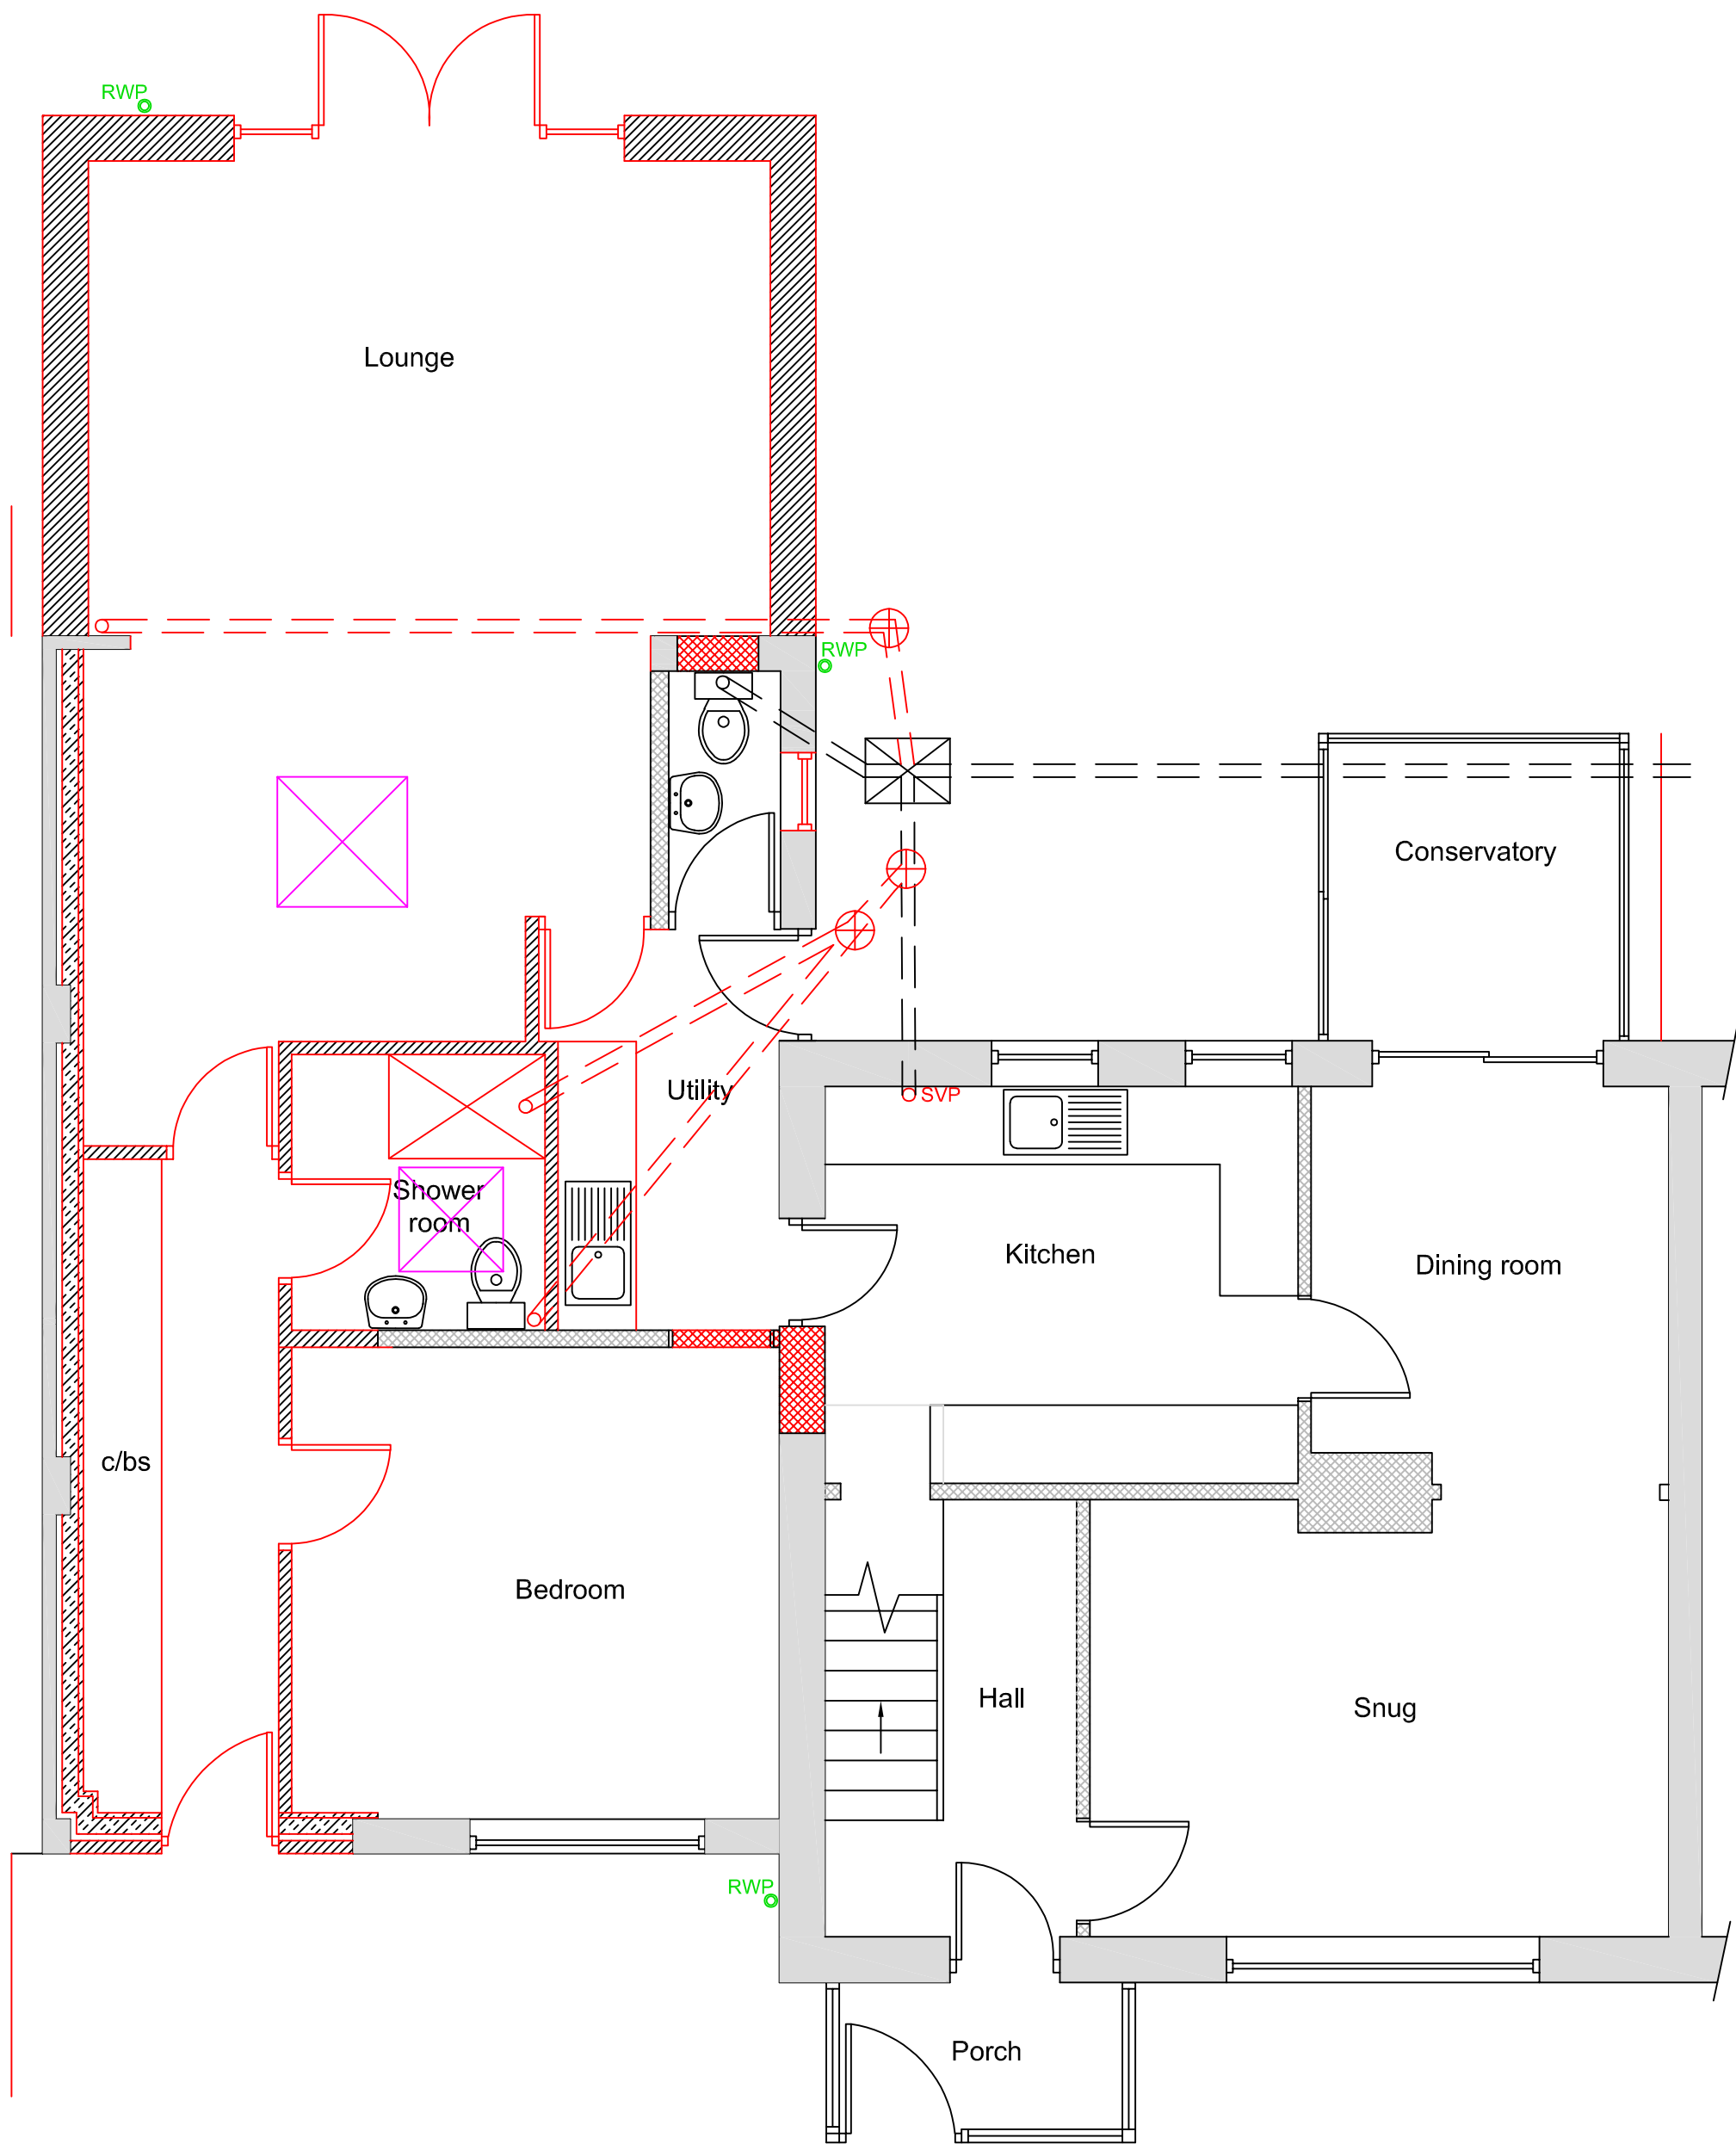

Existing Ground Floor Plan 1:50

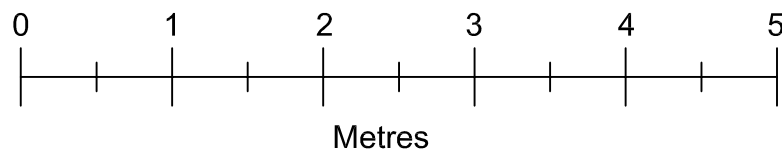

Proposed Ground Floor Plan 1:50

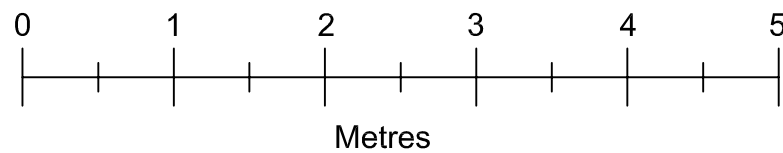

<u>Drawn by</u>	A Harlow & Son 01225 938329	
<u>Proposed Garage Conversion & Single Storey Rear Extension at</u> <u>205A Woodrow Road</u> <u>Melksham</u> <u>Wiltshire</u> <u>SN12 7RD</u>		
A1 Papersize		
<u>Scale</u>	1:50	<u>Drawing No AH2025/84</u> Sheet 2 of 2
<u>Date</u>	11th Nov 2025	