

 



NOTES:
This drawing is copyright of the Architects and must not be used without their permission. All dimensions to be checked on site. Discrepancies and omissions to be reported immediately to the Architect.

 

Scale 1:625 @ A1 - 1:1250 @ A3

 

Scale 1:100 @ A1 - 1:200 @ A3

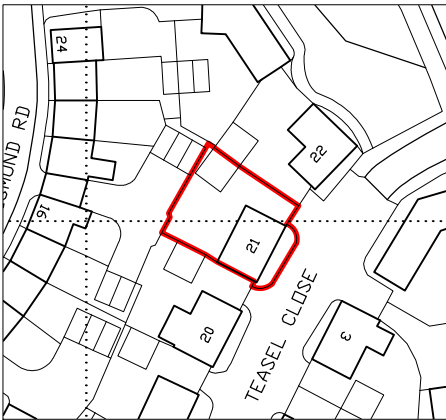

DRAWING LEGEND	
	Existing
	Above/Below
	Soil & Vent Pipe
	Rainwater Pipe
	Existing Levels
	Existing Ceiling Level
	Radiator
	Towel Radiator
	Boundary Line

SURVEYED ON: 11 / 06 / 25




Serial number: 311727
©Crown copyright and database right 2024
Ordnance Survey licence AC0000848283
Reproduction in whole or in part is prohibited without the prior permission of Ordnance Survey.

Location Plan

1:625 @A1 (1:1250 @A3)

DRAWING LEGEND	
	0.030 Hectares

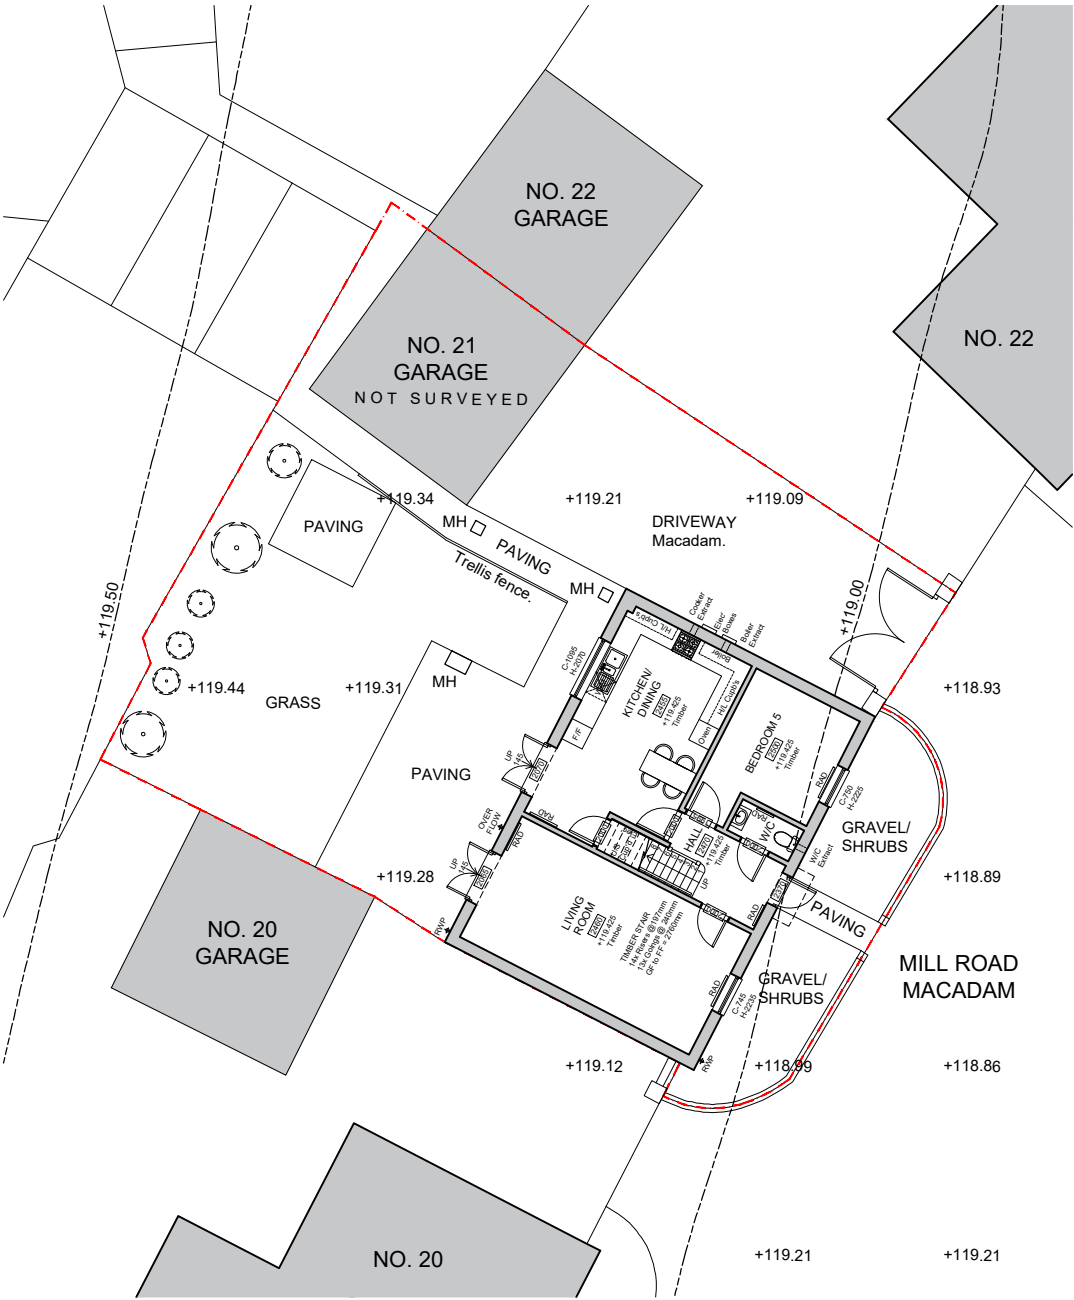

Existing Site Plan

1:100 @ A1 (1:200 @ A3)

-	-	-
Rev	Revision	Date



Macey's Architectural Design & Development Ltd
15 Craybourne Road, Melksham, Wiltshire, SN12 7DH
Email: benmacey@maddltd.co.uk Tel: 07867417112

Title: Existing Site and Location Plan

Project: 21 Teasel Close, Devizes, Wiltshire, SN10 3AQ

Client: Mrs Jasmin George
Drawing Scale: Refer to drawing
Drawing Date: July 2025

Drawing Number: 25/1060/100