


NOTES:
This drawing is copyright of the Architects and must not be used without their permission. All dimensions to be checked on site. Discrepancies and omissions to be reported immediately to the Architect.



Scale 1:50 @ A1 - 1:100 @ A3

 

DRAWING LEGEND	
	Existing
	Above/Below
	Soil & Vent Pipe
	Rainwater Pipe
	Existing Levels
	Existing Ceiling Level
	Radiator
	Towel Radiator
	Boundary Line

SURVEYED ON: 11 / 06 / 25

Rev	Revision	Date
-----	----------	------




Macey's Architectural Design & Development Ltd
15 Craybourne Road, Melksham, Wiltshire, SN12 7DH
Email: benmacey@maddltd.co.uk Tel: 07867417112

Title: Existing Elevations

Project: 21 Teasel Close, Devizes, Wiltshire, SN10 3AQ


Client: Mrs Jasmin George
Drawing Scale: 1:50 @ A1 (1:100 @ A3)
Drawing Date: July 2025

Drawing Number: 25/1060/102

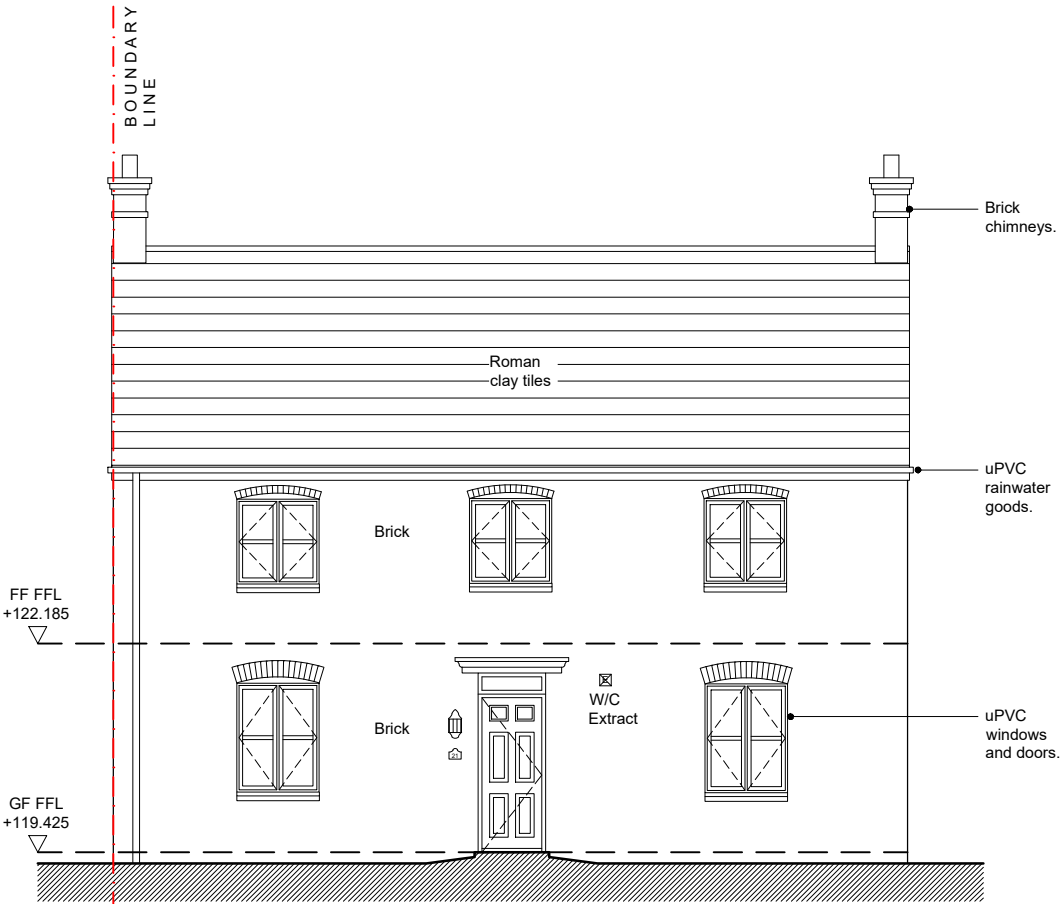


Existing South East Elevation

1:50 @ A1 (1:100 @ A3)

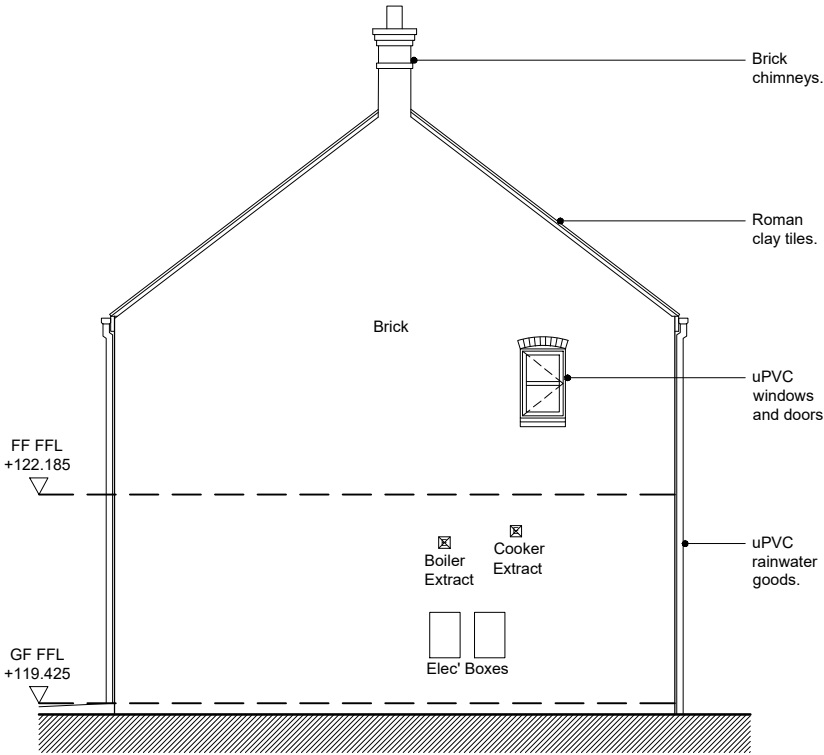


Existing North East Elevation

1:50 @ A1 (1:100 @ A3)

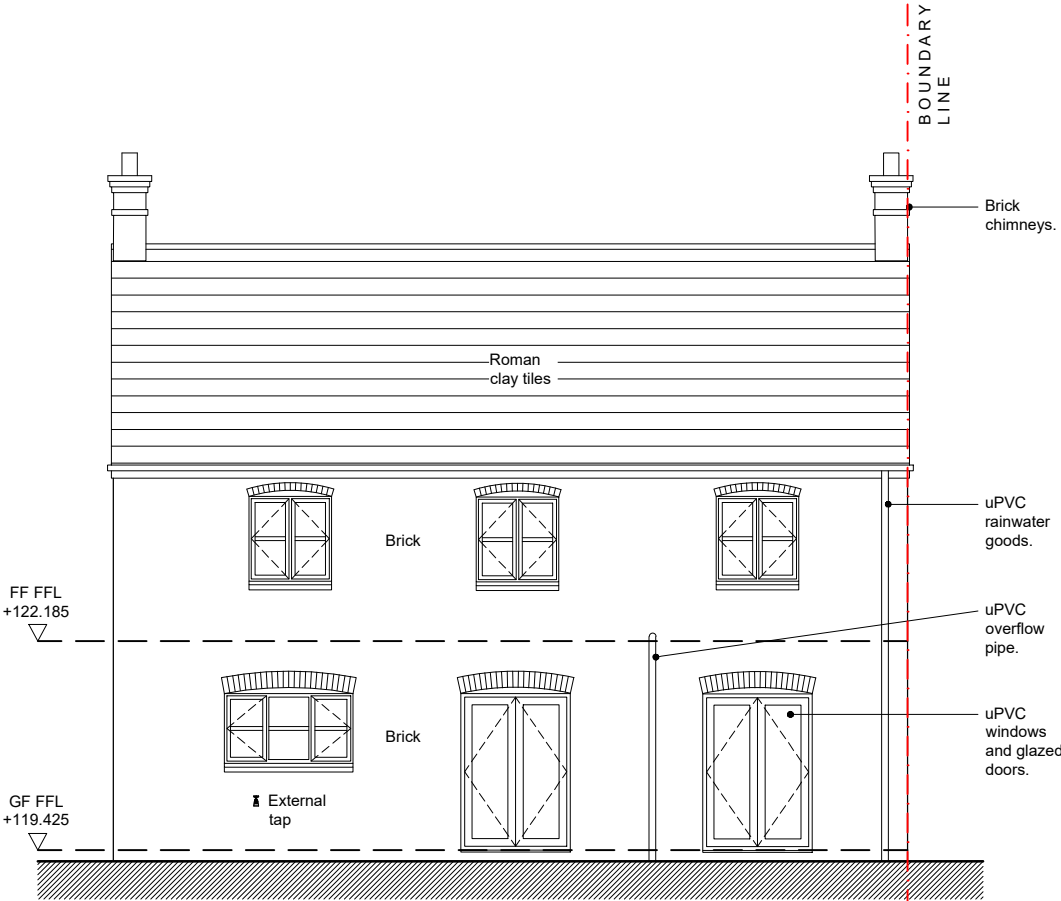

Existing North West Elevation

1:50 @ A1 (1:100 @ A3)

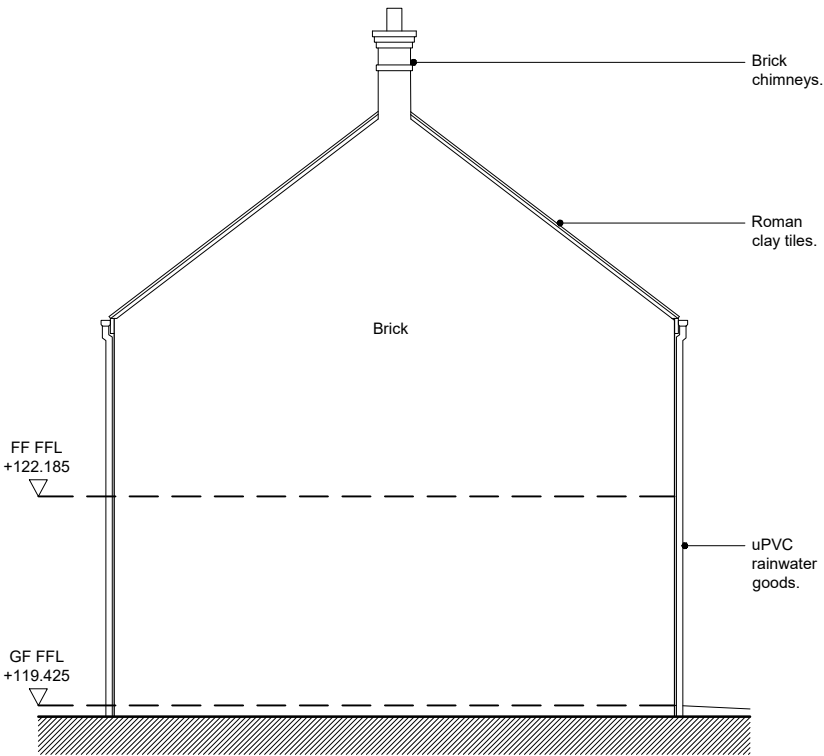

Existing West Elevation

1:50 @ A1 (1:100 @ A3)