

 


NOTES:
This drawing is copyright of the Architects and must not be used without their permission. All dimensions to be checked on site. Discrepancies and omissions to be reported immediately to the Architect.

 


Scale 1:50 @ A1 - 1:100 @ A3

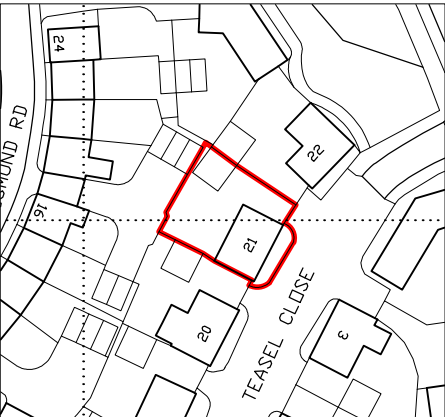

DRAWING LEGEND


	Existing
	Above/Below
	SVP Soil & Vent Pipe
	RWP Rainwater Pipe
	+100.000 Existing Levels
	[2380] Existing Ceiling Level
	Radiator
	Towel Radiator
	Boundary Line

SURVEYED ON: 11 / 06 / 25

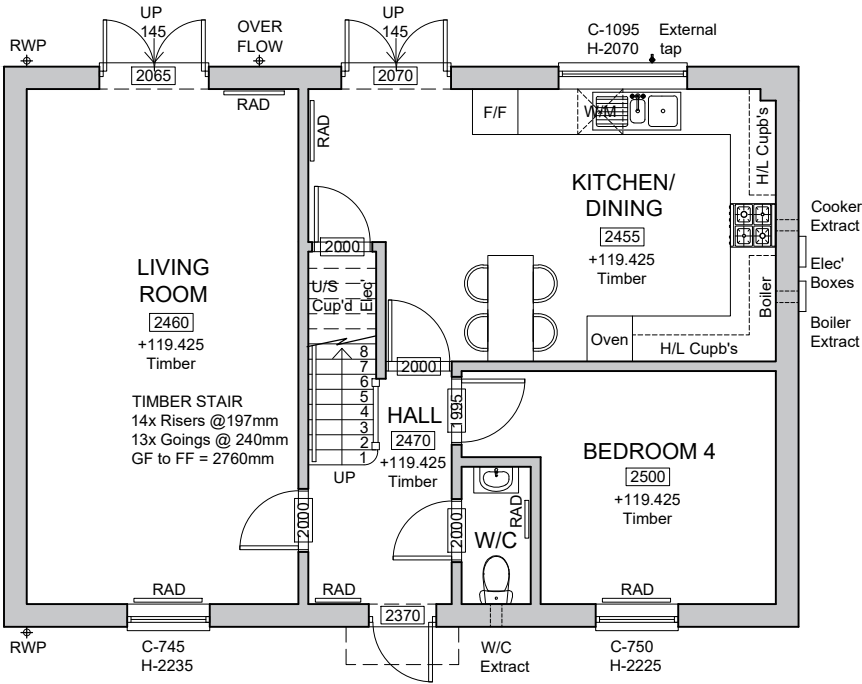

Existing Ground Floor Plan

1:50 @ A1 (1:100 @ A3)

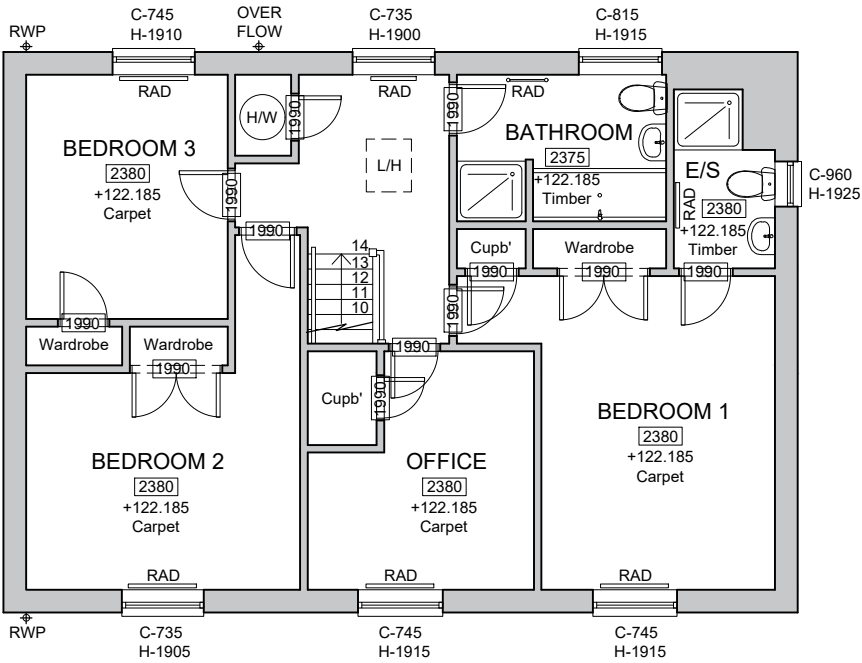

Existing First Floor Plan

1:50 @ A1 (1:100 @ A3)

-	-	-
Rev	Revision	Date



Macey's Architectural Design & Development Ltd
15 Craybourne Road, Melksham, Wiltshire, SN12 7DH
Email: benmacey@maddltd.co.uk Tel: 07867417112

Title: Existing Plans

Project: 21 Teasel Close, Devizes,
Wiltshire, SN10 3AQ

Client: Mrs Jasmin George
Drawing Scale: 1:50 @ A1 (1:100 @ A3)
Drawing Date: July 2025

Drawing Number: 25/1060/101