



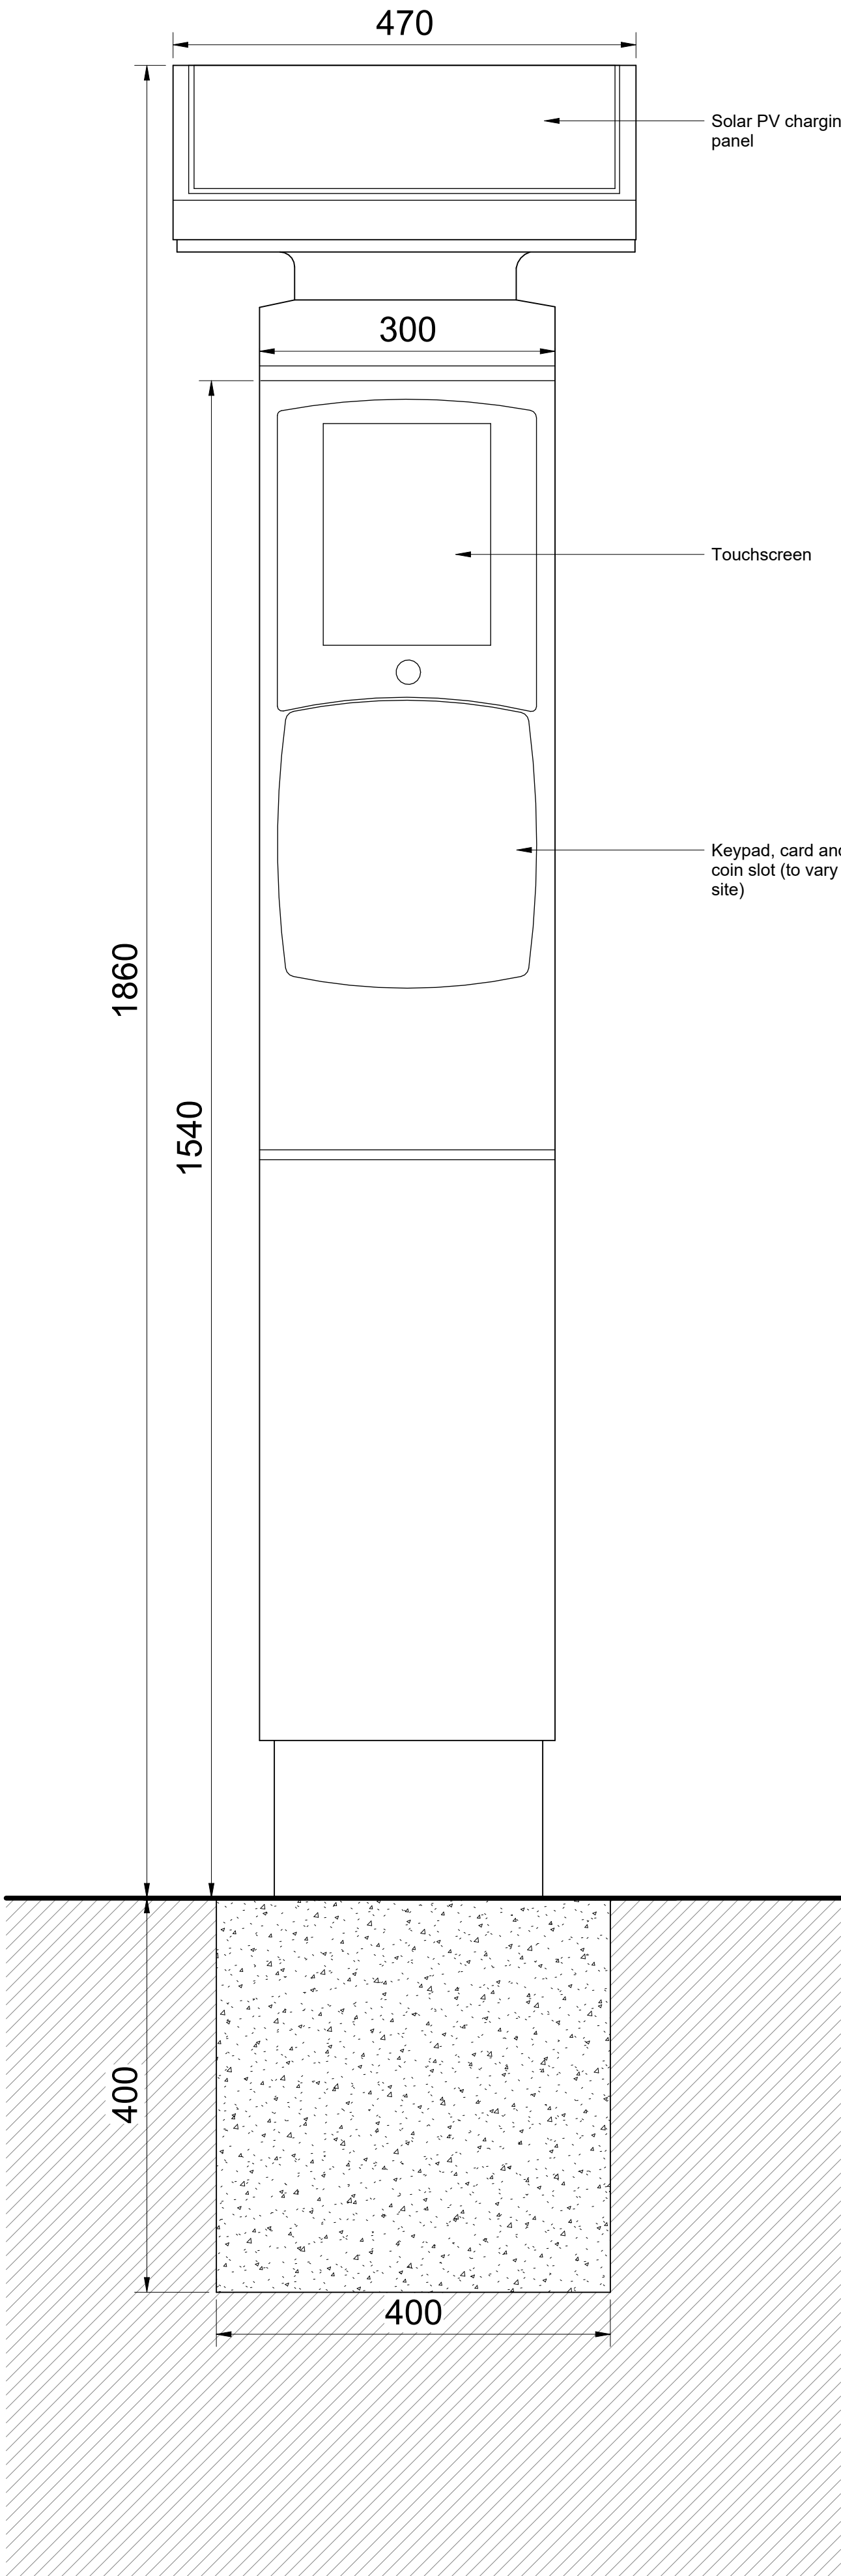


S5 Terminal Solar Front Elevation

1 : 5

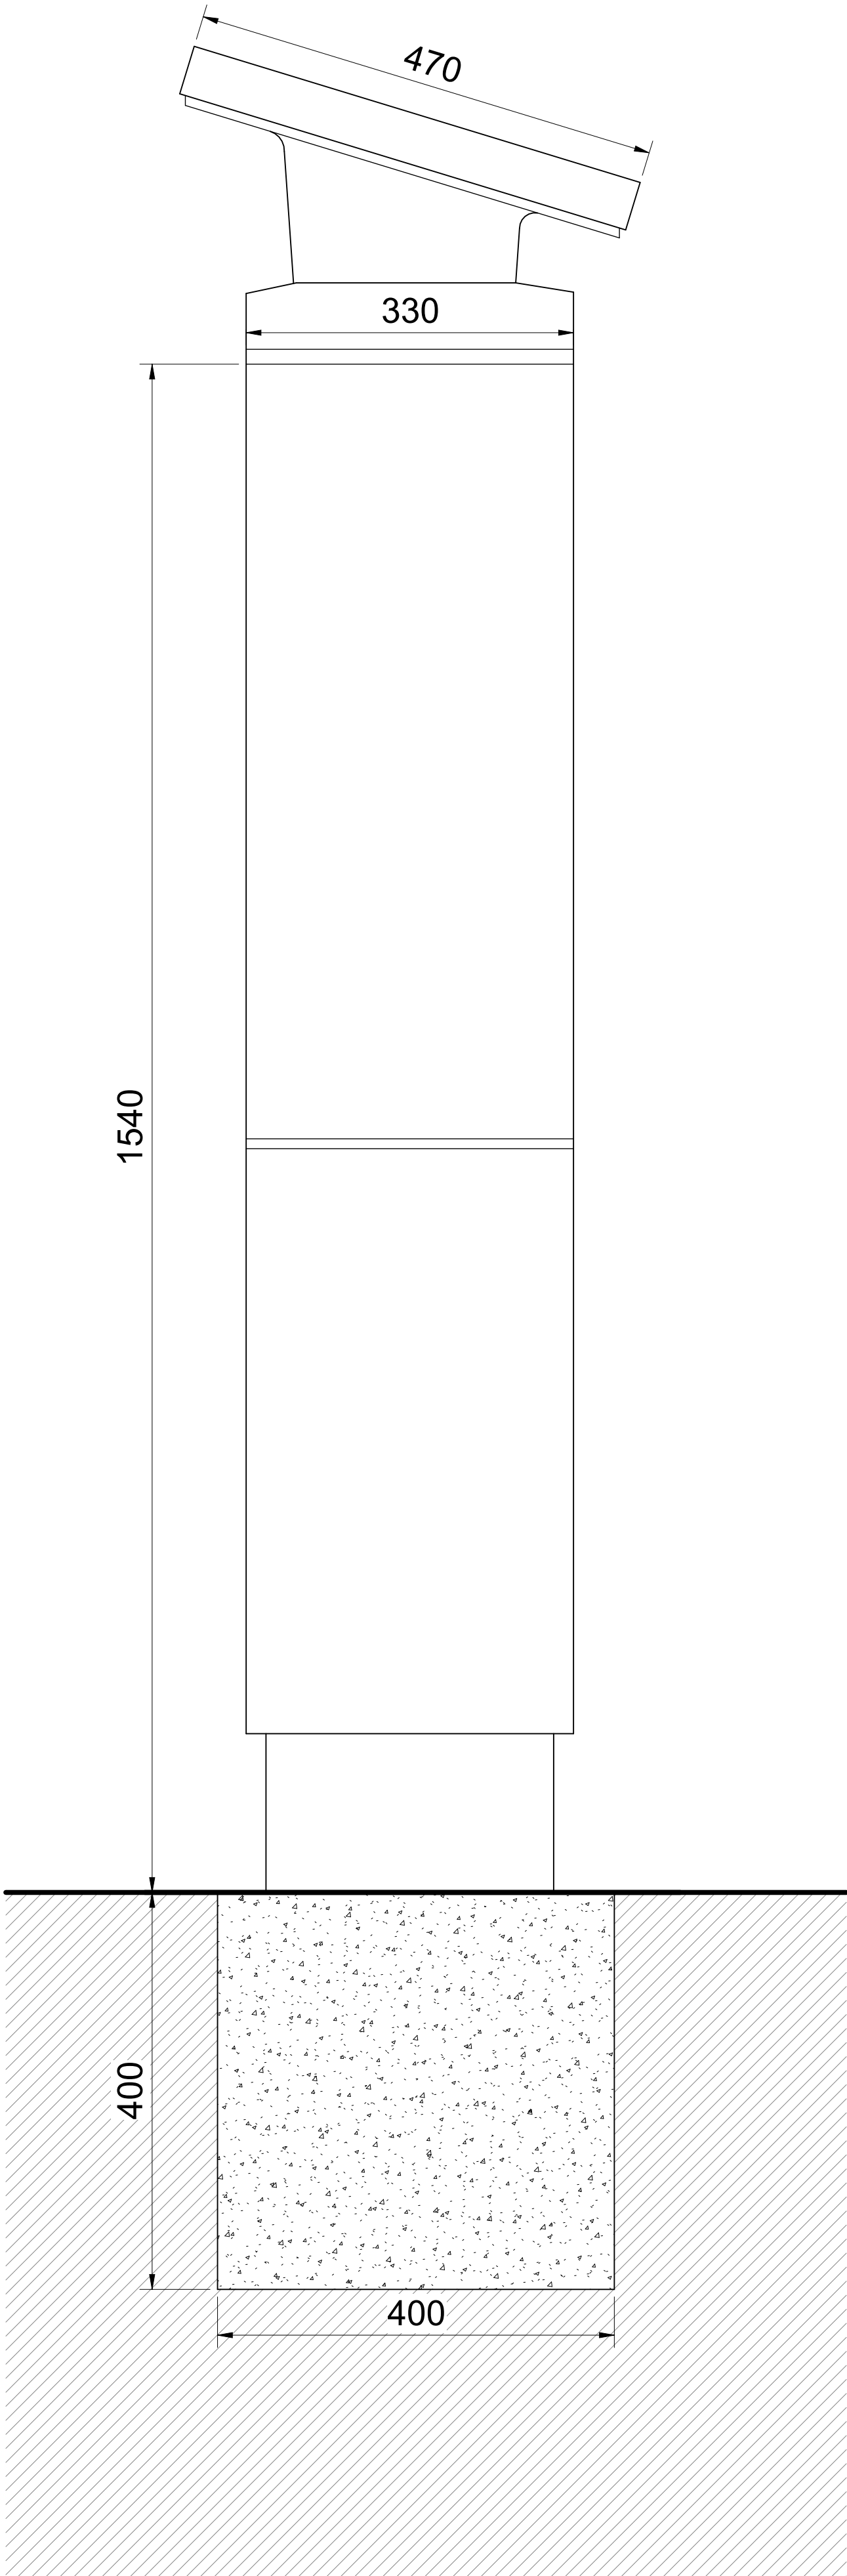

S5 Terminal Solar Side Elevation


1 : 5

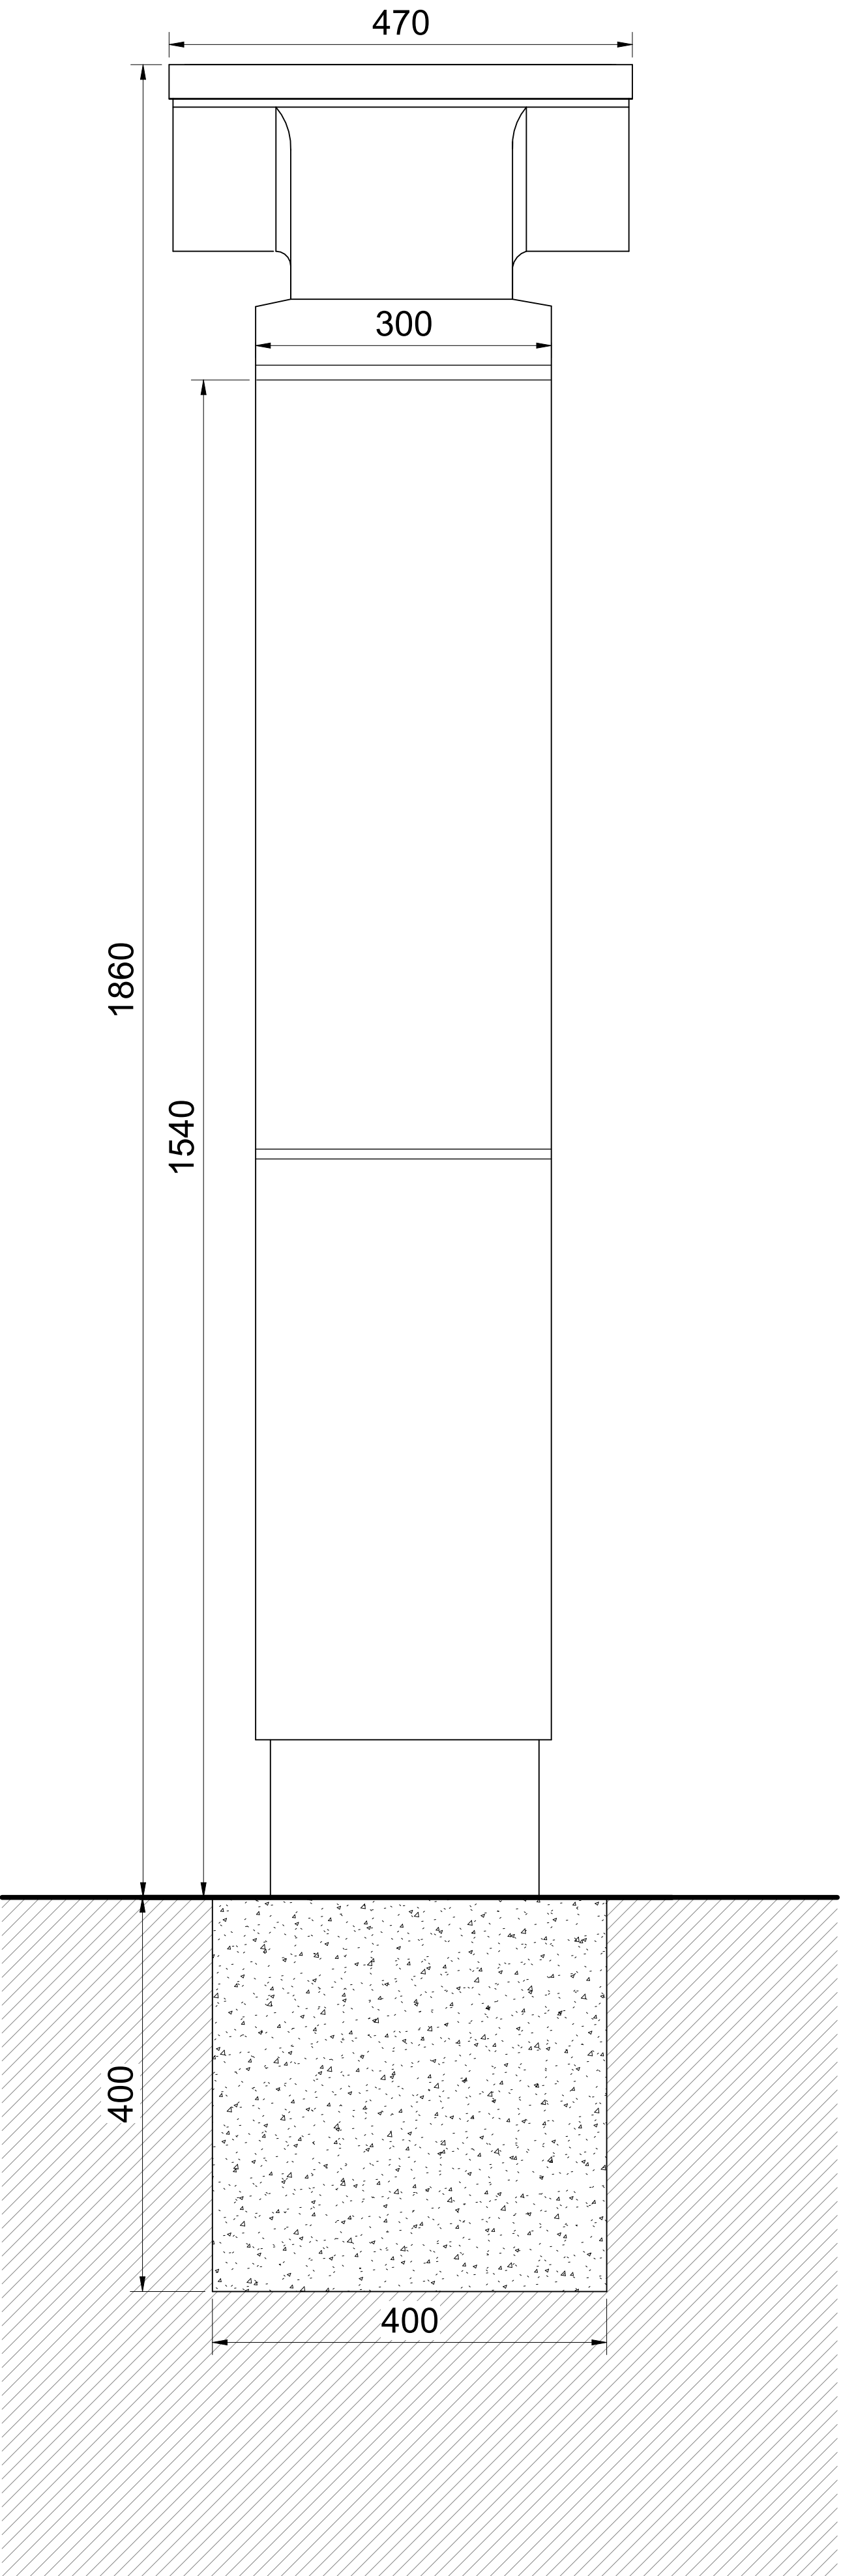

S5 Terminal Solar Back Elevation

1 : 5

Equipment Information From Manufacturer
Strada S5 Solar
Colour: black (as standard)
Payment: Coins, contact and contactless cards (payment options to vary with site)
To be fixed to new or existing concrete base (400mm x 400mm) using conversion plate

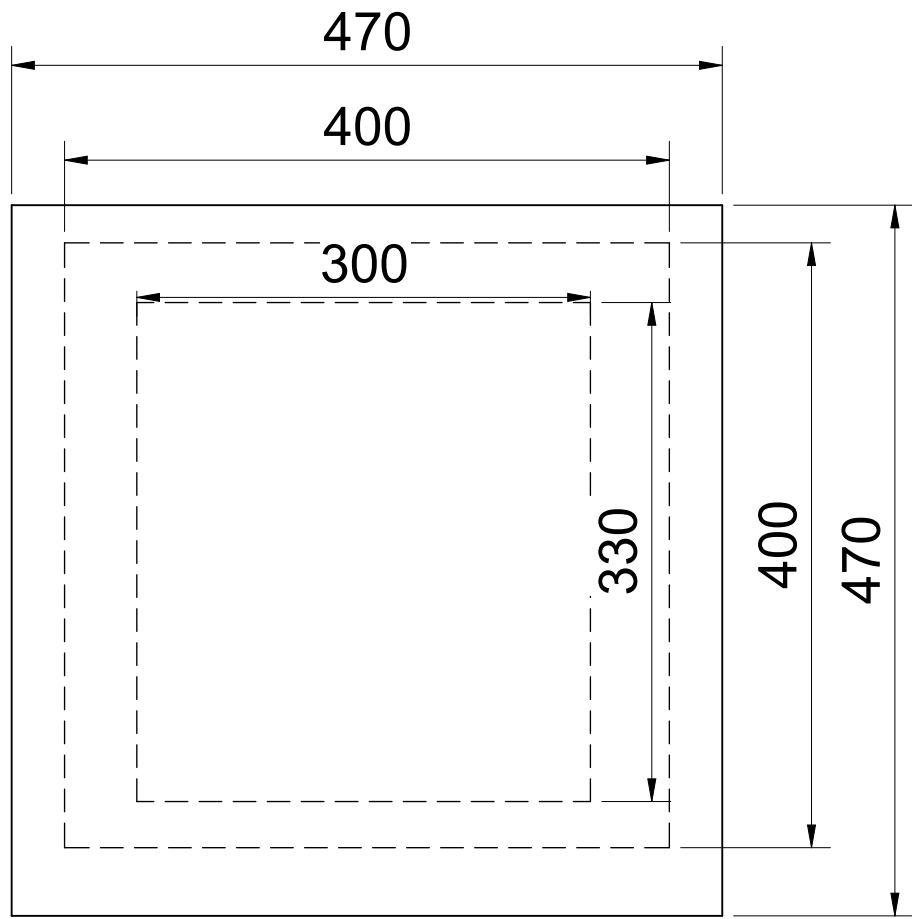

S5 Terminal Solar Plan View

1 : 5

Notes

1. All dimensions are in millimetres unless otherwise stated.

2. Equipment details and dimensions are based on information supplied to Mott MacDonald from manufacturer's suppliers or the client.

3. Any drawing errors or discrepancies should be brought to the attention of Mott MacDonald.

4. The designs shown are subject to detailed site investigations, the CDM Regulations and review of Statutory Undertakers available information, etc.

5. This drawing is to be read in conjunction with all other submitted documents and drawings.

6. No unauthorised use, disclosure, storage or copying.

Key to Symbols

Dimensions provided by the manufacturer

Ground level

Below ground level

Concrete footings

Reference Drawings

For the location of proposed equipment and site-specific details, please refer to the Proposed Equipment Key included on the Proposed Site Plan drawings.

P02	18.09.2025	JLT	Updated Equipment Information	LA	CW
P01	21.08.2025	JLT	Preliminary Issue	LA	CW
Rev	Date	Drawn	Description	Ch'k'd	App'd

Status Stamp

M

MOTT MACDONALD

St Vincent Plaza
319 St Vincent St
Glasgow, G2 5LP
United Kingdom

T +44 (0)141 222 4500
F +44 (0)141 221 2048
W www.mottmac.com

Client

The National Trust
Heelis
Kemble Drive
Swindon
SN2 2NA

Ymddiriedolaeth
Genedlaethol
National Trust

Title

National Trust Car Park Infrastructure
Proposed Equipment Detail
Flowbird
Strada S5 Terminal
Solar

Designed	J. L. Taylor	JLT	Eng. Check		
Drawn	J. L. Taylor	JLT	Coordination		
Dwg. Check	L. Amabile	LA	Approved	C. Way	CW
MMD Project Number	Scale at A1		Seq. Number	Security	
100124714	1:5				STD
Suitability Description				Suit. Code	
Suitable for Review and Comment				S3	
Drawing Number				Rev	
100124714-MMD-00-XX-DR-A-2008				P02	

This document is issued for the party which commissioned it and for specific purposes connected with the captioned project only. It should not be relied upon by any other party or used for any other purpose.
We accept no responsibility for the consequences of this document being relied upon by any other party, or being used for any other purpose, or containing any error or omission which is due to an error or omission in data supplied to us by other parties.

0

250mm

500mm

1:5