





01 - Front Elevation (South-East)

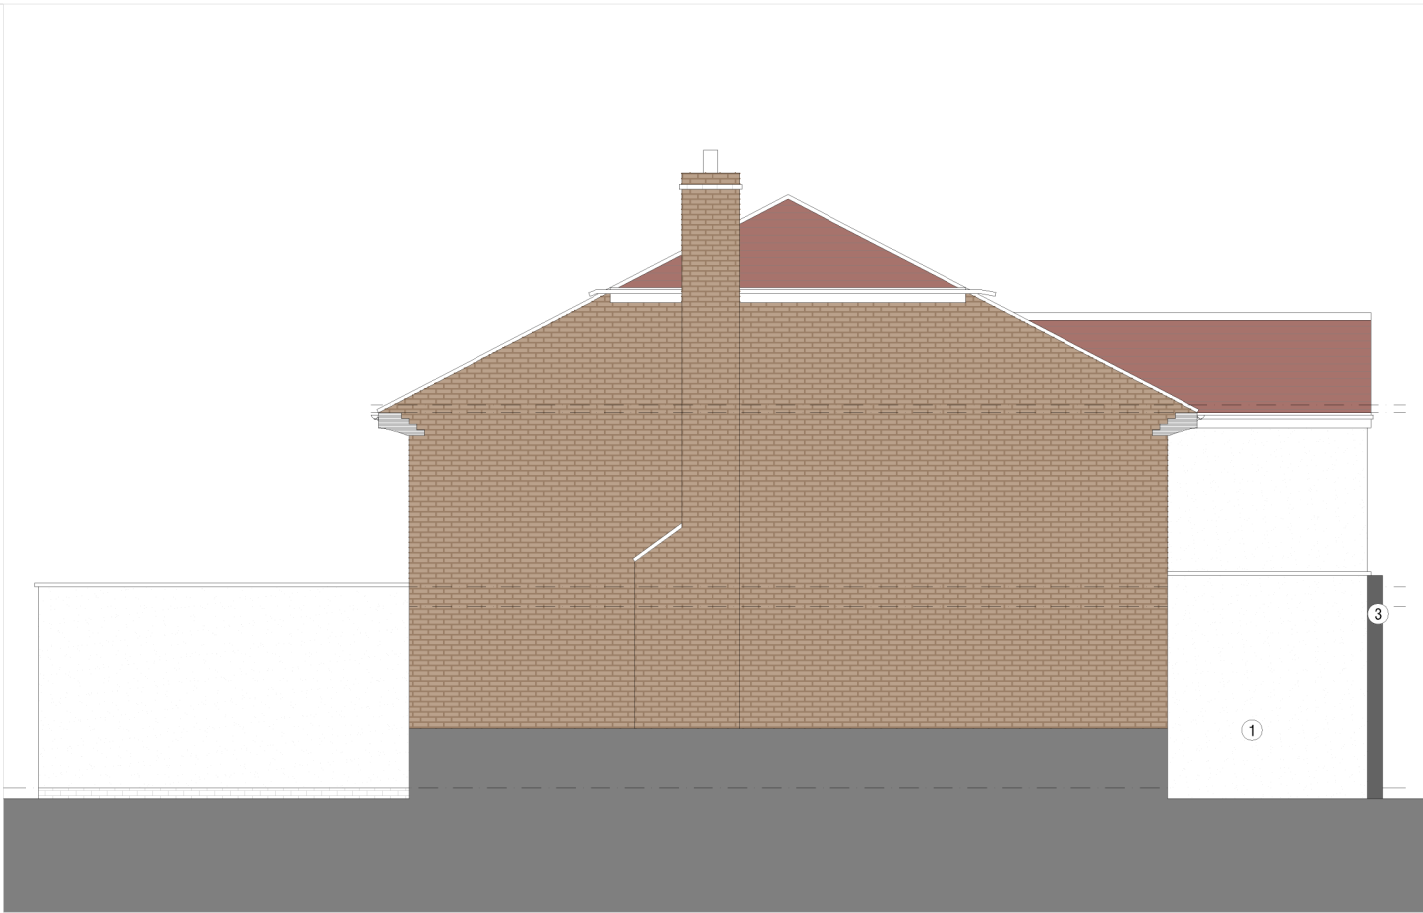

03 - Side Elevafon (South-West)



02 - Rear Elevation (North-West)

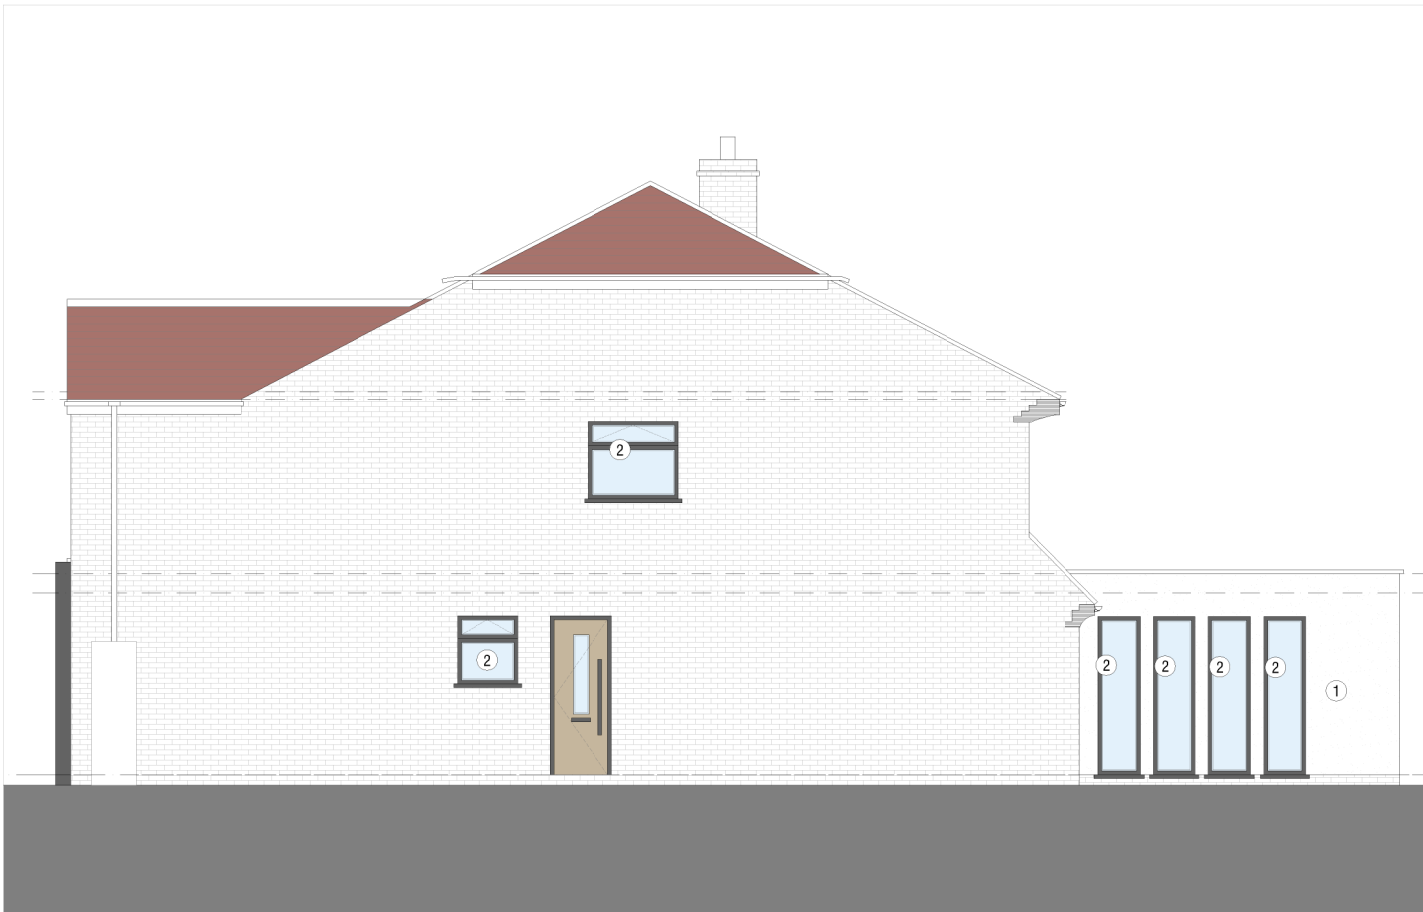

04 - Side Elevafon (North-West)

- General Notes:**
- Do not scale drawings other than for planning purposes and refer only to figured dimensions.
 - Contractor is to raise any concerns of discrepancies in this drawing and that of what is noted on site to the architect before building works commence.
 - In the circumstance that the drawing relates to an existing building or setting, the contractor is to confirm there is no conflict between this drawing; dimensions and the actual building/settings dimensions.
 - Refer to all other project consultants and specialists relevant drawings and specifications.
 - It is the contractor responsibility to ensure all site dimensions, levels and setting out is in line with the architects drawings.
 - Refer to the Structural Engineers drawings for full details on structure where necessary

Materials Key

- ① White Render (To match existing)
- ② Aluminium Framed Windows
- ③ Aluminium Cladding
- ④ Timber Louvers
- ⑤ Composite Door
- ⑥ Composite Garage Door
- ⑦ Timber Gate
- ⑧ Roof Tiles (To match existing)

P1	04.11.25	First Issue
Rev:	Date:	Revision History:

T: 01722 680 419
M: 07810 647 790
W: info@esdon-architecture.com

Project:
25-052
Beechwood

Name:	Date:	Name:	Date:
Designed by: EE	Checked: EE	Approved: EE	
Drawn By: EE	Approved: EE		

Scale: @A3 1:100	Status: Planning
---------------------	---------------------

Drawing Title:
Proposed Elevations

Drawing No: 11-200	Rev: P1
------------------------------	-------------------

