



THIS DRAWING IS THE COPYRIGHT OF ORANGE KEY LTD. IT IS PRIVATE AND CONFIDENTIAL AND IS SUPPLIED ON THE EXPRESS CONDITION THAT IT IS NOT USED FOR ANY PURPOSE OR COPIED OR COMMUNICATED TO ANY OTHER PARTY WITHOUT THE WRITTEN CONSENT OF ORANGE KEY LTD.



Note: The area shaded in blue represents the general extent of the applicant's ownership surrounding the application site

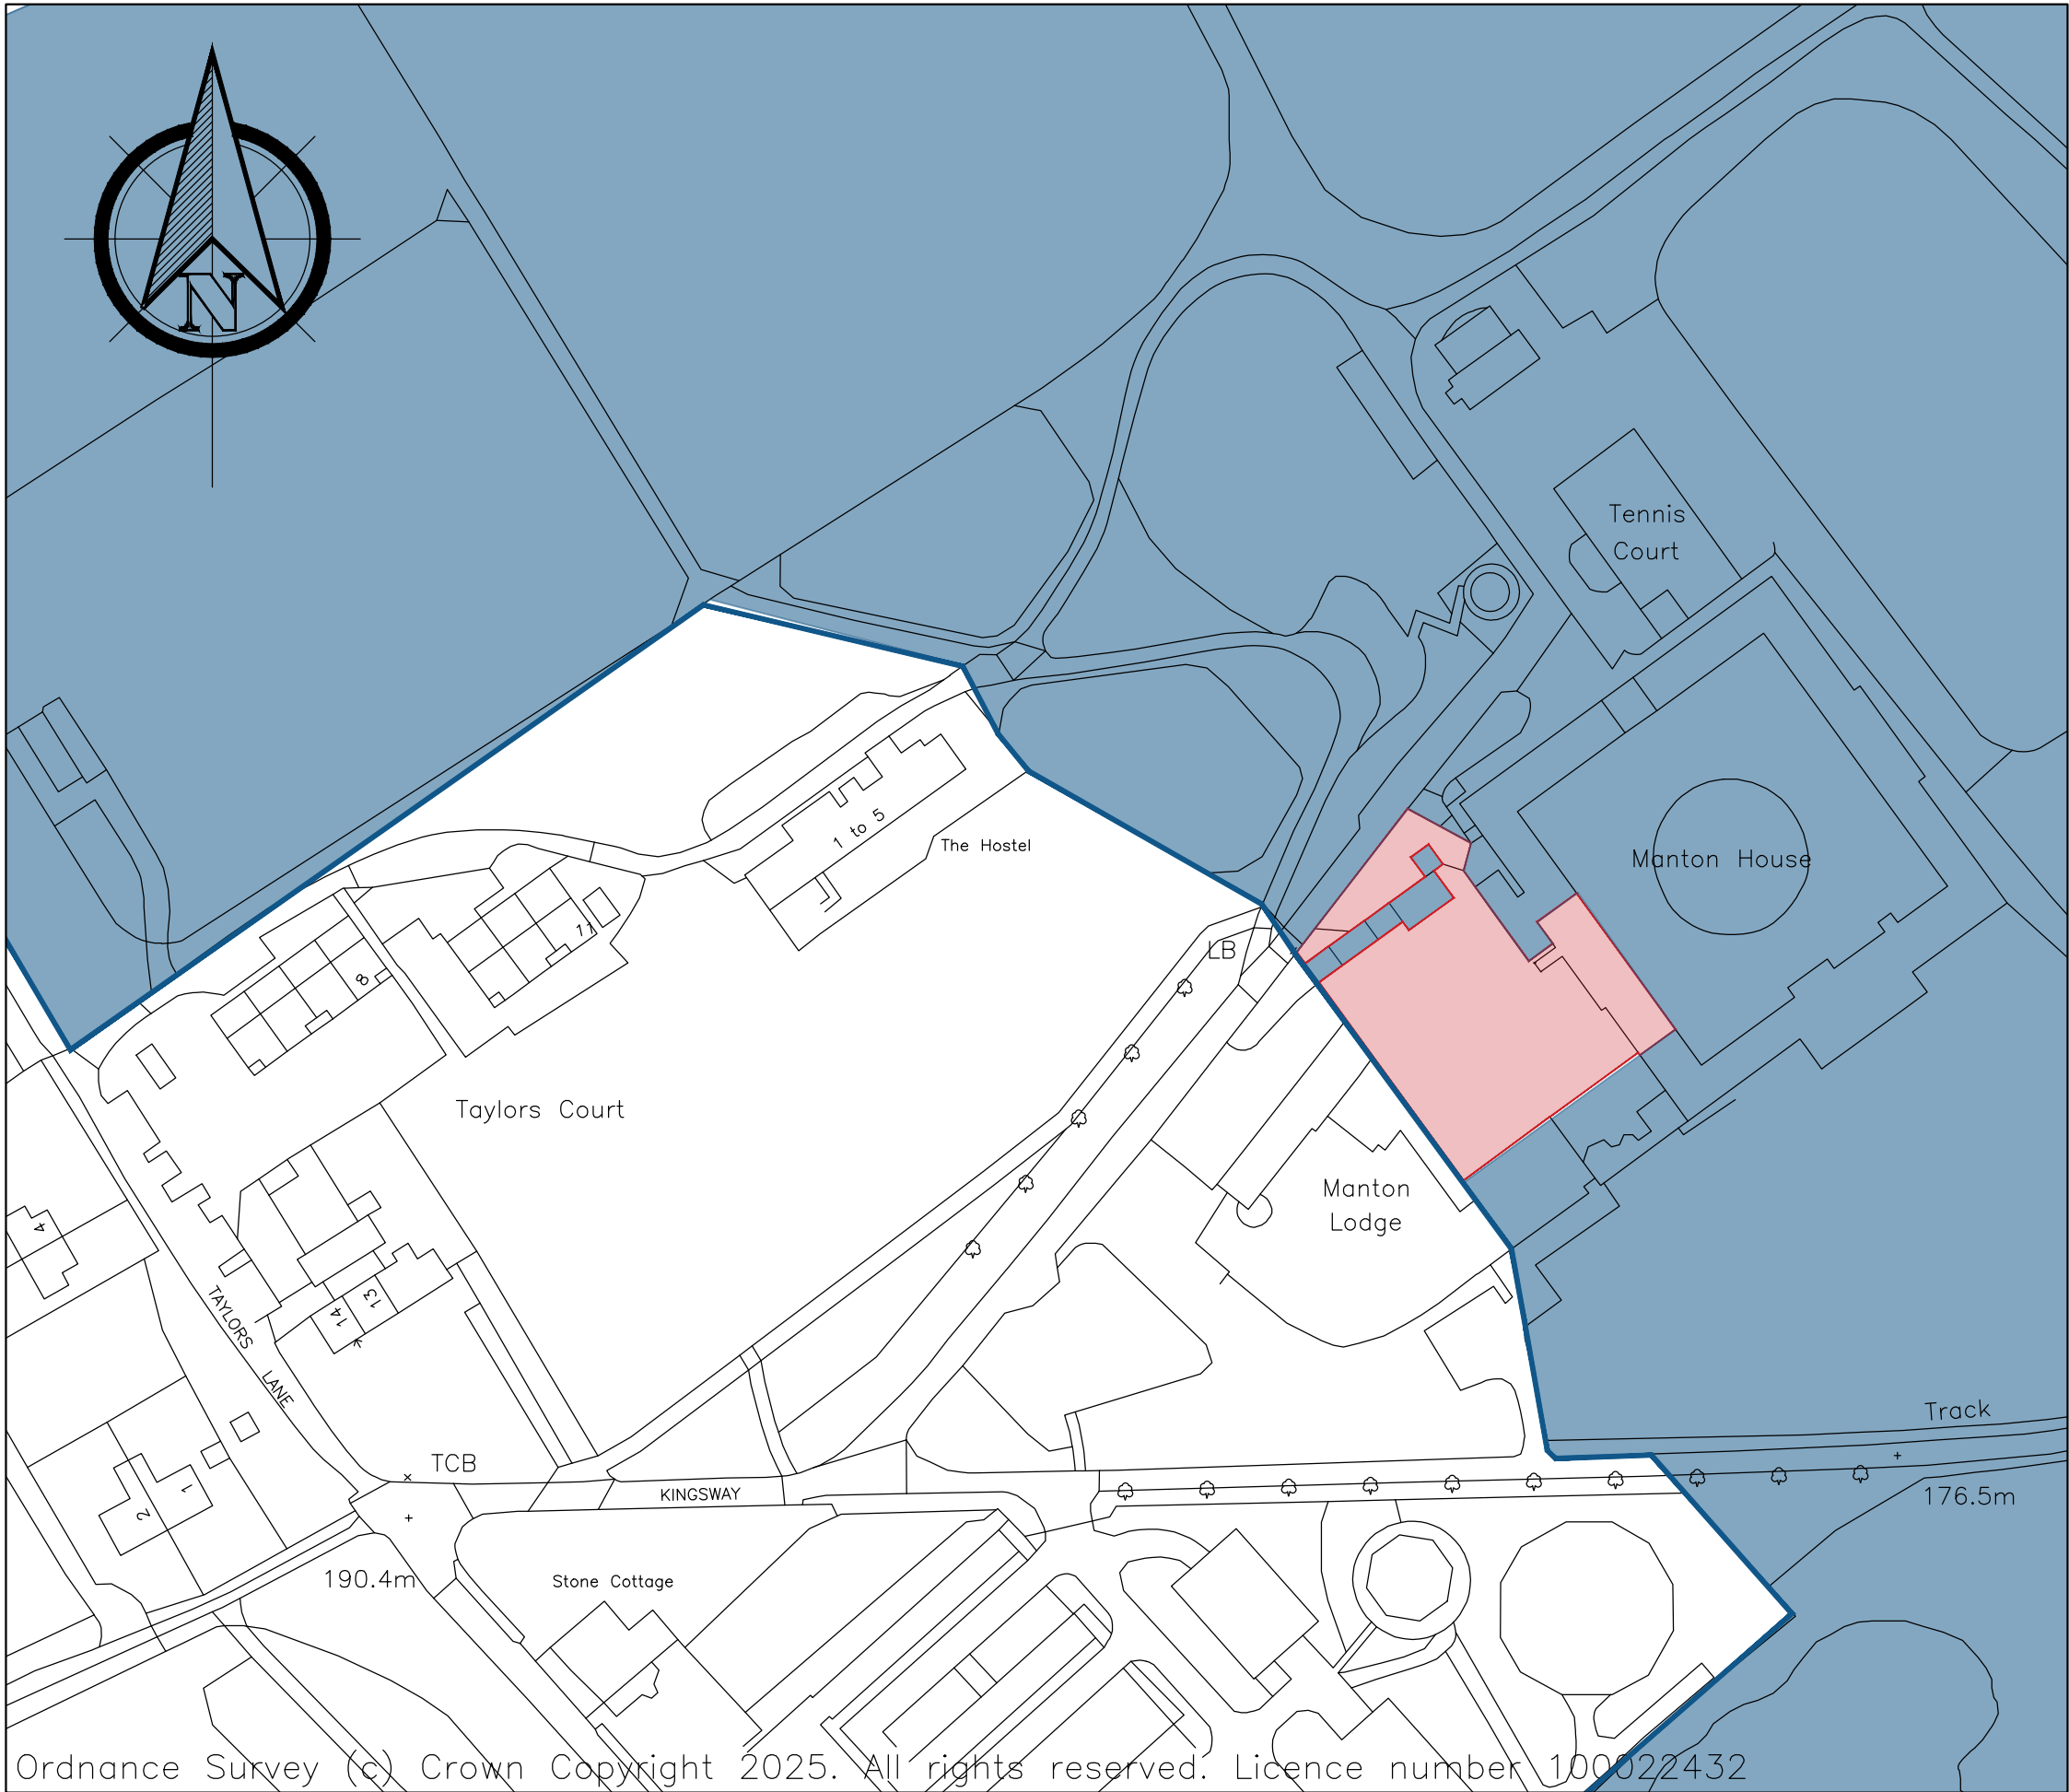

LOCATION PLAN
SCALE 1:1250

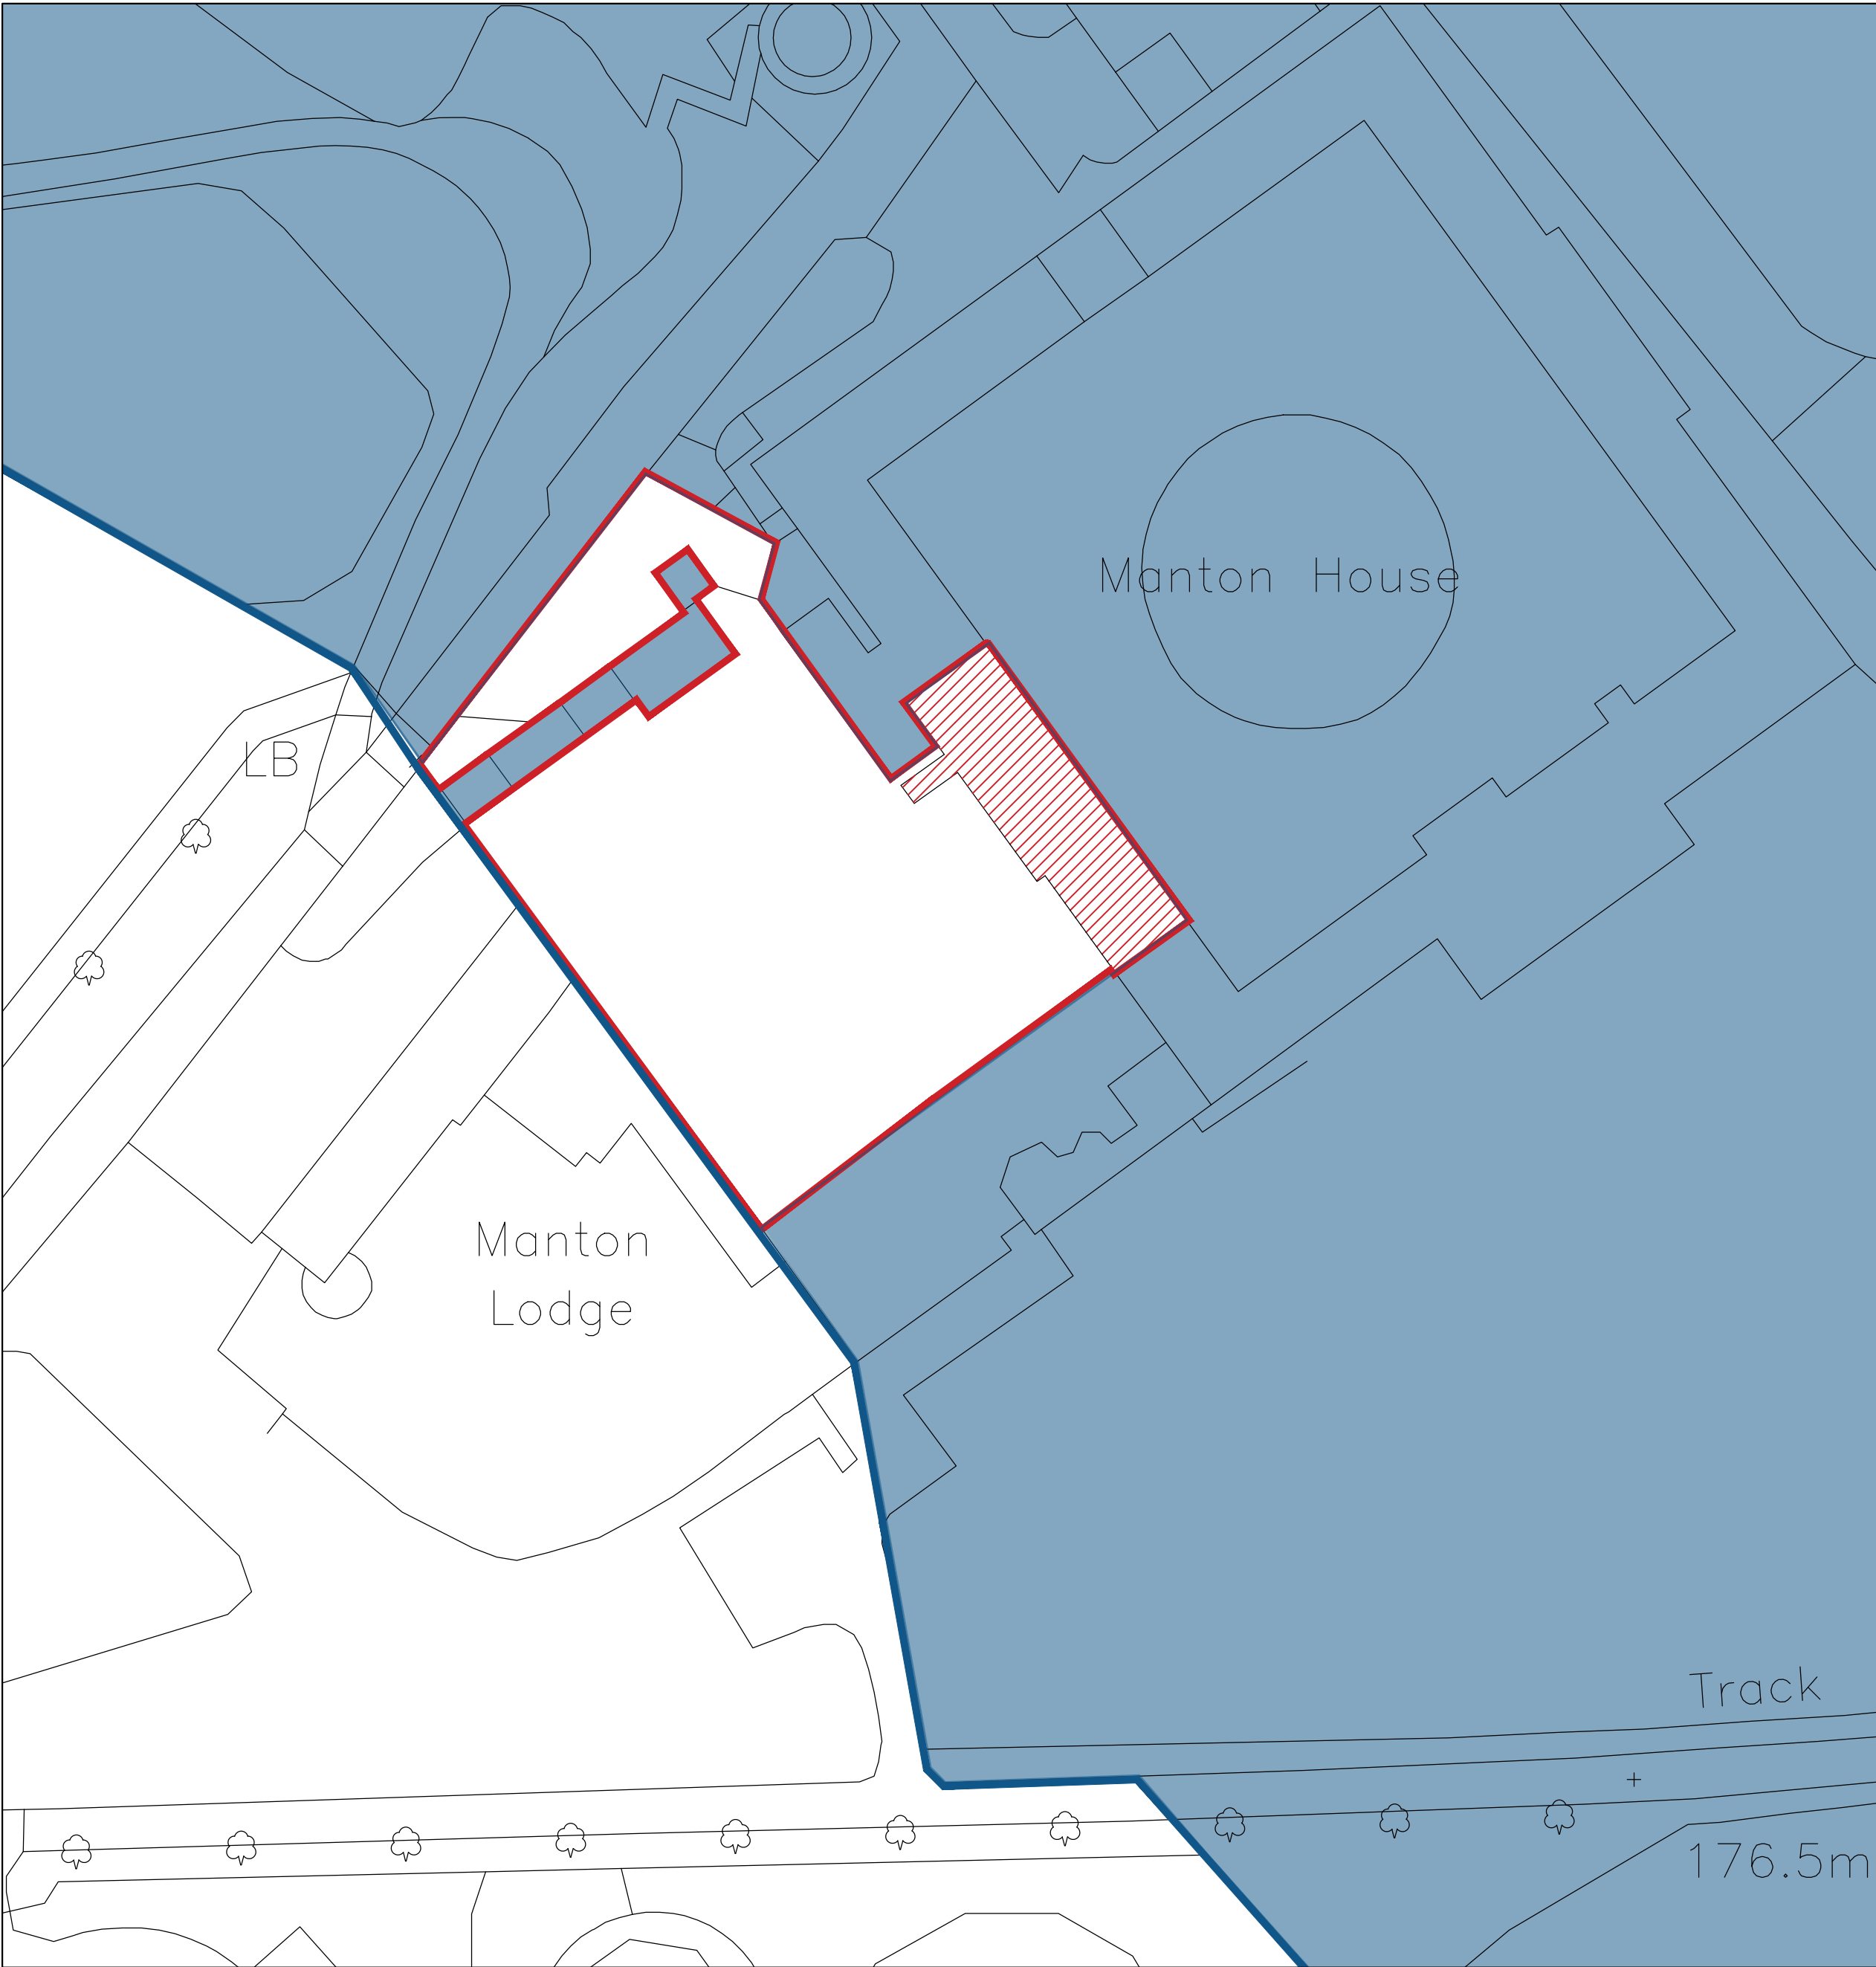

SITE PLAN
SCALE 1:500

ORANGE KEY
DESIGN STUDIOS

Tel: (01488) 682918
E-mail: info@orangekeyltd.co.uk

Client
L SANGSTER

Project
MANTON HOUSE

Title
LOCATION AND SITE PLAN

Scale
AS SHOWN @ A1

Date
OCT 2025

Drawing number
25067/PL003

Rev.
P2