


This drawing is the property of the National Trust. The information shown is to be treated as confidential and must not be copied, reproduced or disclosed to any third person, without the Trust's written permission.

Protected By The Design Copyright Act 1988

This drawing is for information purposes only. The Contractor should take their own measurements for pricing purposes and not rely on scaling off of this drawing.

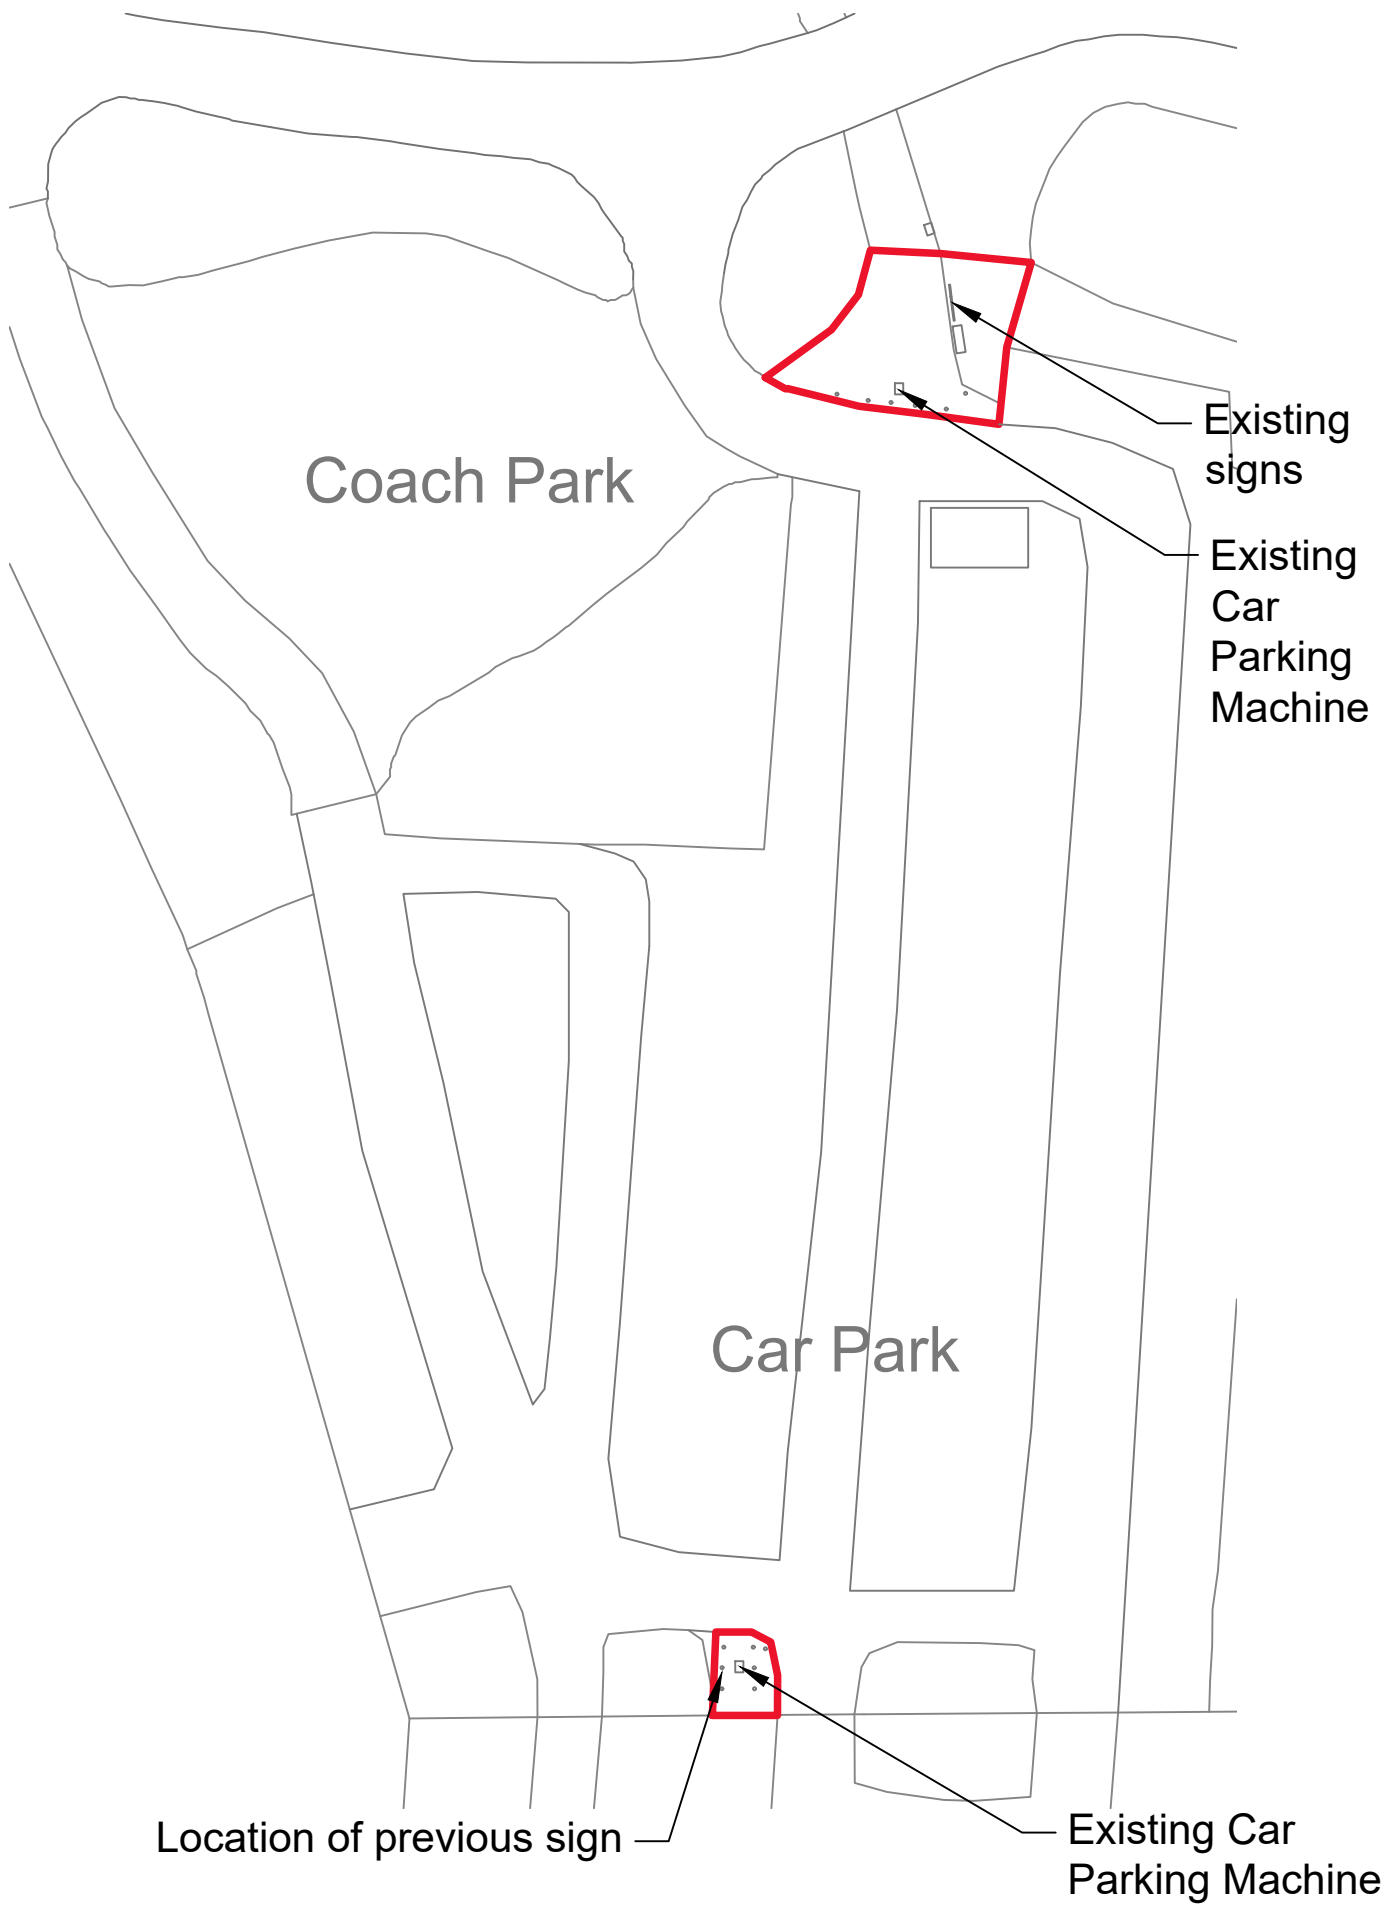

EXISTING SITE PLAN 1:500



PROPOSED SITE PLAN 1:500



REV.	DATE		
DATE			
10/11/2025			
ADDRESS/PROJECT			
Hither Way Car Park Lacock			
DRAWING TITLE			
Existing and Proposed Site Plans			
SCALE			
1:500 @A3			
			
NATIONAL TRUST			
SOUTH WEST REGION TISBURY HUB, PLACE FARM COURTYARD, COURT STREET, TISBURY, SALISBURY, WILTSHIRE, SP3 6LW paul.bower@nationaltrust.org.uk			
JOB	DRG	REV	
LA1	02	-	