




GARDEN ROOM DETAILS

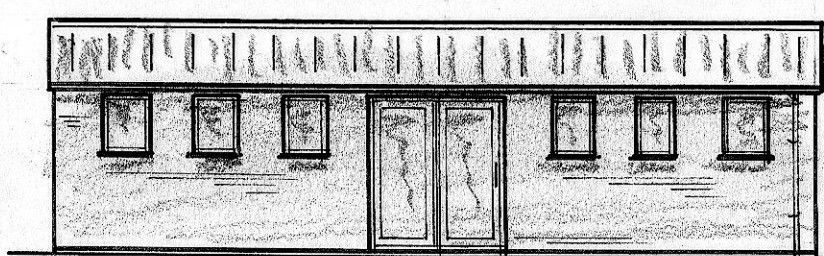


EXISTING FRONT ELEVATION 1:100

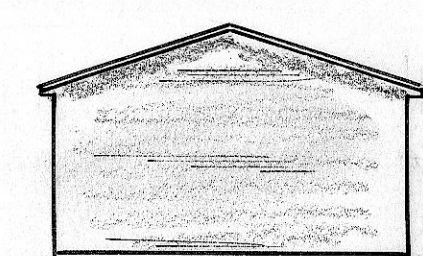

EXISTING SIDE ELEVATION

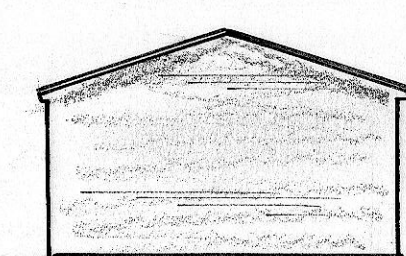


EXISTING SIDE ELEVATION

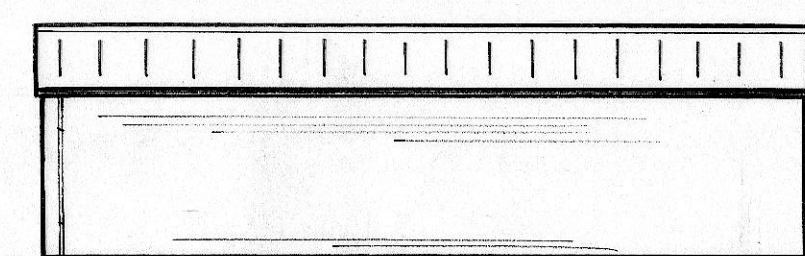


EXISTING REAR ELEVATION




EXISTING PLAN 1:100

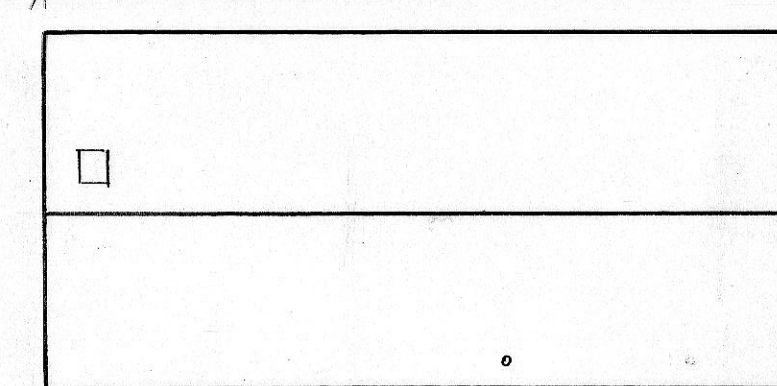


PROPOSED ROOF PLAN

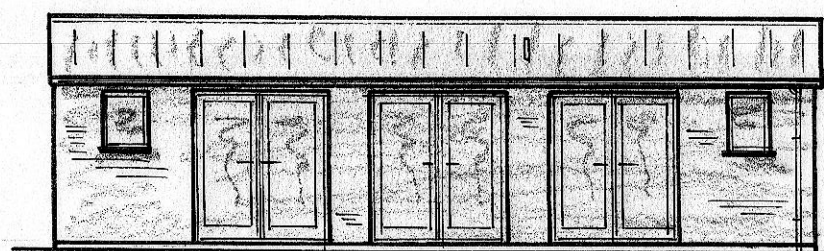


PROPOSED FRONT ELEVATION

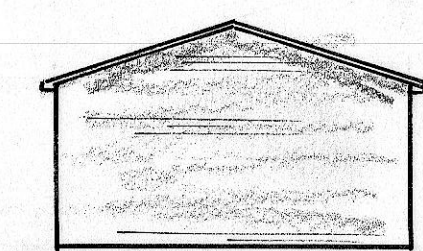


PROPOSED SIDE ELEVATION

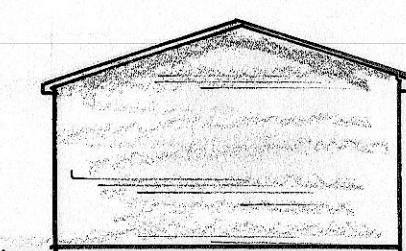


PROPOSED SIDE ELEVATION

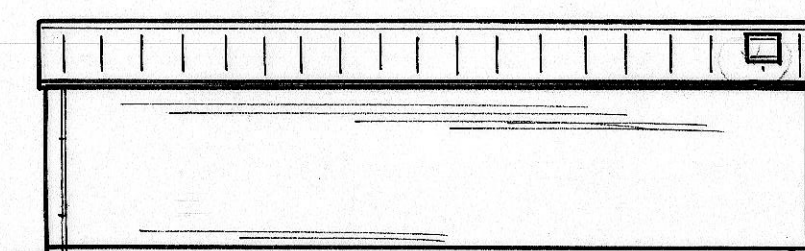

PROPOSED REAR ELEVATION

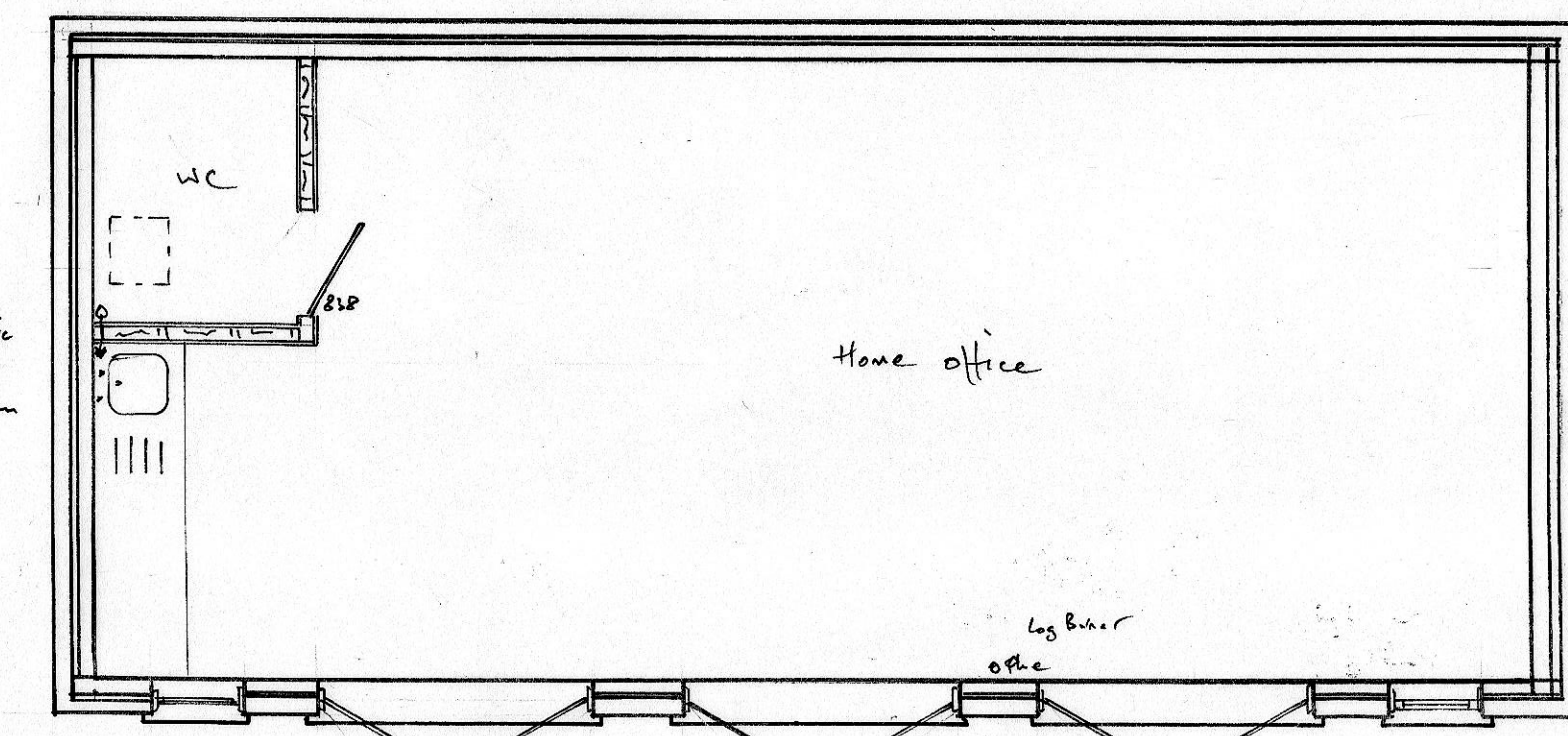


PROPOSED PLAN 1:50

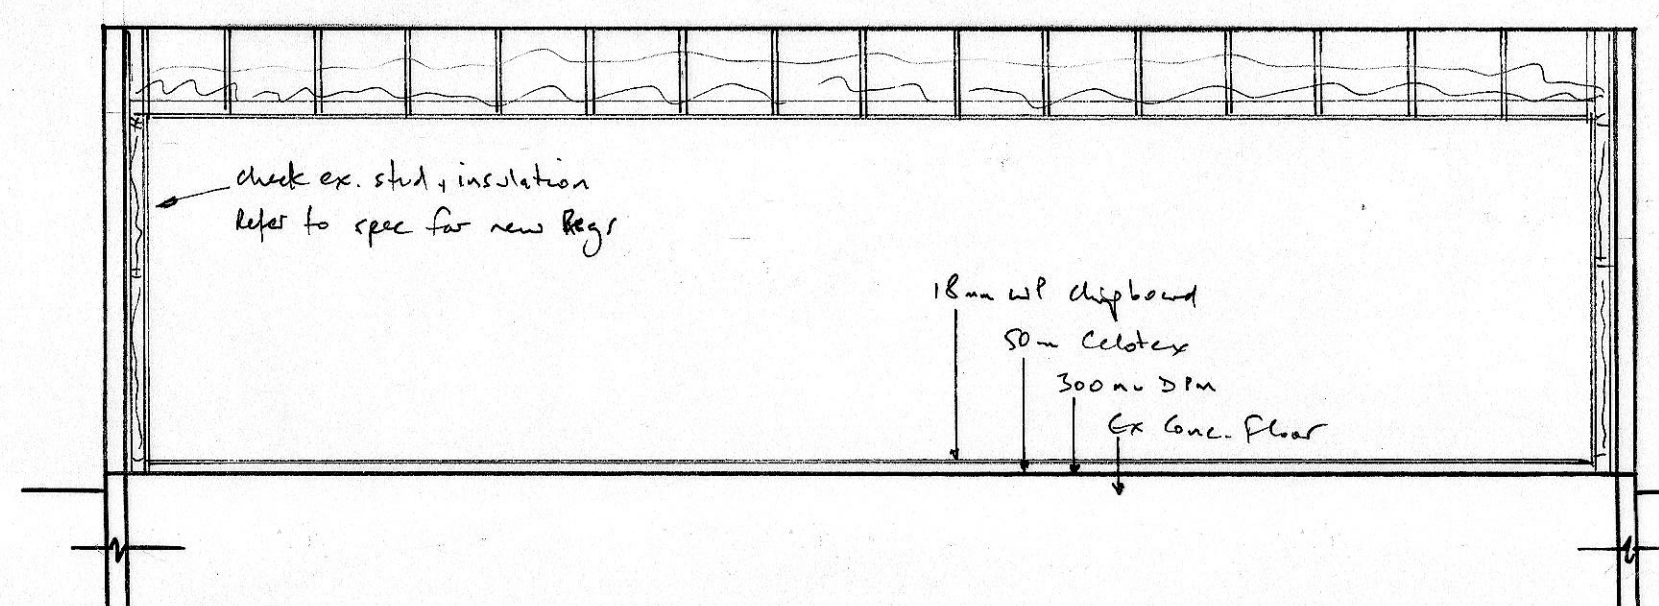

TYPICAL LONG SECTION 1:50


See specification for new insulation Regs

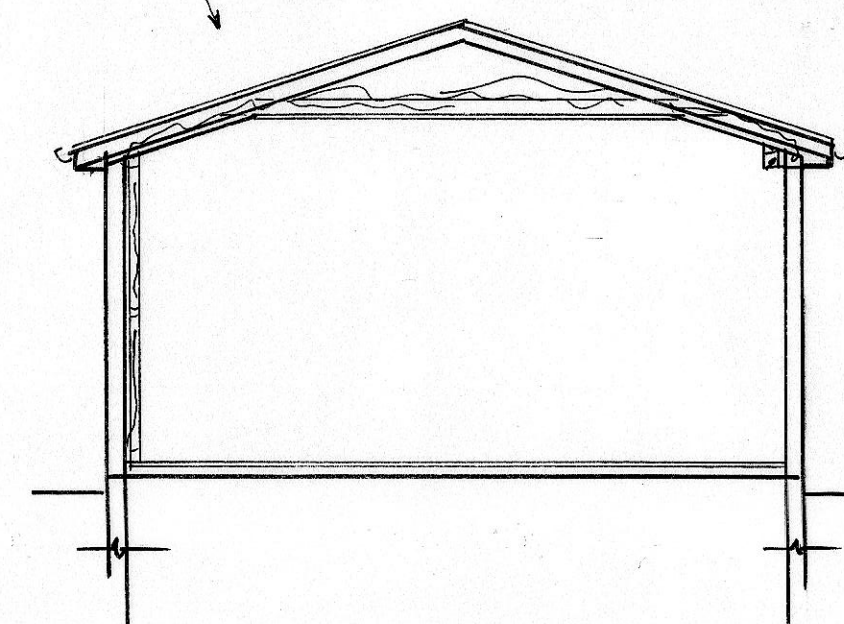


TYPICAL CROSS SECTION

NOTES:
All dimensions must be checked on site and not scaled from this drawing.
New vent from WC to outside with 300mm


ANNEX DETAILS

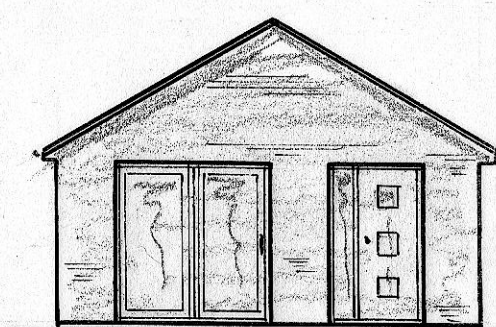


EXISTING FRONT ELEVATION 1:100

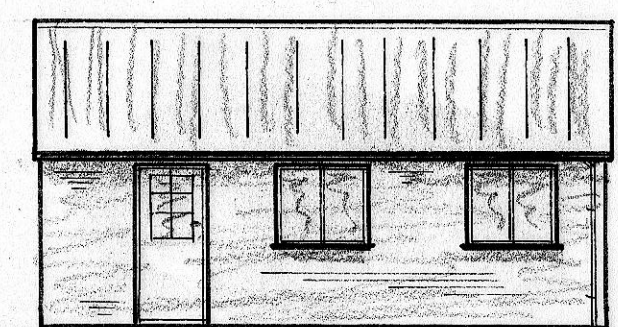


EXISTING SIDE ELEVATION

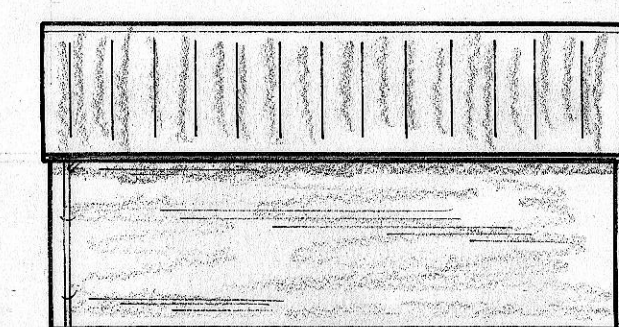


EXISTING SIDE ELEVATION

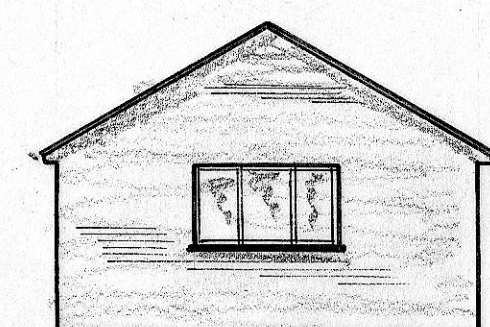


EXISTING REAR ELEVATION

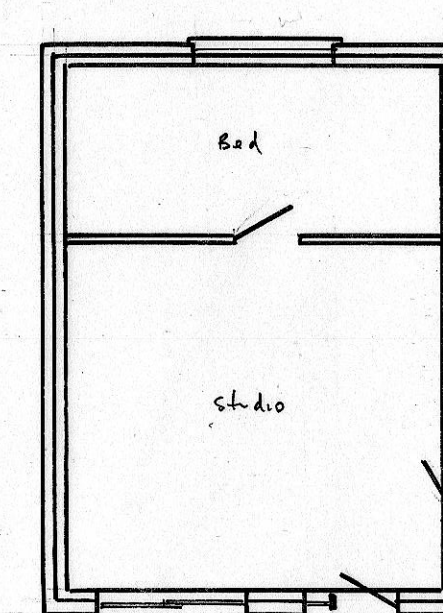


EXISTING PLAN 1:100

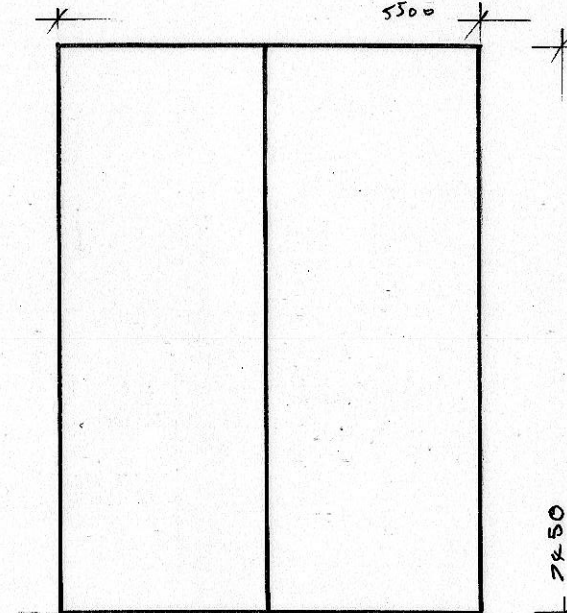


EXISTING + PROPOSED ROOF PLAN

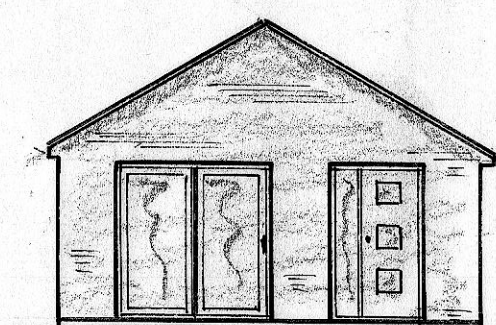


PROPOSED FRONT ELEVATION

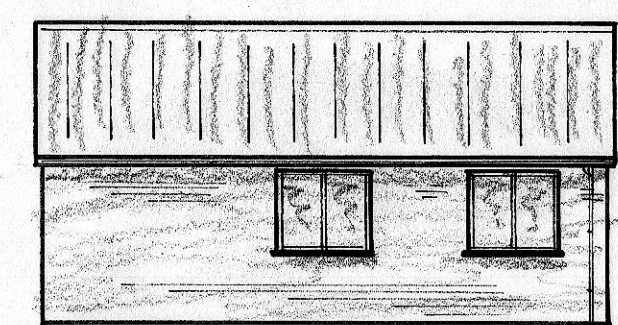


PROPOSED SIDE ELEVATION

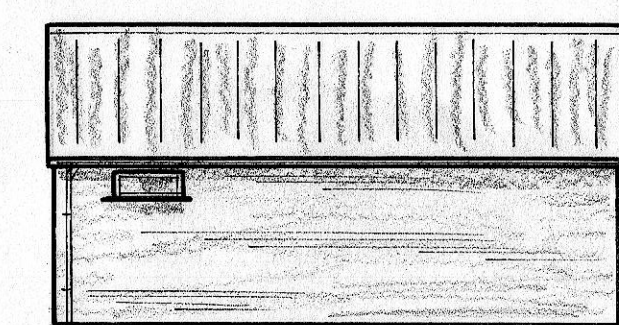


PROPOSED SIDE ELEVATION

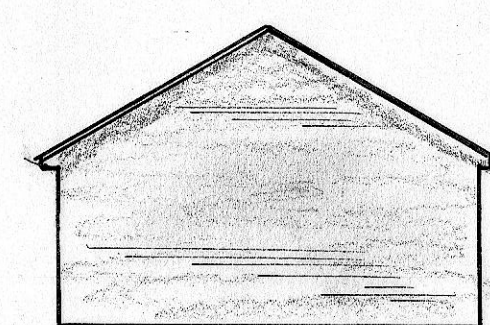


PROPOSED REAR ELEVATION

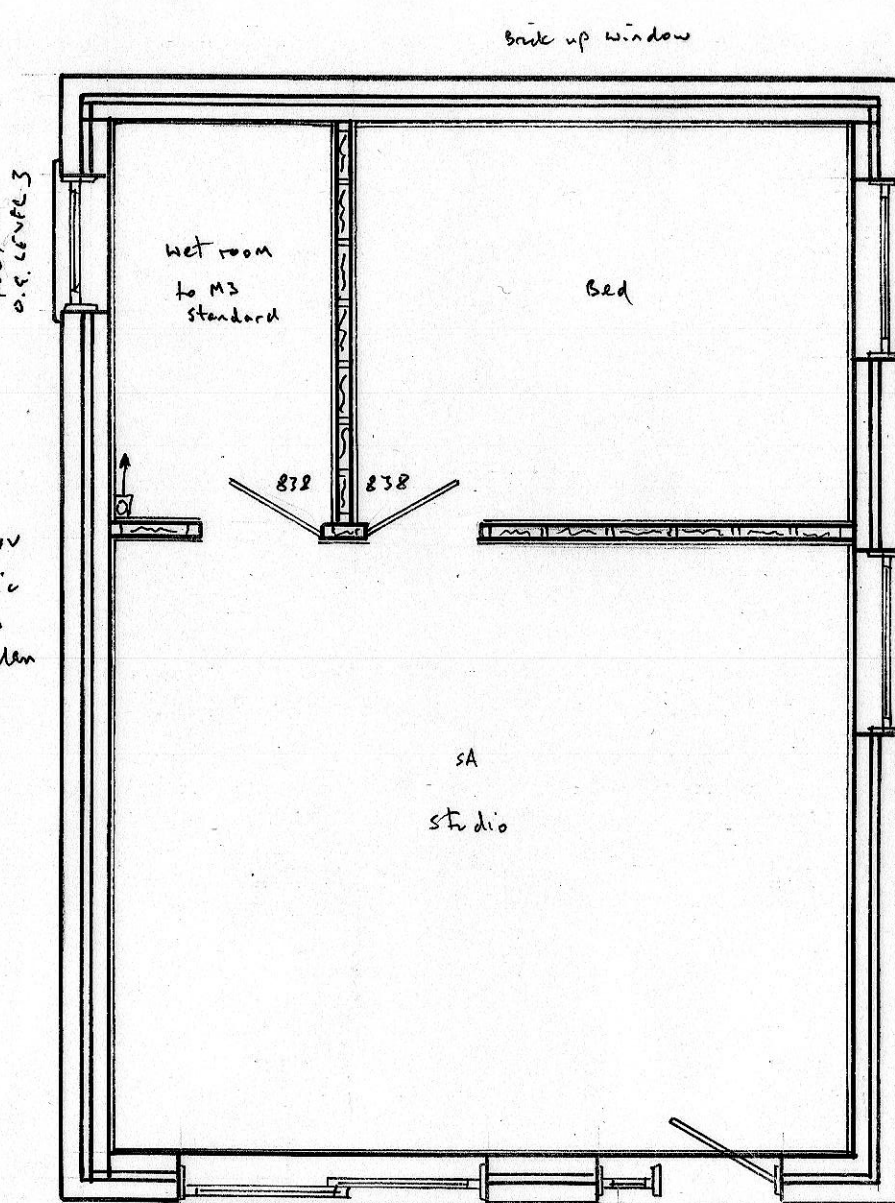

PROPOSED PLAN 1:50

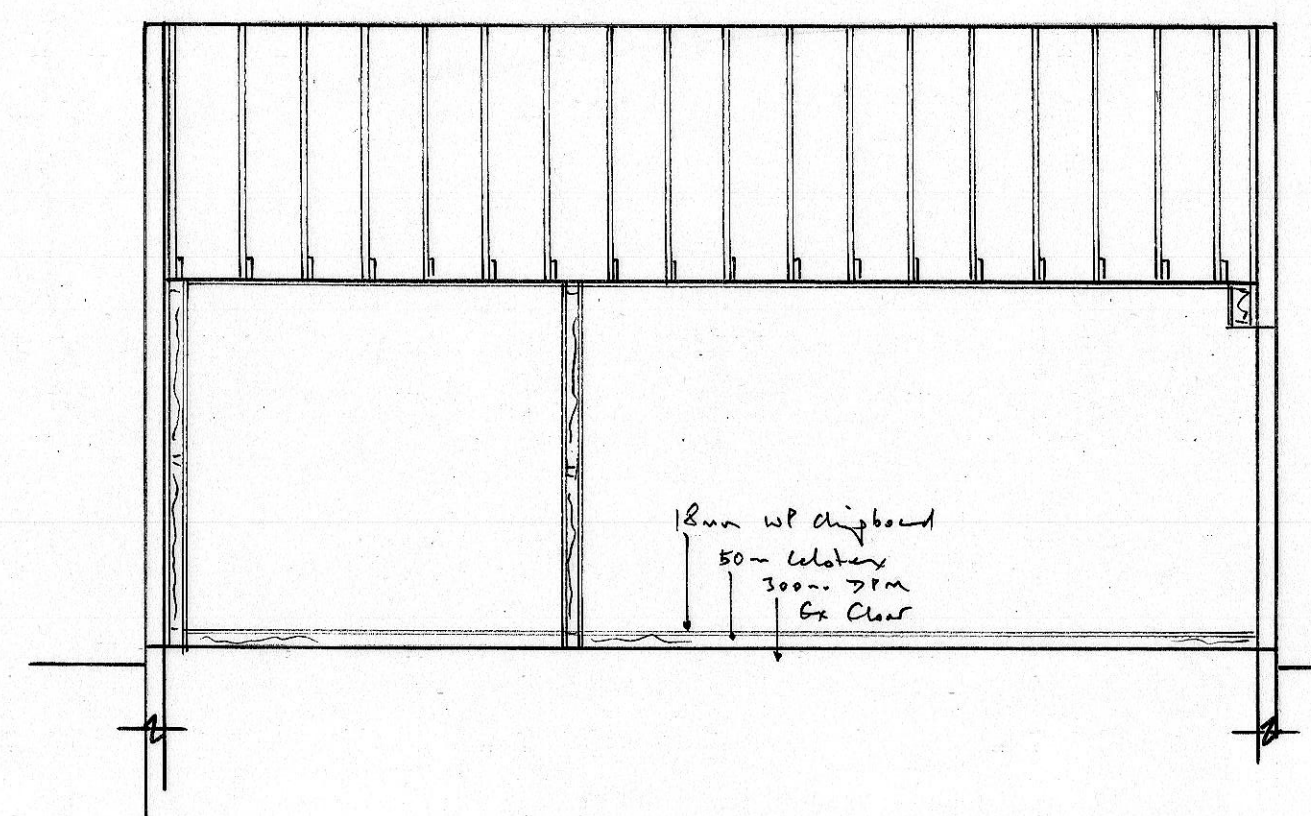

TYPICAL LONG SECTION 1:50

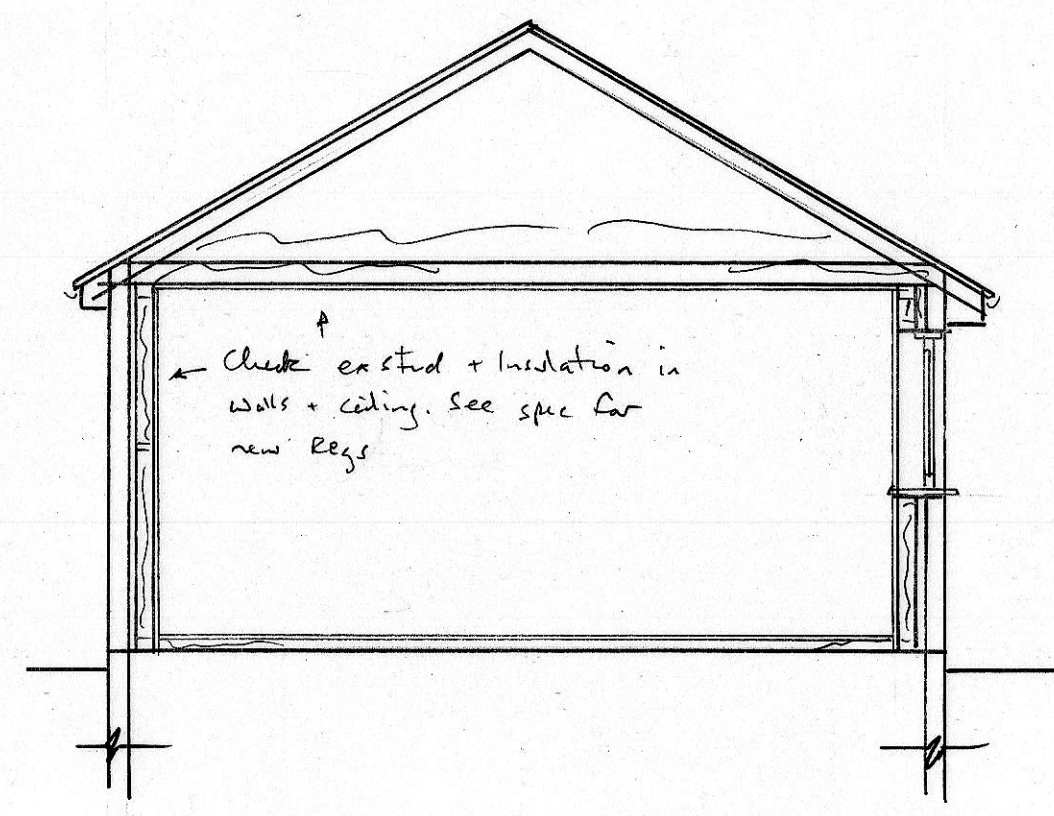


TYPICAL CROSS SECTION

A	Date	Revisions

©copyright

Scale bar

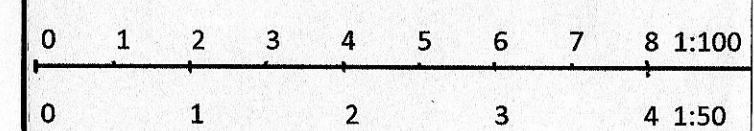

For Building Regulation purposes these plans are to be read in conjunction with the written specification and structural report.

KEECH DESIGN SERVICES LTD
1 HARBOUR CLOSE SWINDON
07778 324228
ROBERT.KEECH1@OUTLOOK.COM

Job Title

Drawing Title
ALTERATIONS TO EXISTING
OUT BUILDINGS AT NO 15
BOUNCEBROOK CLOSE
HOOK S4 8ED

Scale 1:50 1:100

Date NOV 2025 Drawn by

Drg No. 25/063 Rev.