


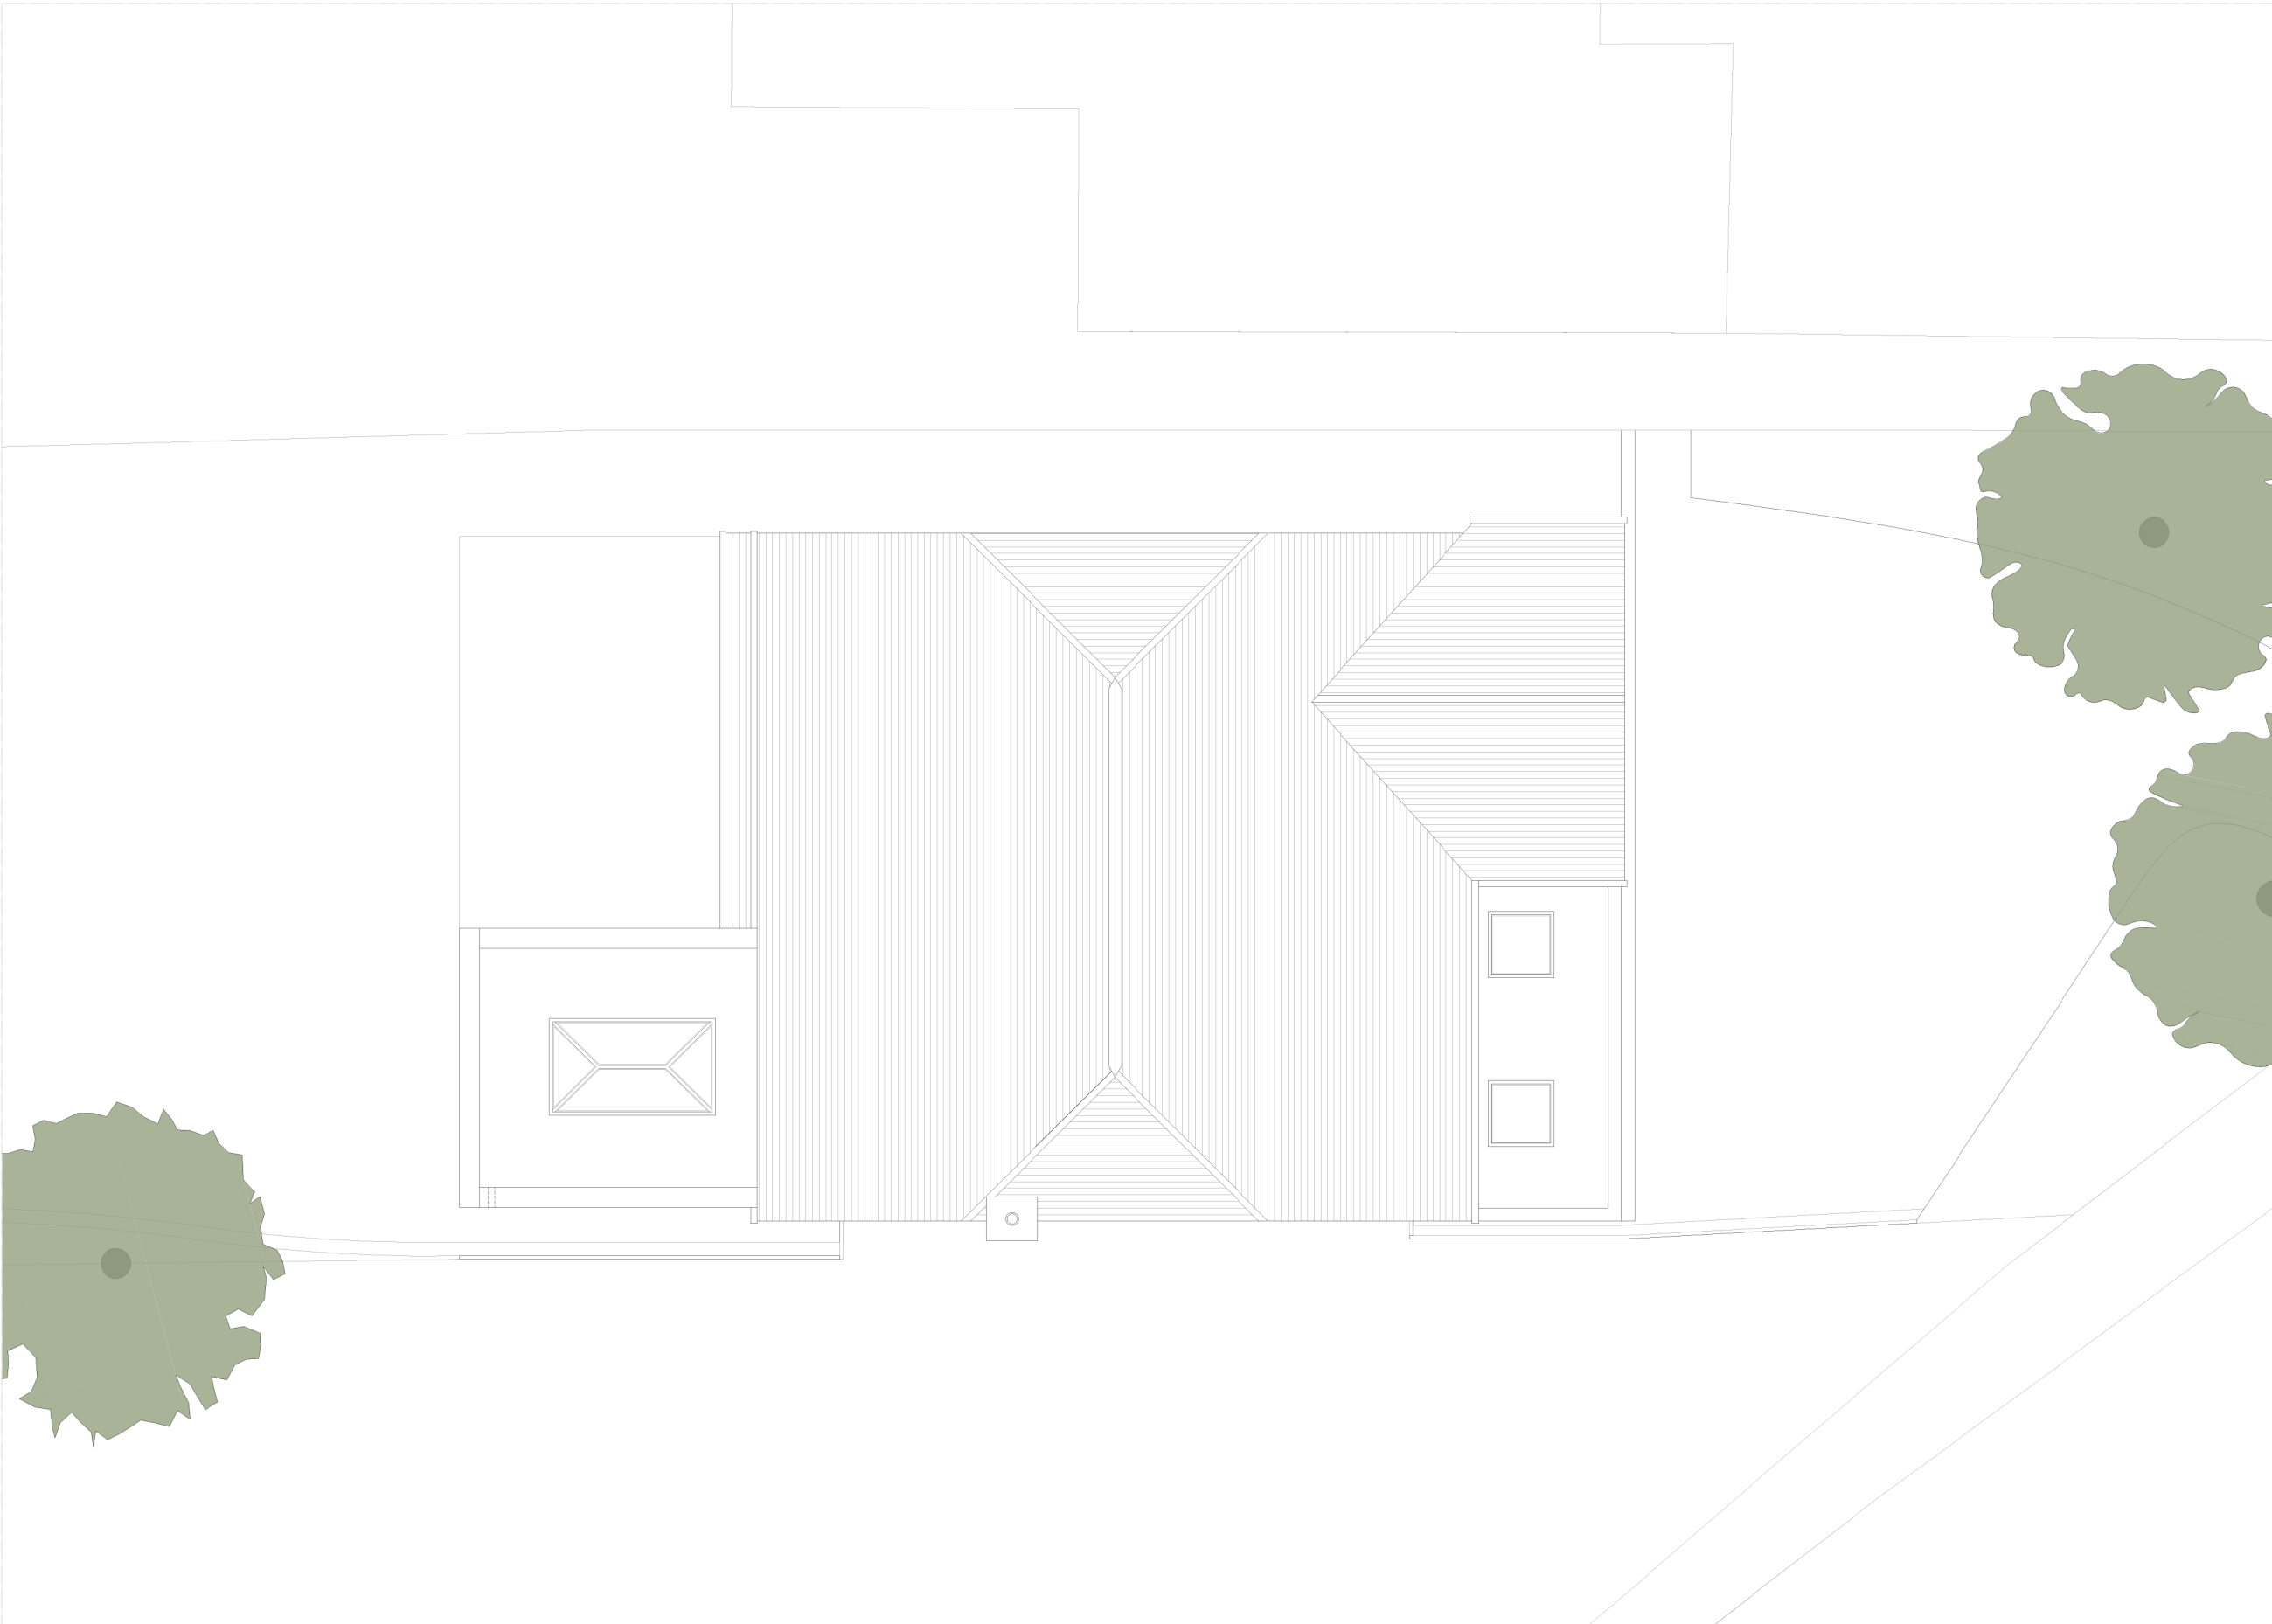

01 - Proposed Roof Plan

- General Notes:**
- Do not scale drawings other than for planning purposes and refer only to figured dimensions.
 - Contractor is to raise any concerns of discrepancies in this drawing and that of what is noted on site to the architect before building works commence.
 - In the circumstance that the drawing relates to an existing building or setting, the contractor is to confirm there is no conflict between this drawing; dimensions and the actual building/settings dimensions.
 - Refer to all other project consultants and specialists relevant drawings and specifications.
 - It is the contractor responsibility to ensure all site dimensions, levels and setting out is in line with the architects drawings.
 - Refer to the Structural Engineers drawings for full details on structure where necessary

P1	18.09.25	First Issue
Rev:	Date:	Revision History:



T: 01722 680 419
M: 07810 647 790
W: info@esdon-architecture.com

Project:
25-052
Beechwood

	Name:	Date:		Name:	Date:
Designed by:	EE		Checked:	EE	
Drawn By:	EE		Approved:	EE	

Scale: @A3
1:100

Status:
Planning

Drawing Title:
Proposed Roof Plan

Drawing No: 10-101	Rev: P1
------------------------------	-------------------