



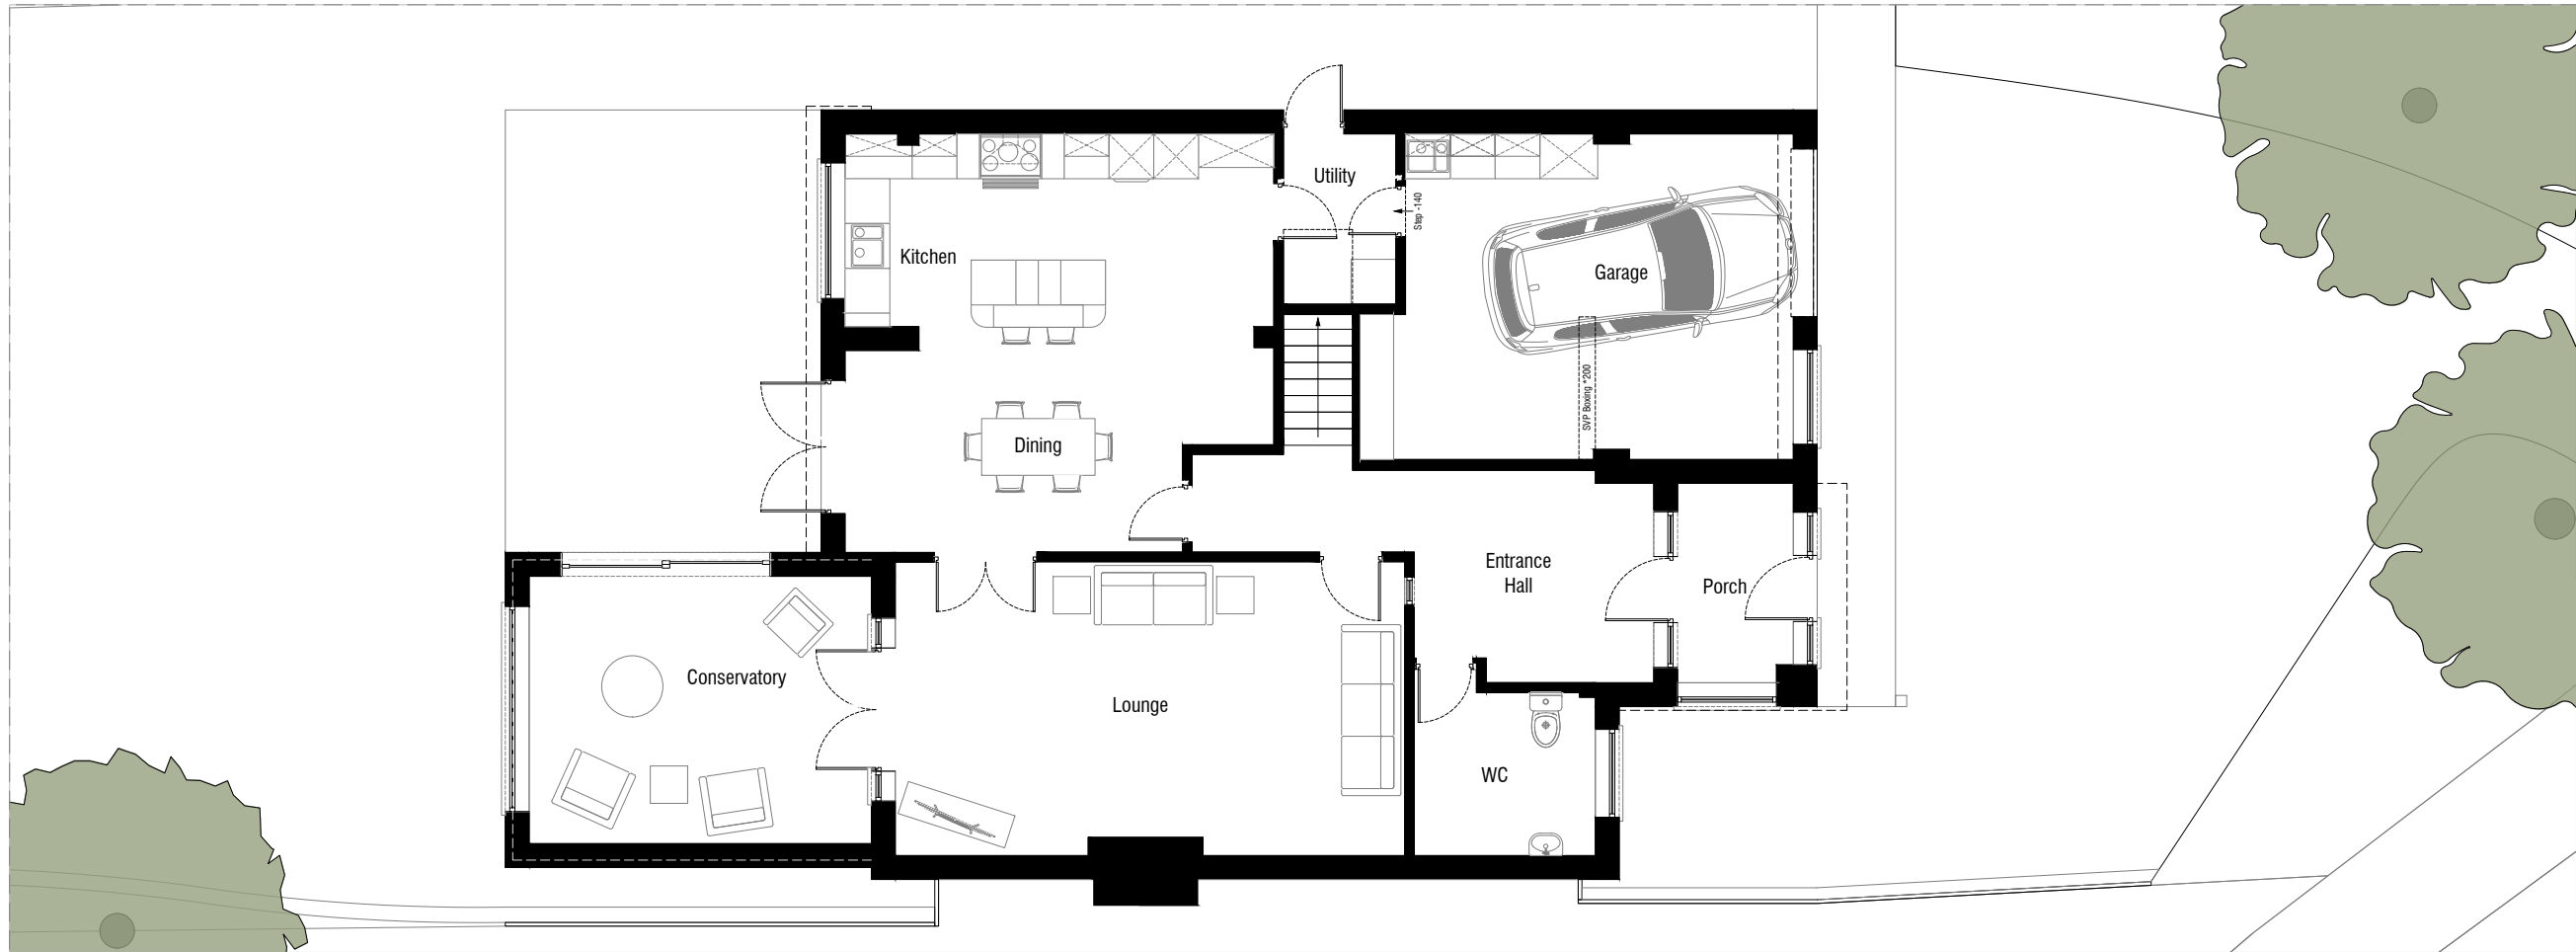


01 - Existing Ground Floor Plan

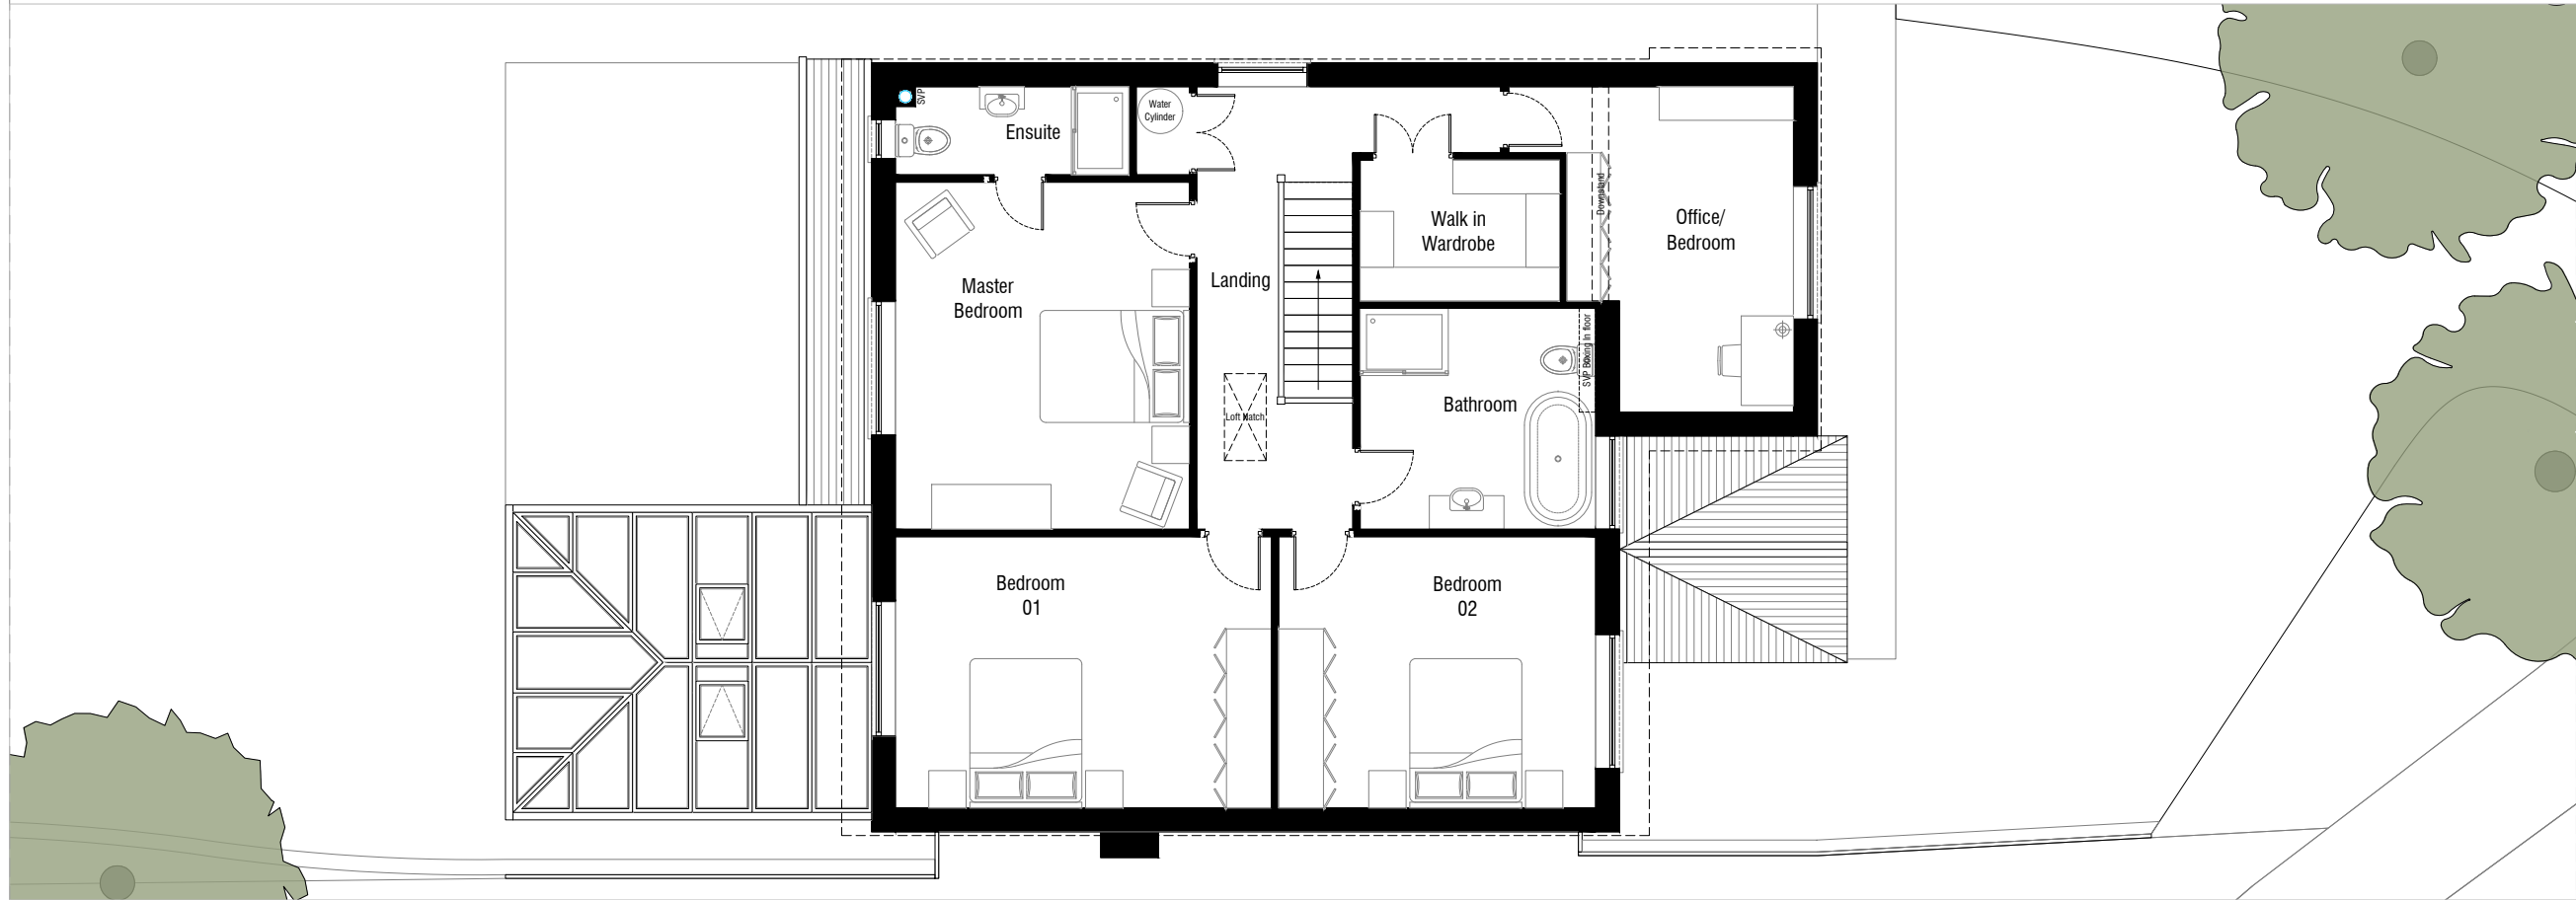

02 - Existing First Floor Plan

- General Notes:**
- Do not scale drawings other than for planning purposes and refer only to figured dimensions.
 - Contractor is to raise any concerns of discrepancies in this drawing and that of what is noted on site to the architect before building works commence.
 - In the circumstance that the drawing relates to an existing building or setting, the contractor is to confirm there is no conflict between this drawings dimensions and the actual building/settings dimensions.
 - Refer to all other project consultants and specialists relevant drawings and specifications.
 - It is the contractor responsibility to ensure all site dimensions, levels and setting out is in line with the architects drawings.
 - Refer to the Structural Engineers drawings for full details on structure where necessary

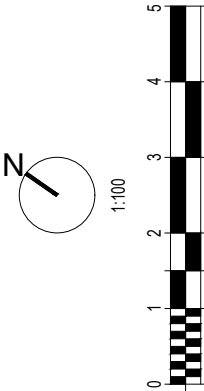

P2	26.11.25	Removed incorrect wall from front porch
P1	09.07.25	First Issue
Rev:	Date:	Revision History:

ESDON ARCHITECTURE	T: 01722 680 419 M: 07810 647 790 W: info@esdon-architecture.com
------------------------------	--

Project:	25-052
	Beechwood

Designed by:	EE	Checked:	EE
Drawn By:	EE	Approved:	EE

Scale: @A3	Status:
1:100	Planning

Drawing Title:	Existing Ground and First Floor Plans
----------------	---------------------------------------

Drawing No:	00-100	Rev:	P2
-------------	--------	------	----