


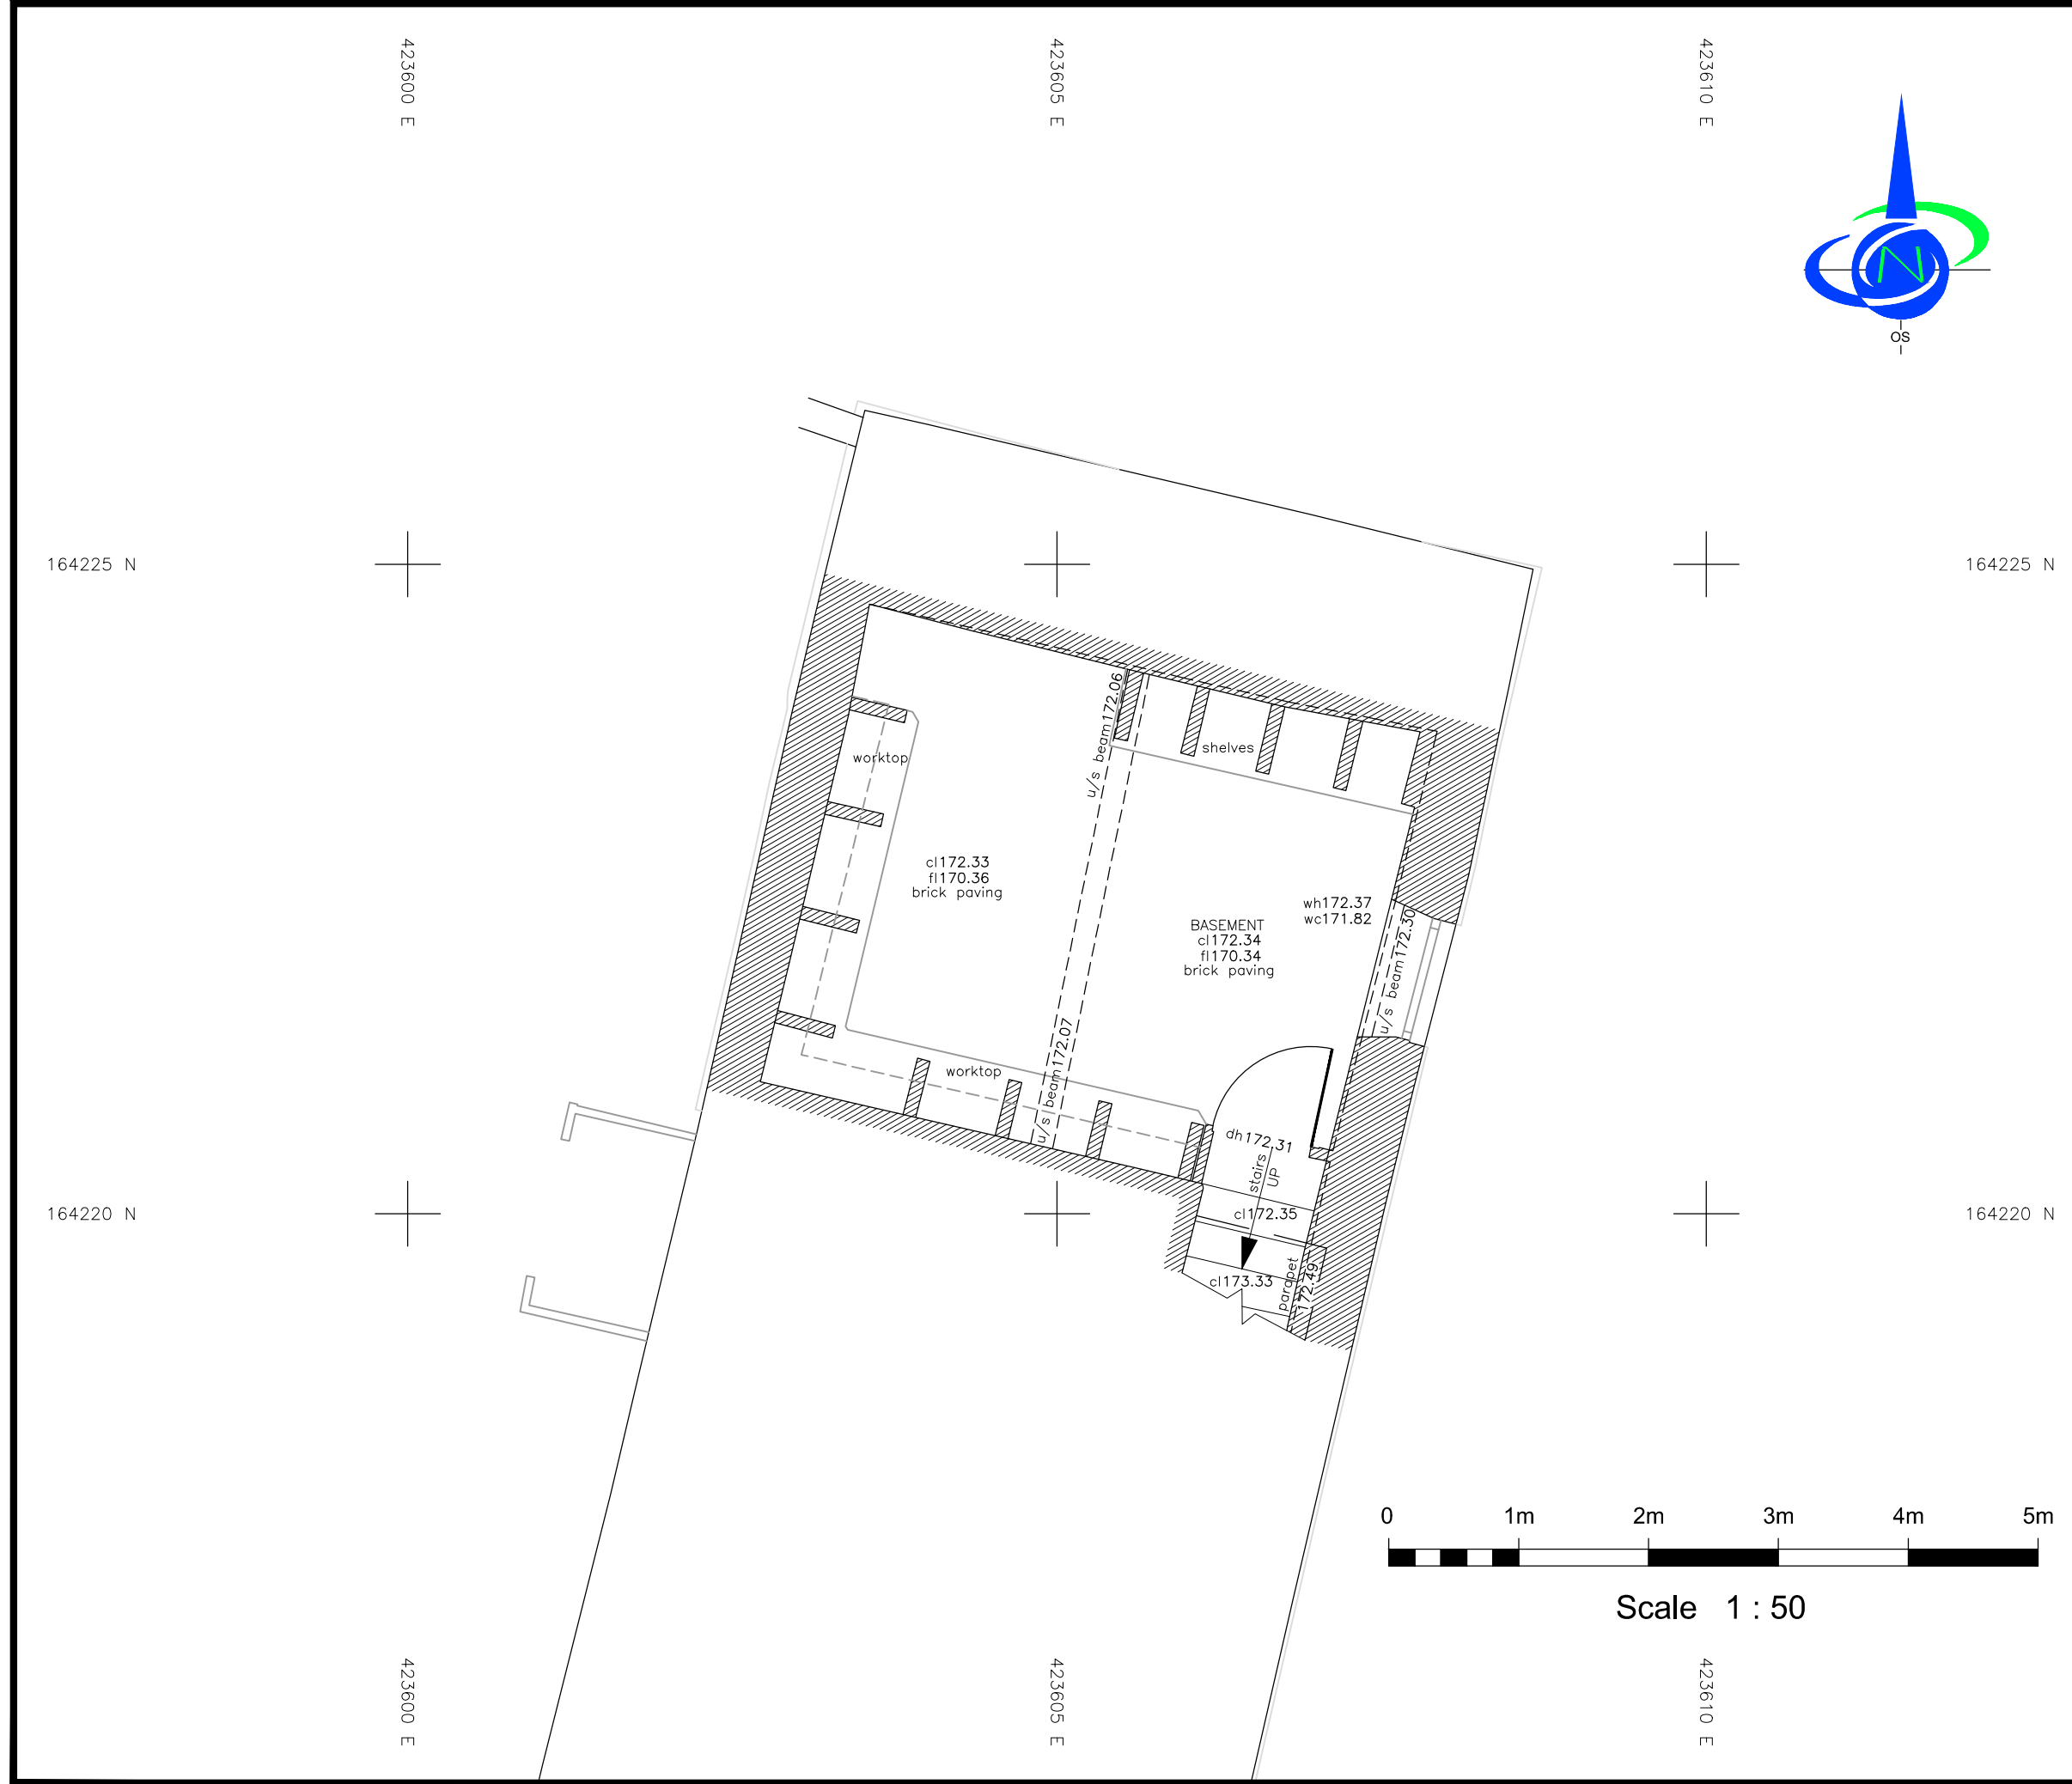

Key

cl = ceiling level	o/h = overhead
dc = door cill	u/s = underside of
dh = door head	u/sb = underside of beam
fl = floor level	wh = window head
gl = ground level	wc = window cill

Linetypes

Beam overhead	-----
Building overhead	----
Ceiling	----
Cupboard/Shelf	----
Door	----
Duct/Boxing	----
Roof Edge/Last Tile	----
Level	147.87
Manhole	□ ○
Pipe	====
Ridge	----
Step	----
Wall	////
Window	----
Window overhead	----
Grid Cross	+



DANDOsurveying Ltd

Land & Measured Building Surveyors

27-29 New Street
Charfield
Wotton under Edge
South Glos.
GL12 8ES

Tel: 01453 845017
Tel: 01453 845360
www.dandosurveying.co.uk
enquiries@dandosurveying.co.uk

Project Name:
Keepers Cottage
Durley, Wiltshire, SN8 3AZ

Drawing Title:
Existing Basement Floor Plan - House

Client:

Agent:
Fowler Architecture & Planing

Date: 22th January 2025	Scale: 1:50 @ A3	
Grid Orientation North GPS	Sheet ID MFkeeperscottBFH	Rev None
Site Level Datum OS GPS	Surveyed By BS	Drawn By VM









