


THIS DRAWING IS THE COPYRIGHT OF ORANGE KEY LTD. IT IS PRIVATE AND CONFIDENTIAL AND IS SUPPLIED ON THE EXPRESS CONDITION THAT IT IS NOT USED FOR ANY PURPOSE OR COPIED OR COMMUNICATED TO ANY OTHER PARTY WITHOUT THE WRITTEN CONSENT OF ORANGE KEY LTD.




EXISTING FRONT ELEVATION
SCALE 1:100

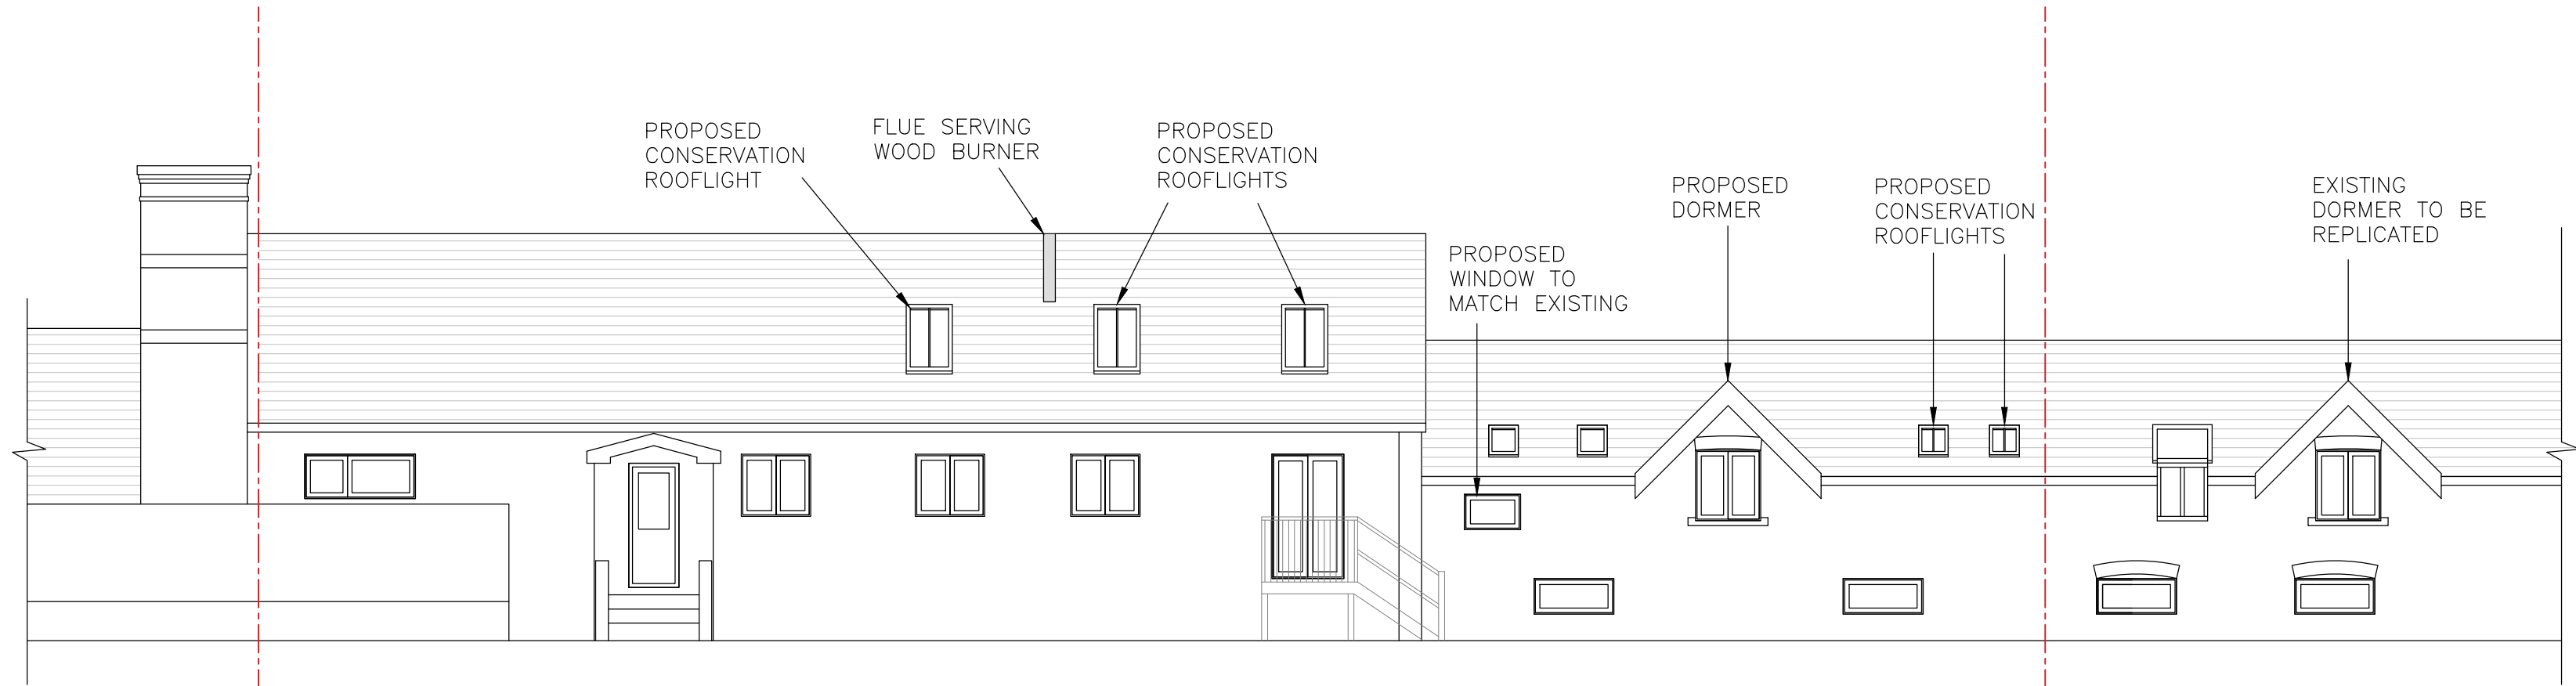


PROPOSED FRONT ELEVATION
SCALE 1:100



EXISTING DORMER TO BE REPLICATED - PHOTOGRAPH FOR REFERENCE

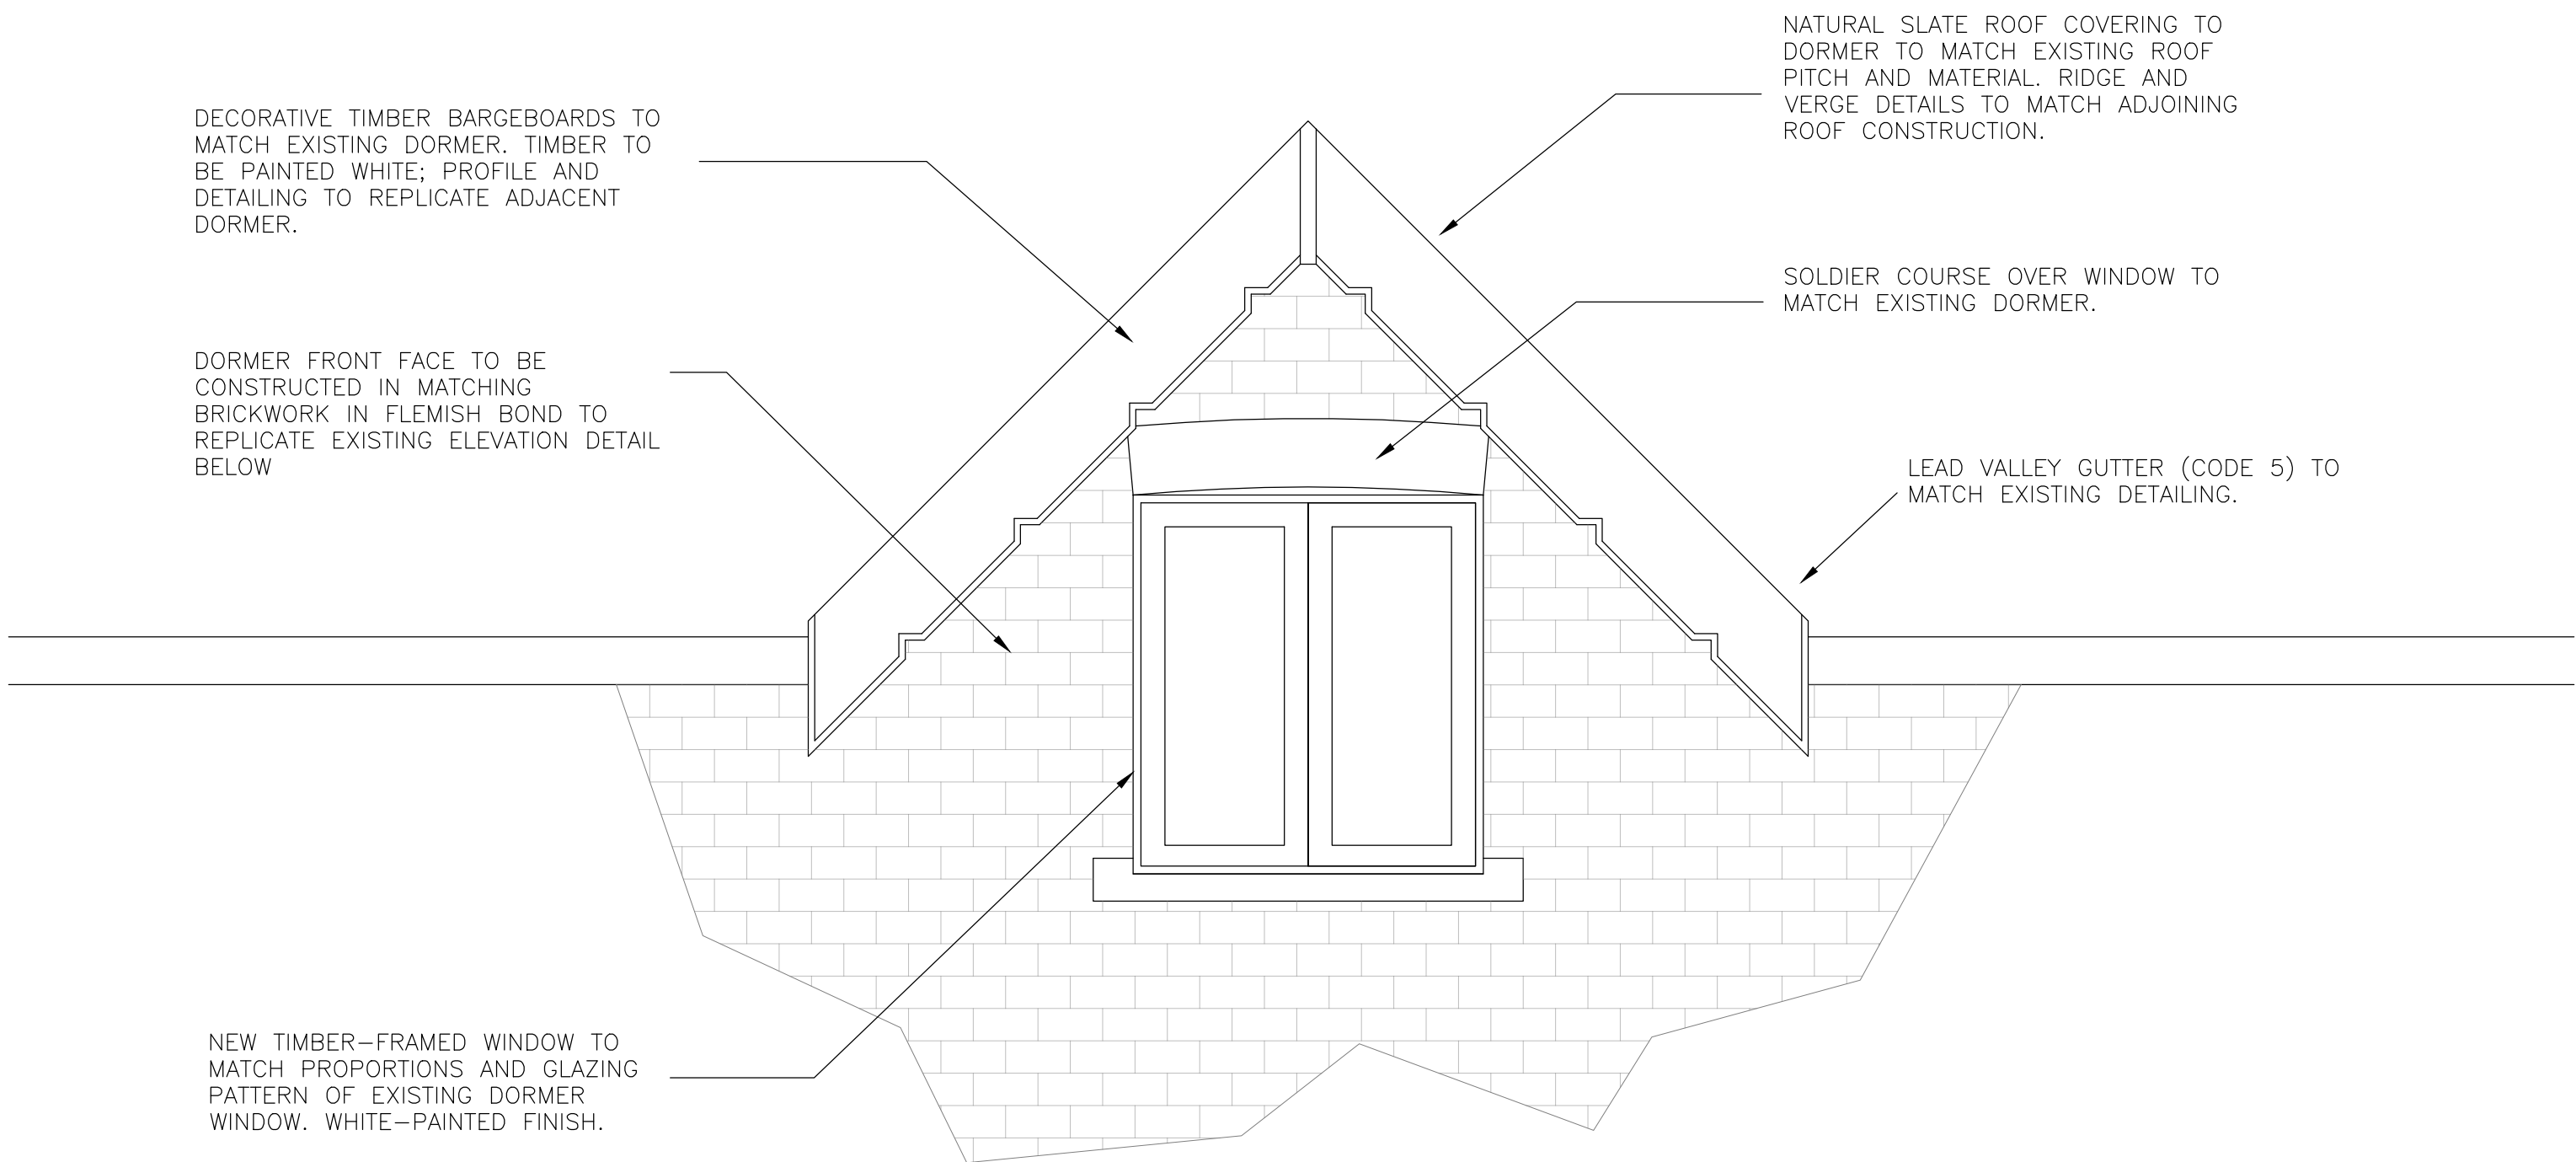

TYPICAL DORMER WINDOW DETAIL
SCALE 1:20

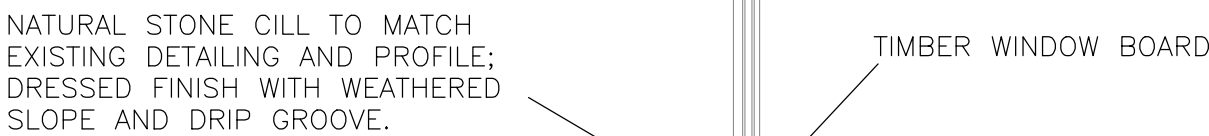

CILL DETAIL
SCALE 1:20

ORANGE KEY
DESIGN STUDIOS

Tel: (01488) 682918
E-mail: info@orangekeyltd.co.uk

Client
L SANGSTER

Project
MANTON HOUSE

Title
EXISTING AND PROPOSED ELEVATIONS, DORMER DETAIL

Scale
AS SHOWN @ A1

Date
OCT 2025

Drawing number
25067/PL002

Rev.
P2