



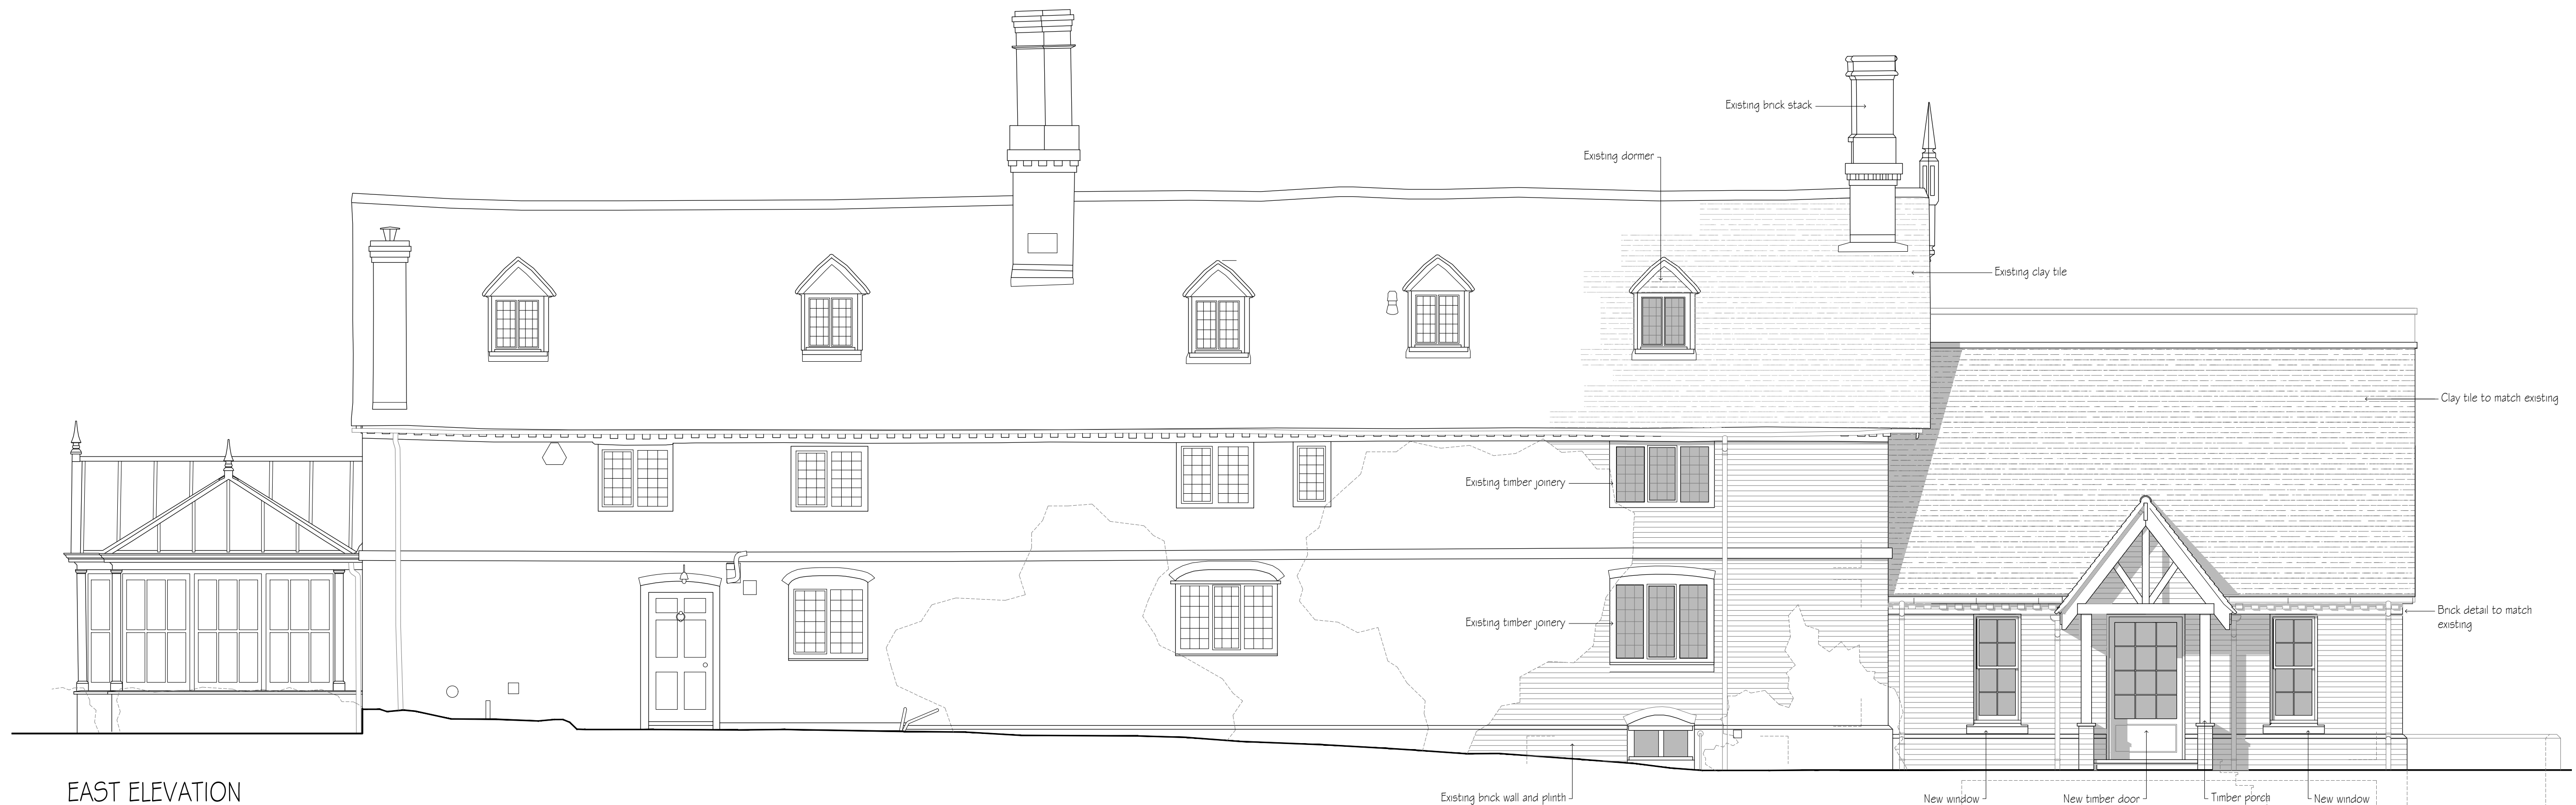

EAST ELEVATION

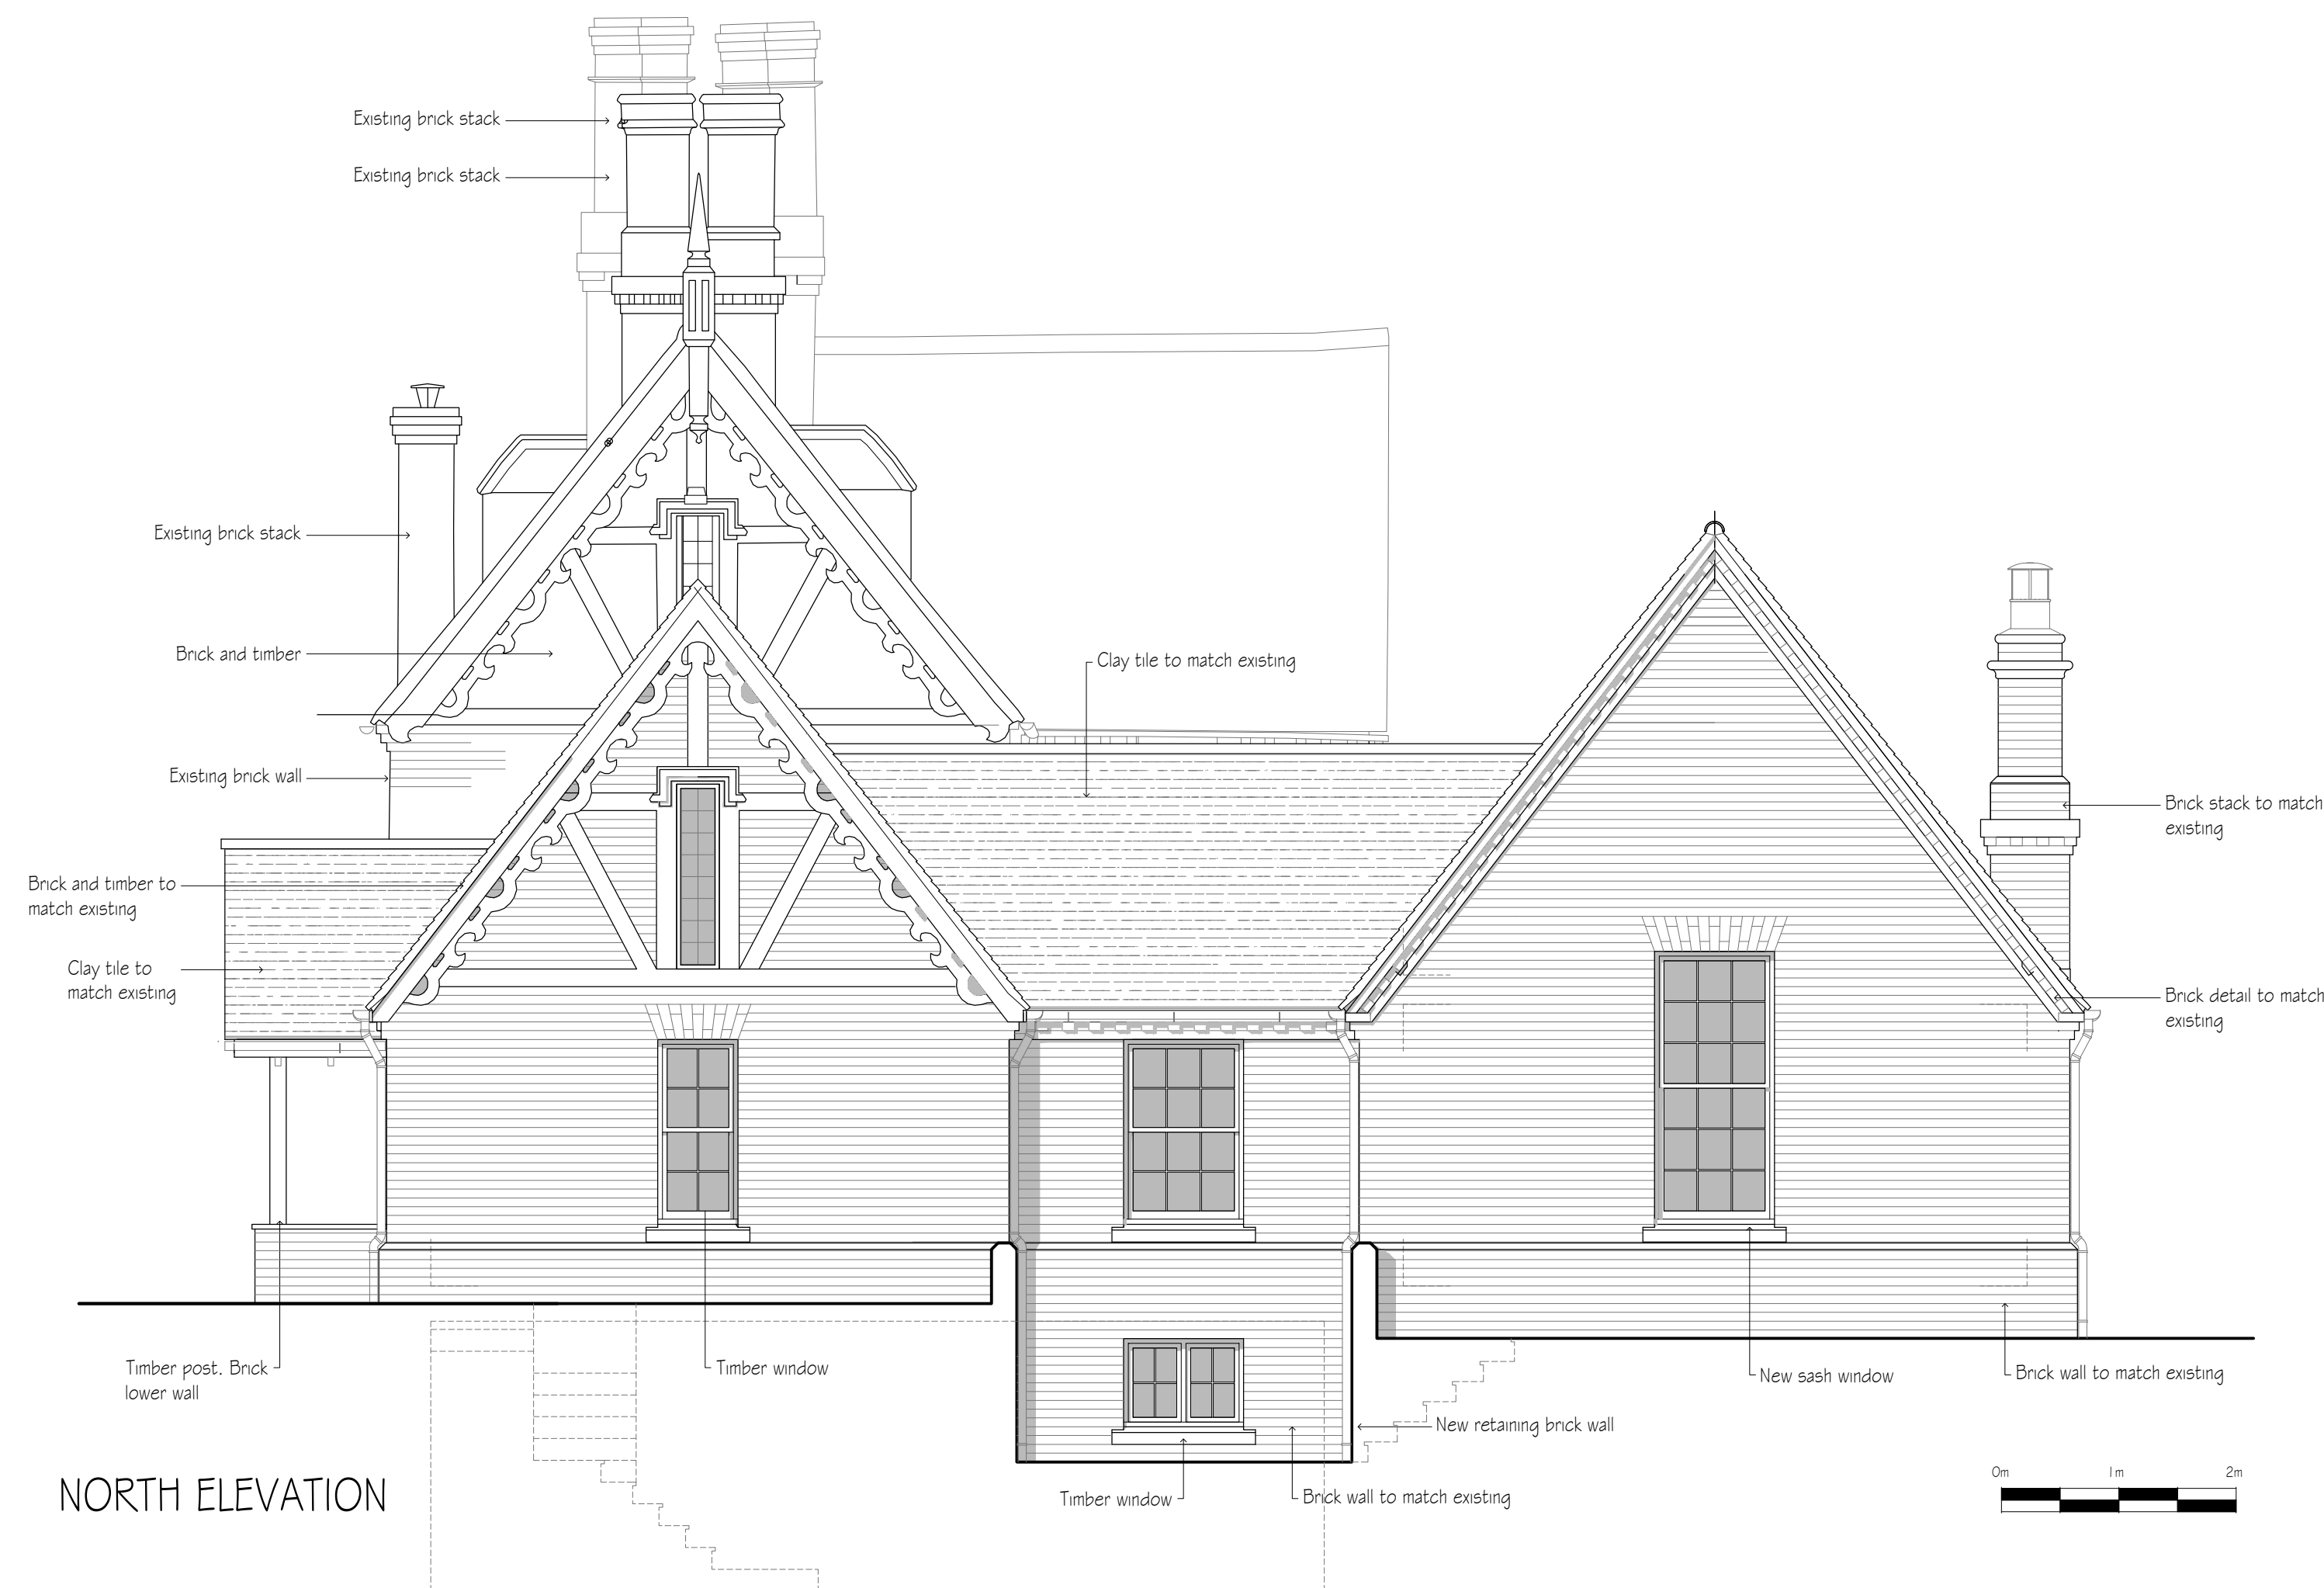

NORTH ELEVATION

revisions	initial	date
-----------	---------	------

Contractors, Sub Contractors and Suppliers are to check all relevant dimensions and levels of site and buildings before commencing any shop drawings or building work.

This drawing is copyright and may not be reproduced in any part of form without the written consent of Fowler Architecture and Planning

project
KEEPERS COTTAGE
Durley SN8 3AZ

drawing

Proposed East & North elevation

scale
1:50 @A1

drawn by
-

date
Sep 25

240314-05

drawing no

rev

FOWLER
ARCHITECTURE & PLANNING

39 High Street
Pewsey
Wiltshire
SN9 5AF

tel (01672) 569444

fax (01672) 569488

enquiries@faap.co.uk