


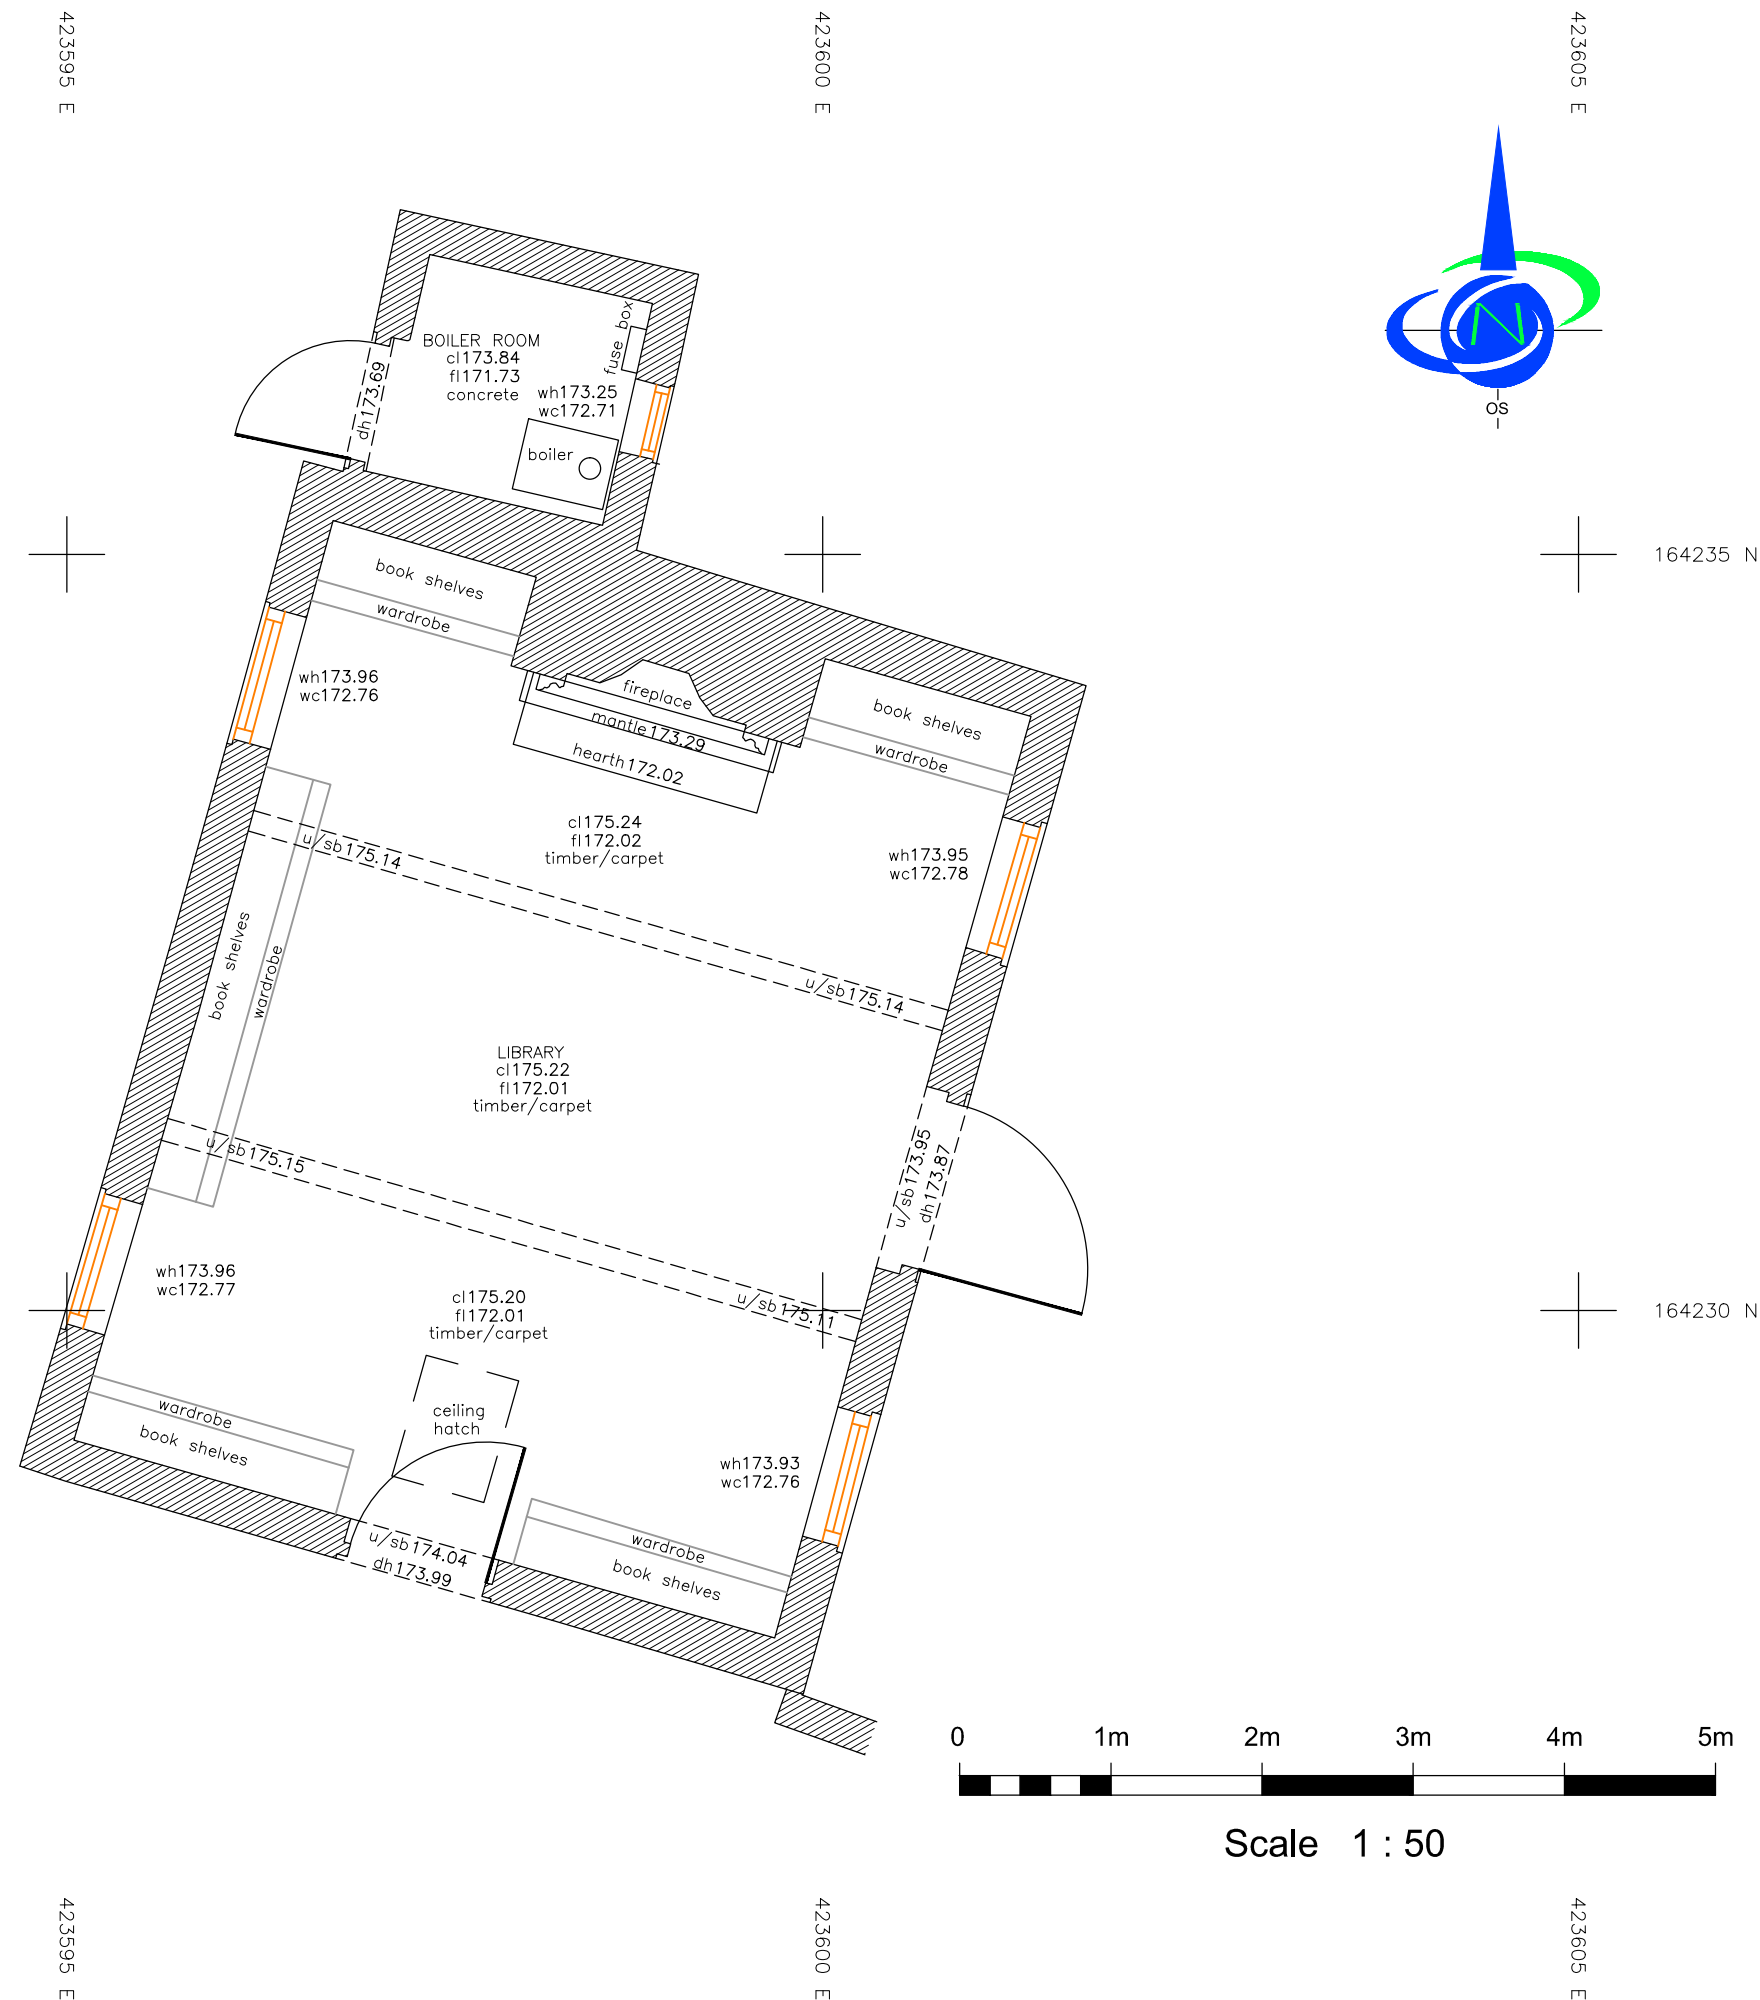

Key

cl = ceiling level o/h = overhead
dc = door cill u/s = underside of
dh = door head u/sb = underside of beam
fl = floor level wh = window head
gl = ground level wc = window cill

Linetypes

Beam overhead -----
Building overhead -----
Ceiling -----
Cupboard/Shelf -----
Door -----
Duct/Boxing -----
Roof Edge/Last Tile -----
Level 147.87
Manhole ☐ ☐
Pipe =====
Ridge -----
Step -----
Wall
Window
Window overhead - - - - -
Grid Cross +



DANDOSURVEYING LTD
Land & Measured Building Surveyors

27-29 New Street
Charfield
Wotton under Edge Tel: 01453 845017
South Glos. Tel: 01453 845360
GL12 8ES www.dandosurveying.co.uk
 enquiries@dandosurveying.co.uk

Project Name:
Keepers Cottage
Durley, Wiltshire, SN8 3AZ

Drawing Title:
Existing Ground Floor Plan - Library

Client:

Agent:
Fowler Architecture & Planing

Date: 22nd January 2025	Scale: 1:50 @ A3	
Grid Orientation North GPS	Sheet ID MFkeeperscottGFL	Rev None
Site Level Datum OS GPS	Surveyed By BS	Drawn By VM

