


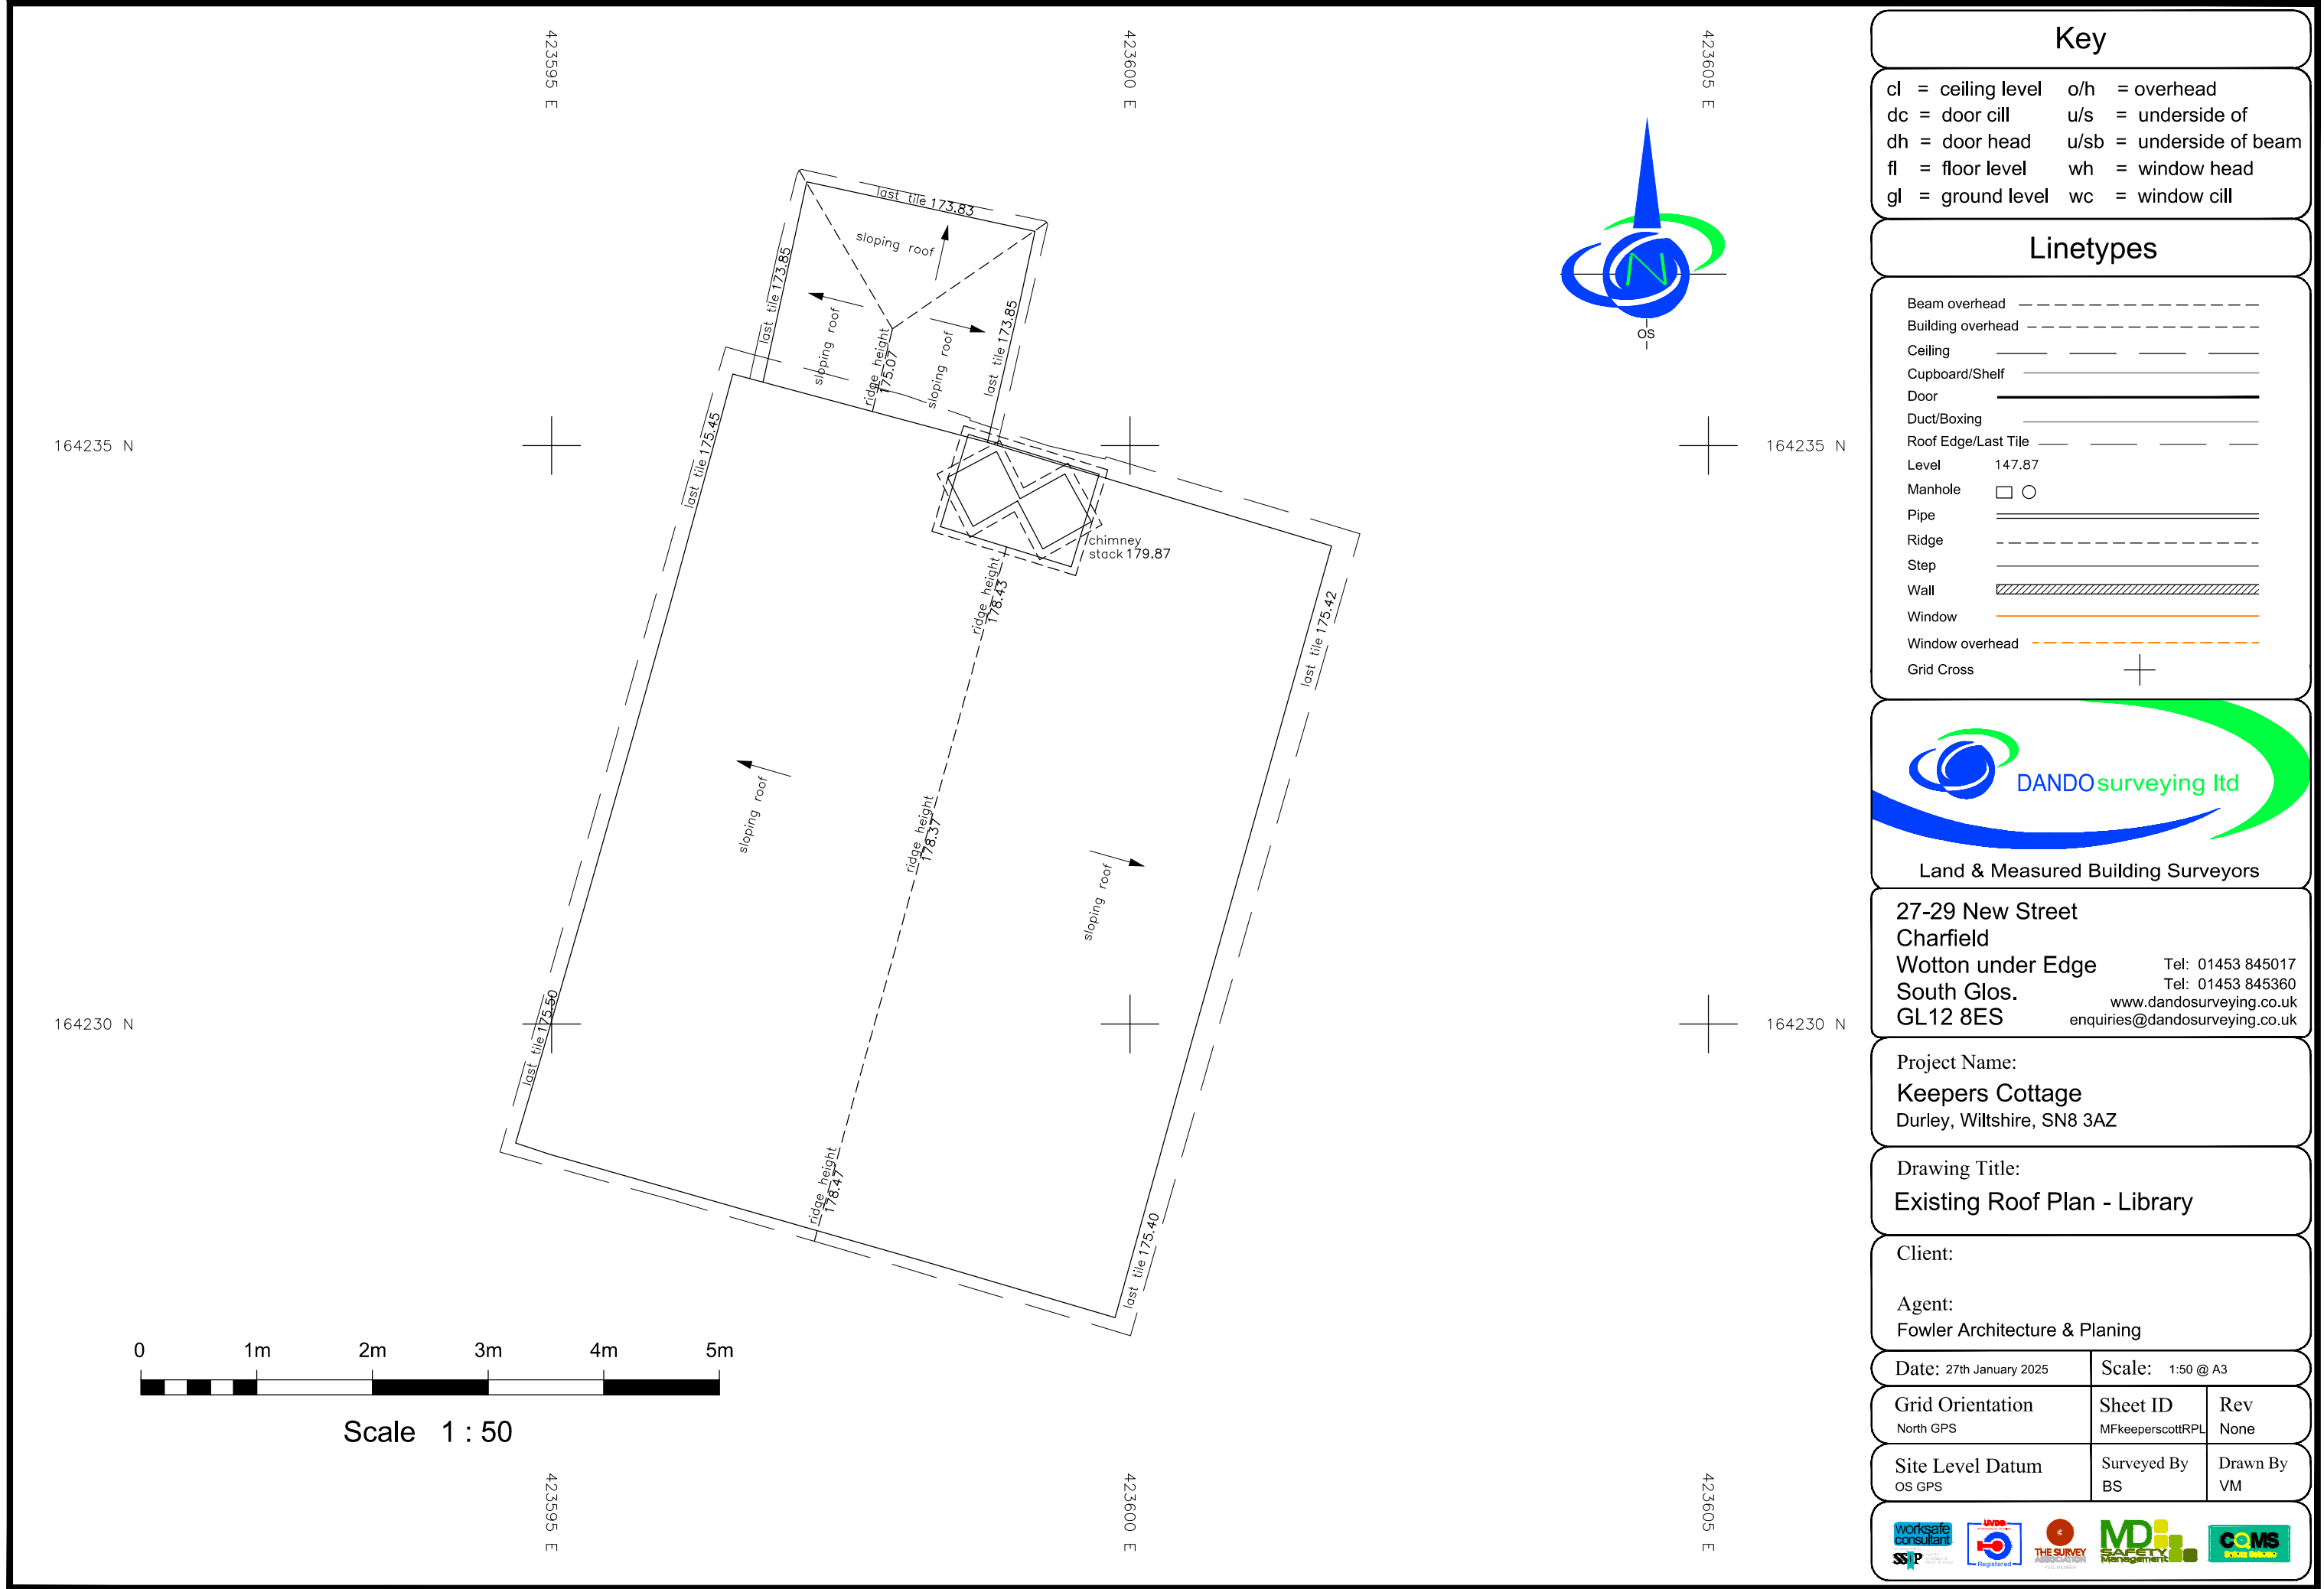

Key

- cl = ceiling level o/h = overhead
- dc = door cill u/s = underside of
- dh = door head u/sb = underside of beam
- fl = floor level wh = window head
- gl = ground level wc = window cill

Linetypes

- Beam overhead
- Building overhead
- Ceiling
- Cupboard/Shelf
- Door
- Duct/Boxing
- Roof Edge/Last Tile
- Level 147.87
- Manhole
- Pipe
- Ridge
- Step
- Wall
- Window
- Window overhead
- Grid Cross

 **DANDOsurveying Ltd**

Land & Measured Building Surveyors

27-29 New Street
Charfield
Wotton under Edge
South Glos.
GL12 8ES

Tel: 01453 845017
Tel: 01453 845360
www.dandosurveying.co.uk
enquiries@dandosurveying.co.uk

Project Name:
Keepers Cottage
Durley, Wiltshire, SN8 3AZ

Drawing Title:
Existing Roof Plan - Library

Client:

Agent:
Fowler Architecture & Planing

Date: 27th January 2025 Scale: 1:50 @ A3

Grid Orientation	Sheet ID	Rev
North GPS	MFkeeperscottRPL	None

Site Level Datum	Surveyed By	Drawn By
OS GPS	BS	VM

